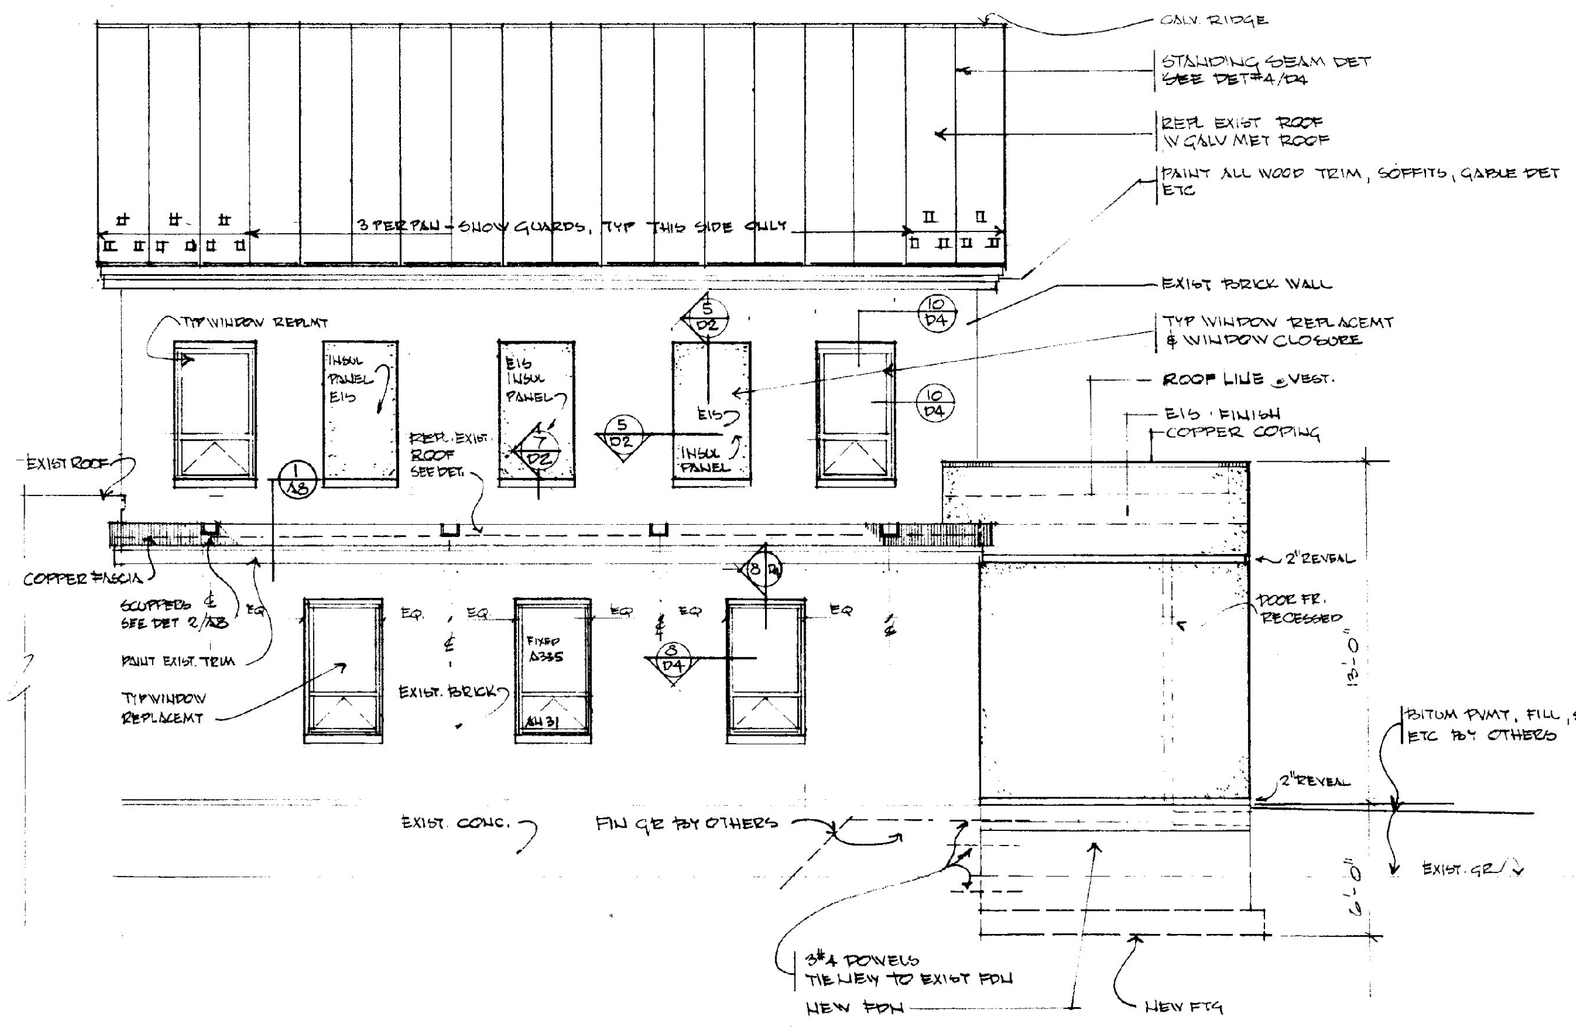

NORTH ELEV.
SCALE 1/4" = 1'-0"

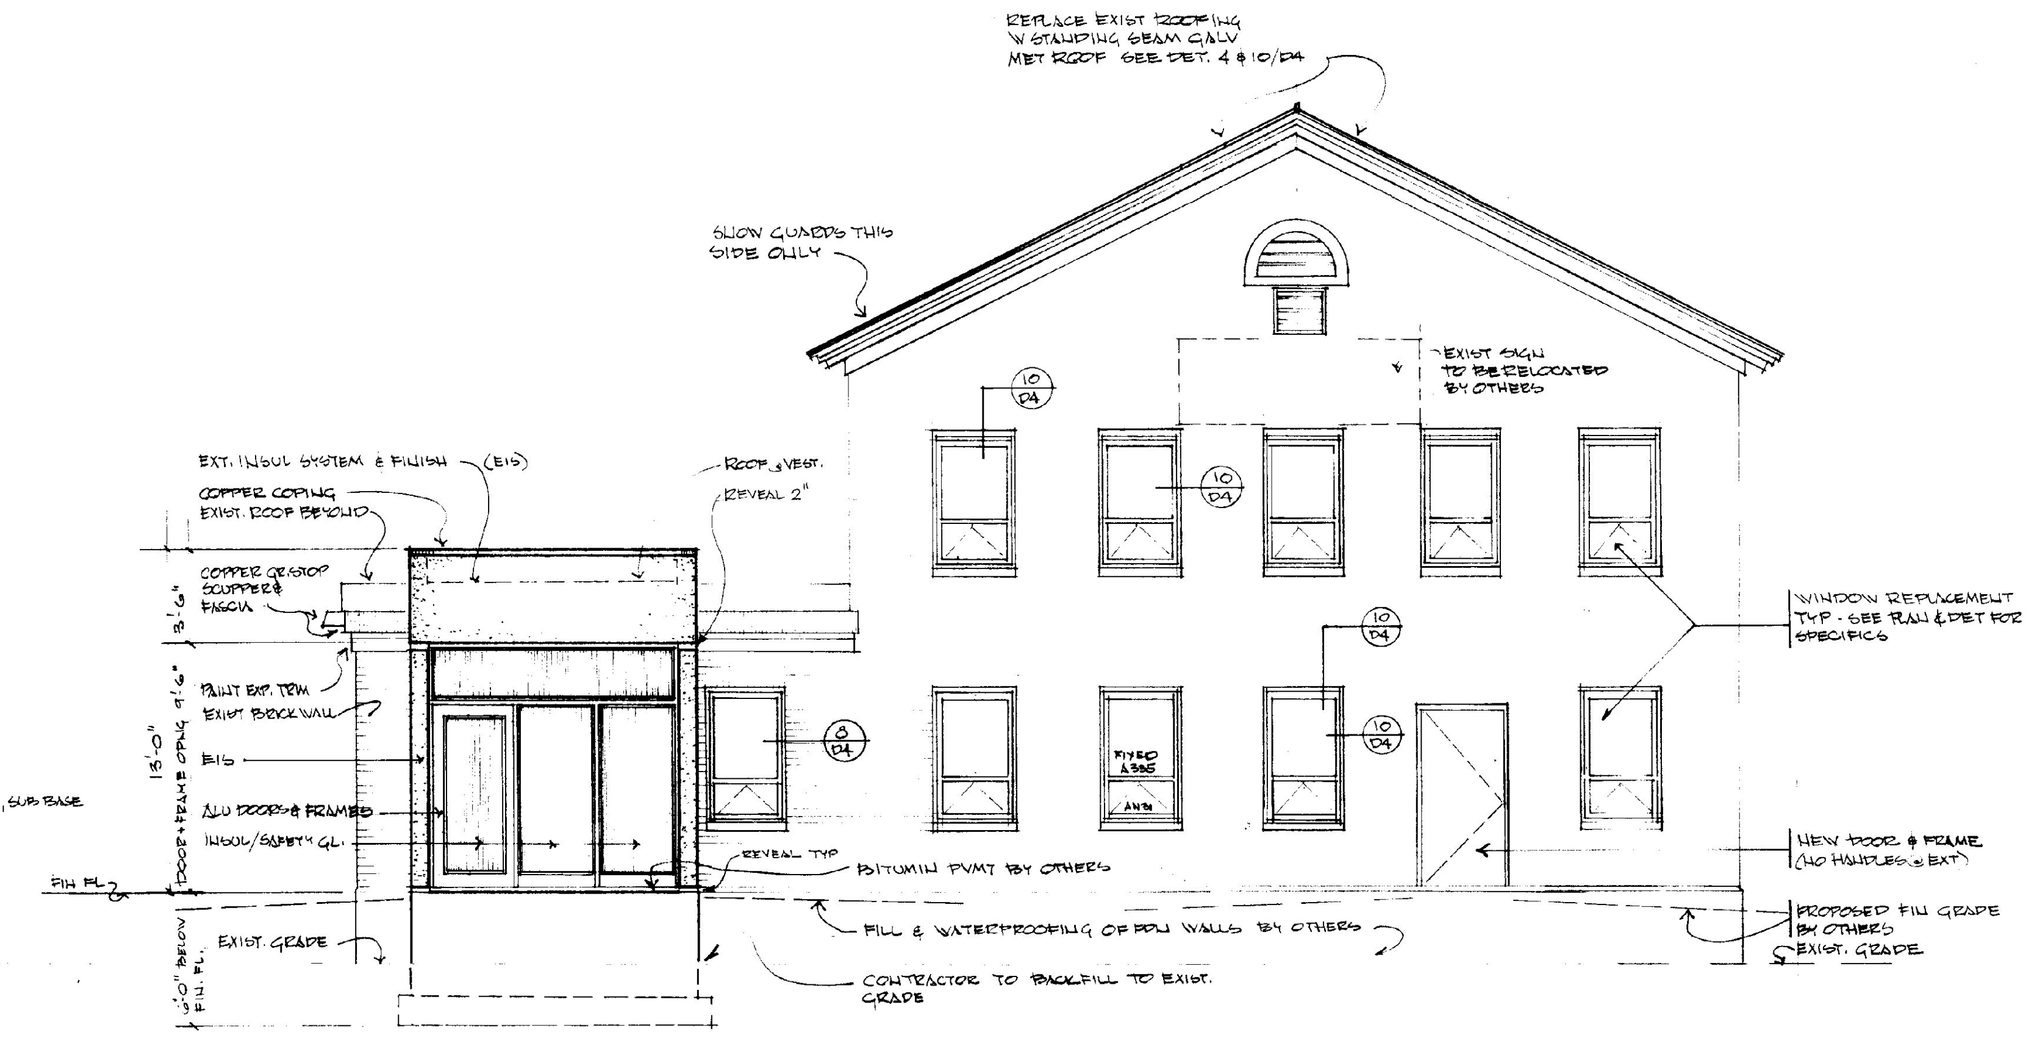

ENTRANCE ELEV
SCALE 1/4" = 1'-0"

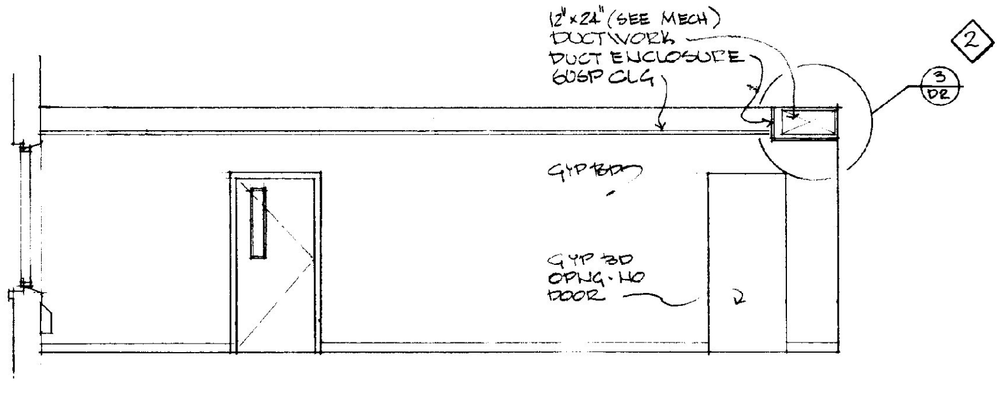

1 MAIN OFFICE NORTH ELEV.
1/4" = 1'-0"

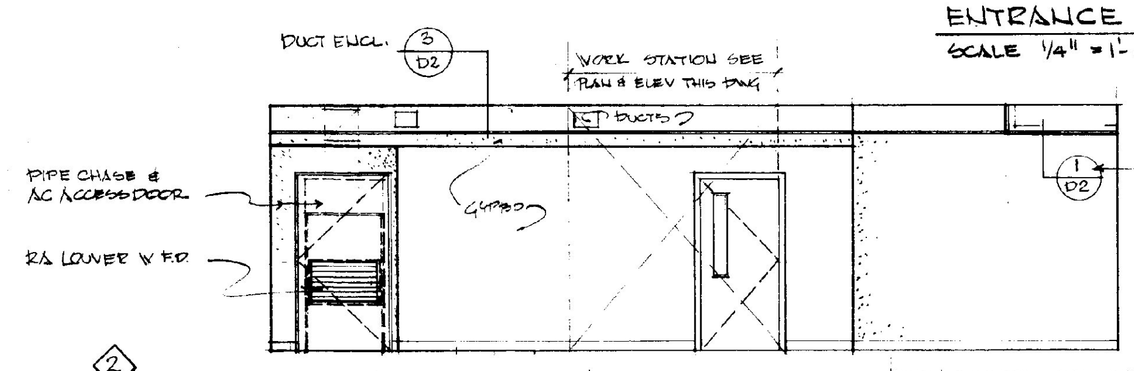

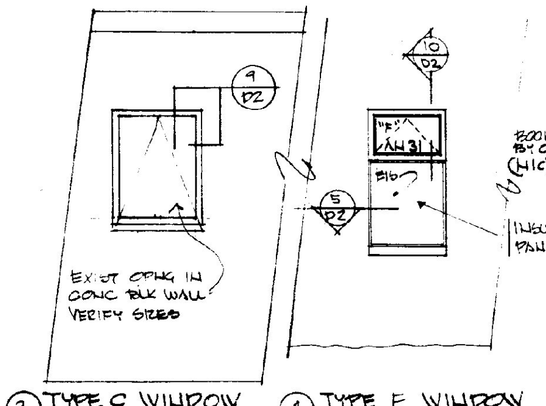

3 TYPE C WINDOW
1/4" = 1'-0"

4 TYPE F WINDOW
WASHRM #6

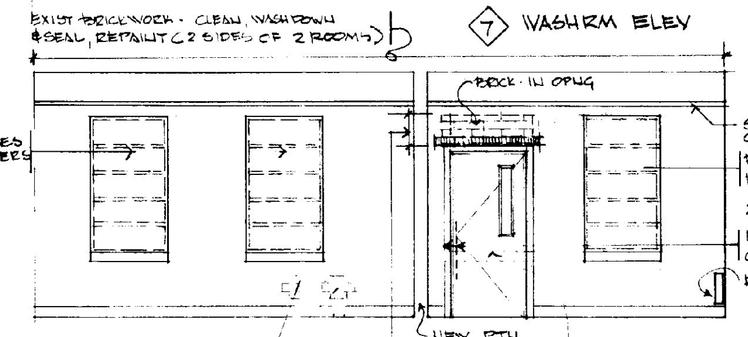

5 INTERIOR ELEV.

6 INTERIOR ELEV.

NOTE: INSTALL STL L's (SHAPED FOR IDENTIFICATION - ACTUALLY CONCEALED, WITH 4" BEARING EACH SIDE.

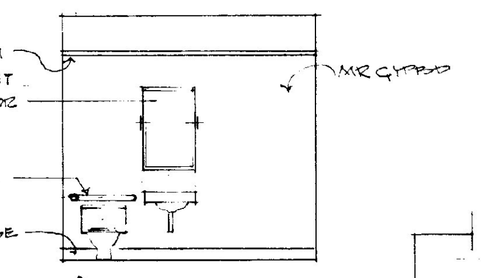

7 WASHRM ELEV

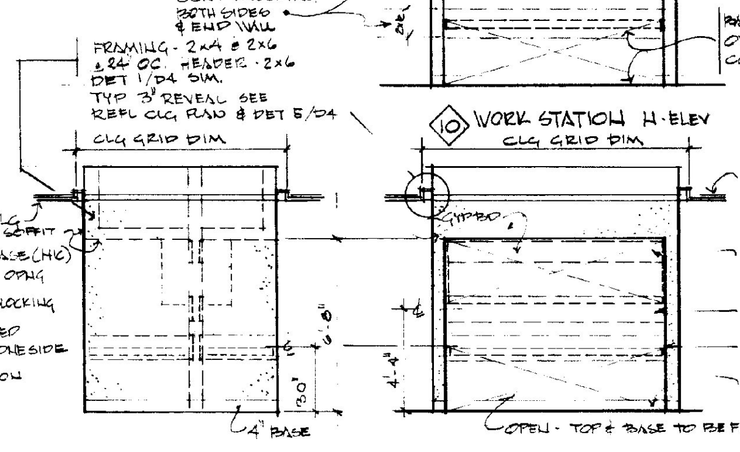

8 END - WORK STATION

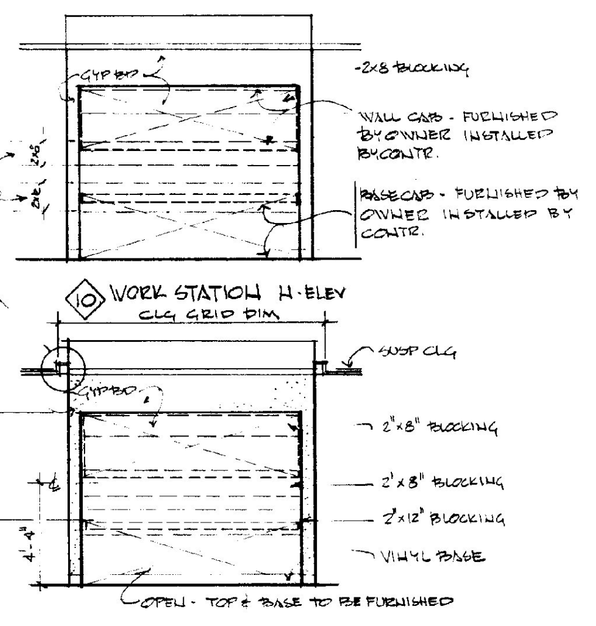

10 WORK STATION H-ELEV
CLG GRID DIM

9 WORK STATION S-ELEV

	State of Vermont Department of State Buildings John Zampieri, Commissioner	Materials & Research Laboratory Berlin, Vt. PHASE II	REGISTERED ARCHITECT FRED KEIL No. 516 STATE OF VERMONT	Janson Design, Inc. FRED KEIL, ARCHITECT P.O. BOX 55 – BOLTON ROAD, WATERBURY, VT 05676 (802) 244-5200	ELEVATIONS	DATE: APRIL 20 1990 DWG. NO. A 9