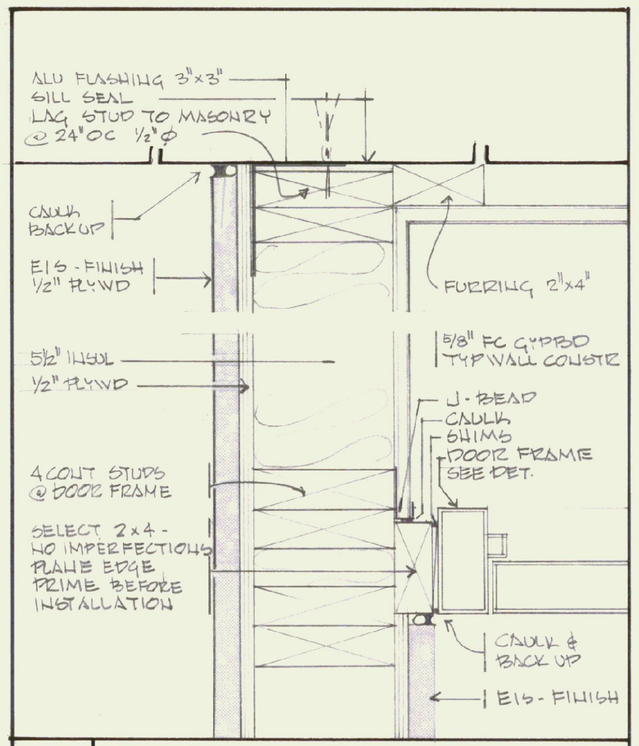

1 PLAN DETAIL @ WALL & DOOR
3" = 1'-0"

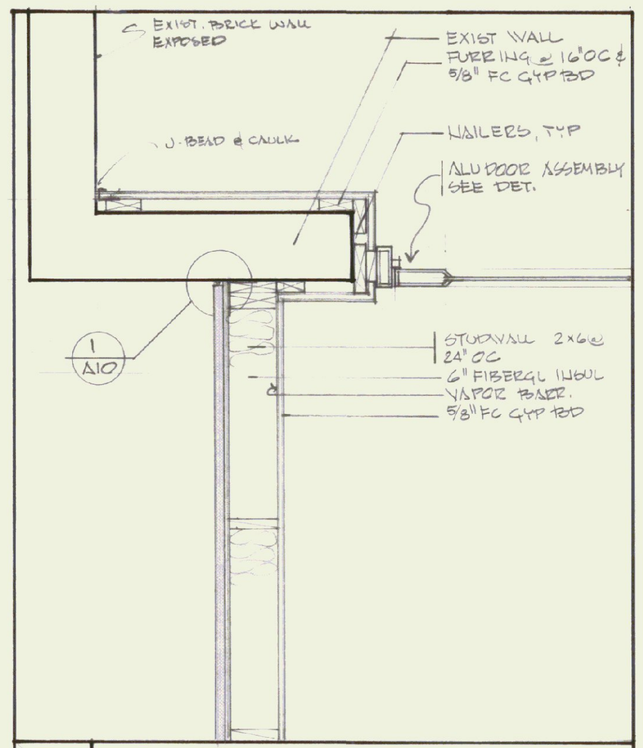

2 PLAN DET
1" = 1'-0"

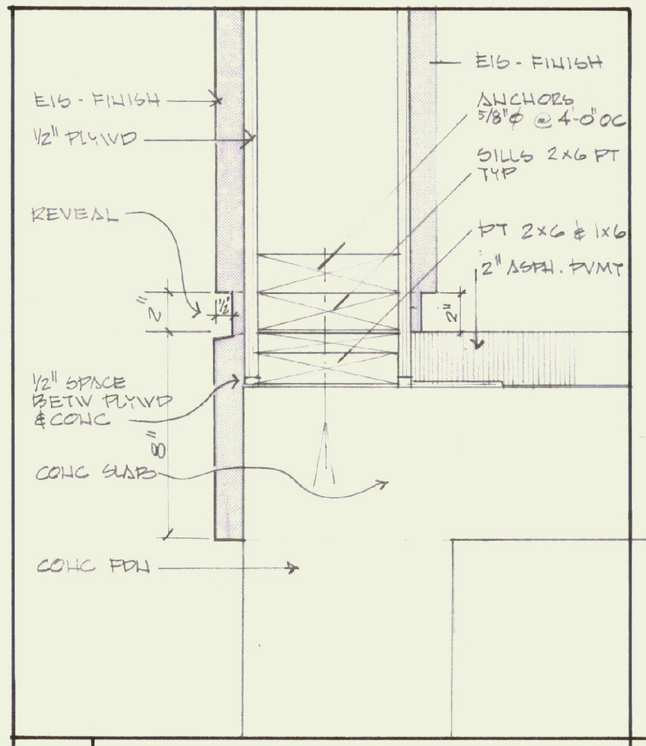

3 WALL DET
3" = 1'-0"

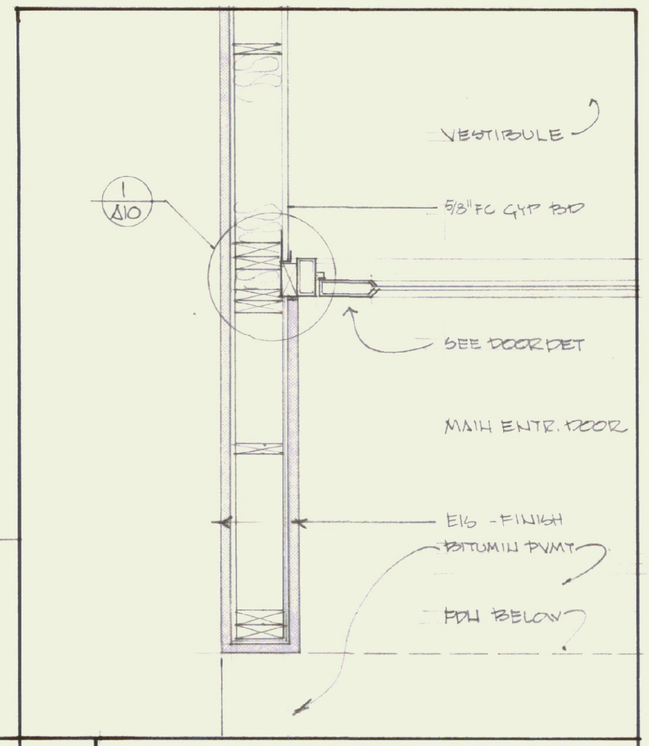

4 PLAN DET
1" = 1'-0"

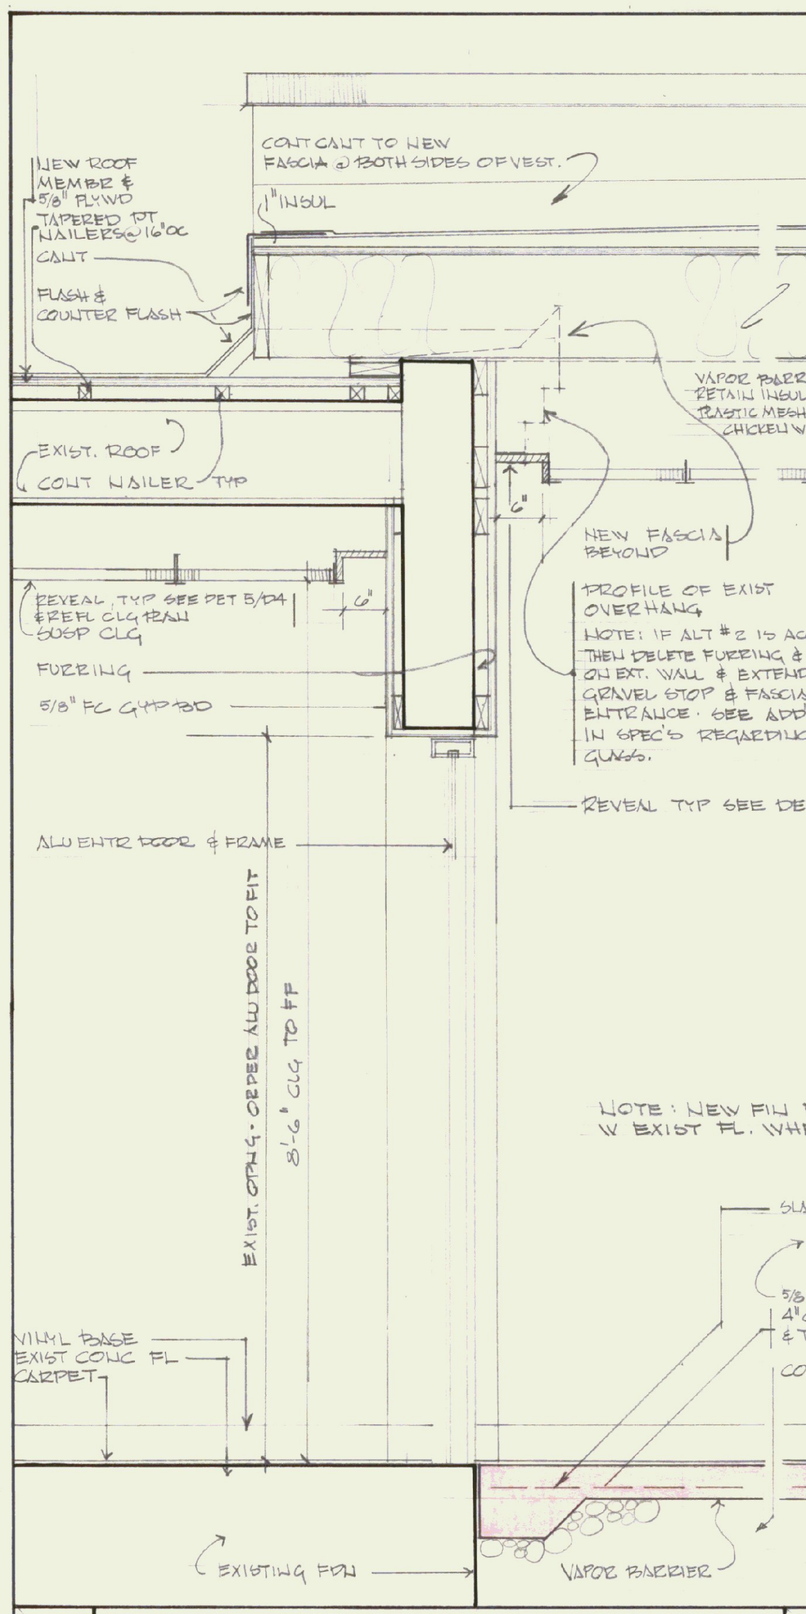

5 WALL SECTION
1" = 1'-0"

6 WALL SECTION

7 WALL SECTION

REV 6.14.90
DET 2 · EXIST BRK WL

State of Vermont
Department of State Buildings

John Zampieri, Commissioner

Materials & Research Laboratory
Berlin, Vt.

PHASE II

REGISTERED ARCHITECT FRED KEIL NO. 516 STATE OF VERMONT

Janson Design, Inc.
FRED KEIL, ARCHITECT
P.O. BOX 55 – BOLTON ROAD, WATERBURY, VT 05676
(802) 244-5800

WALL SECTIONS

DATE: APRIL 20 1990

DWG. NO. A10