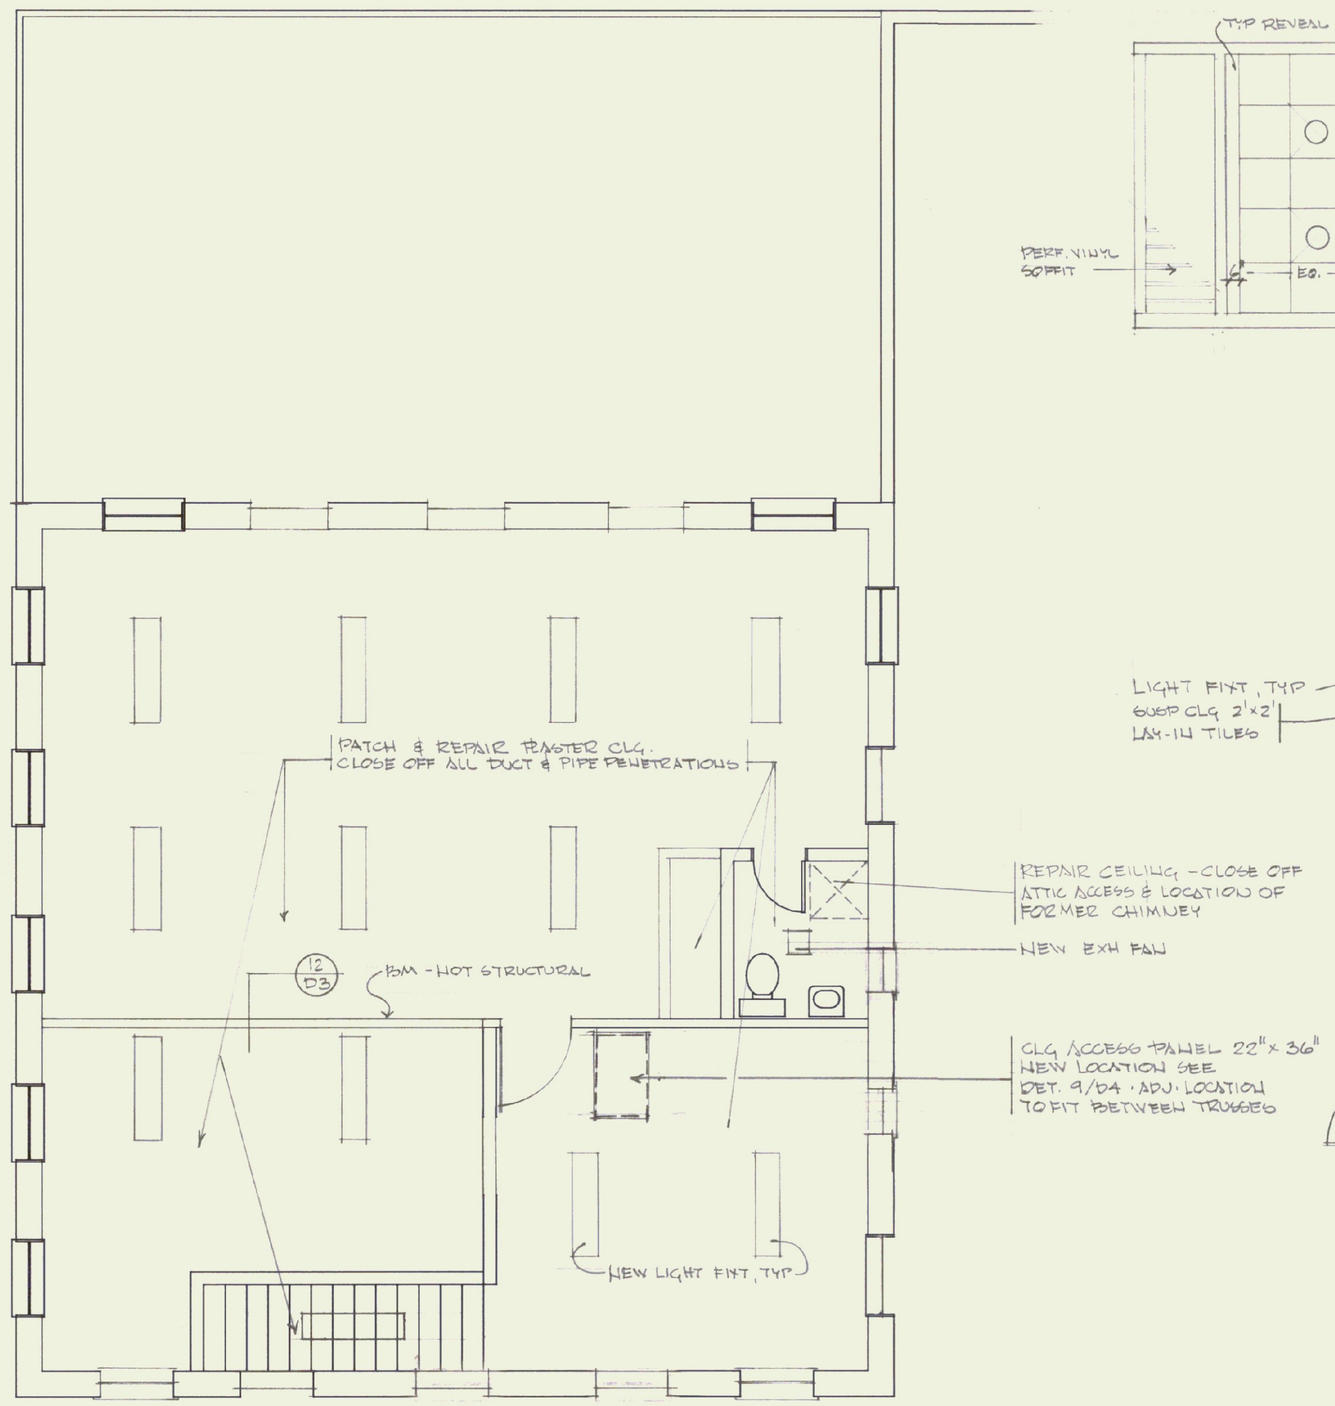


REFLECTED CEILING PLAN

## SECOND FLOOR PLAN

SCALE = 1/4"=1'0"

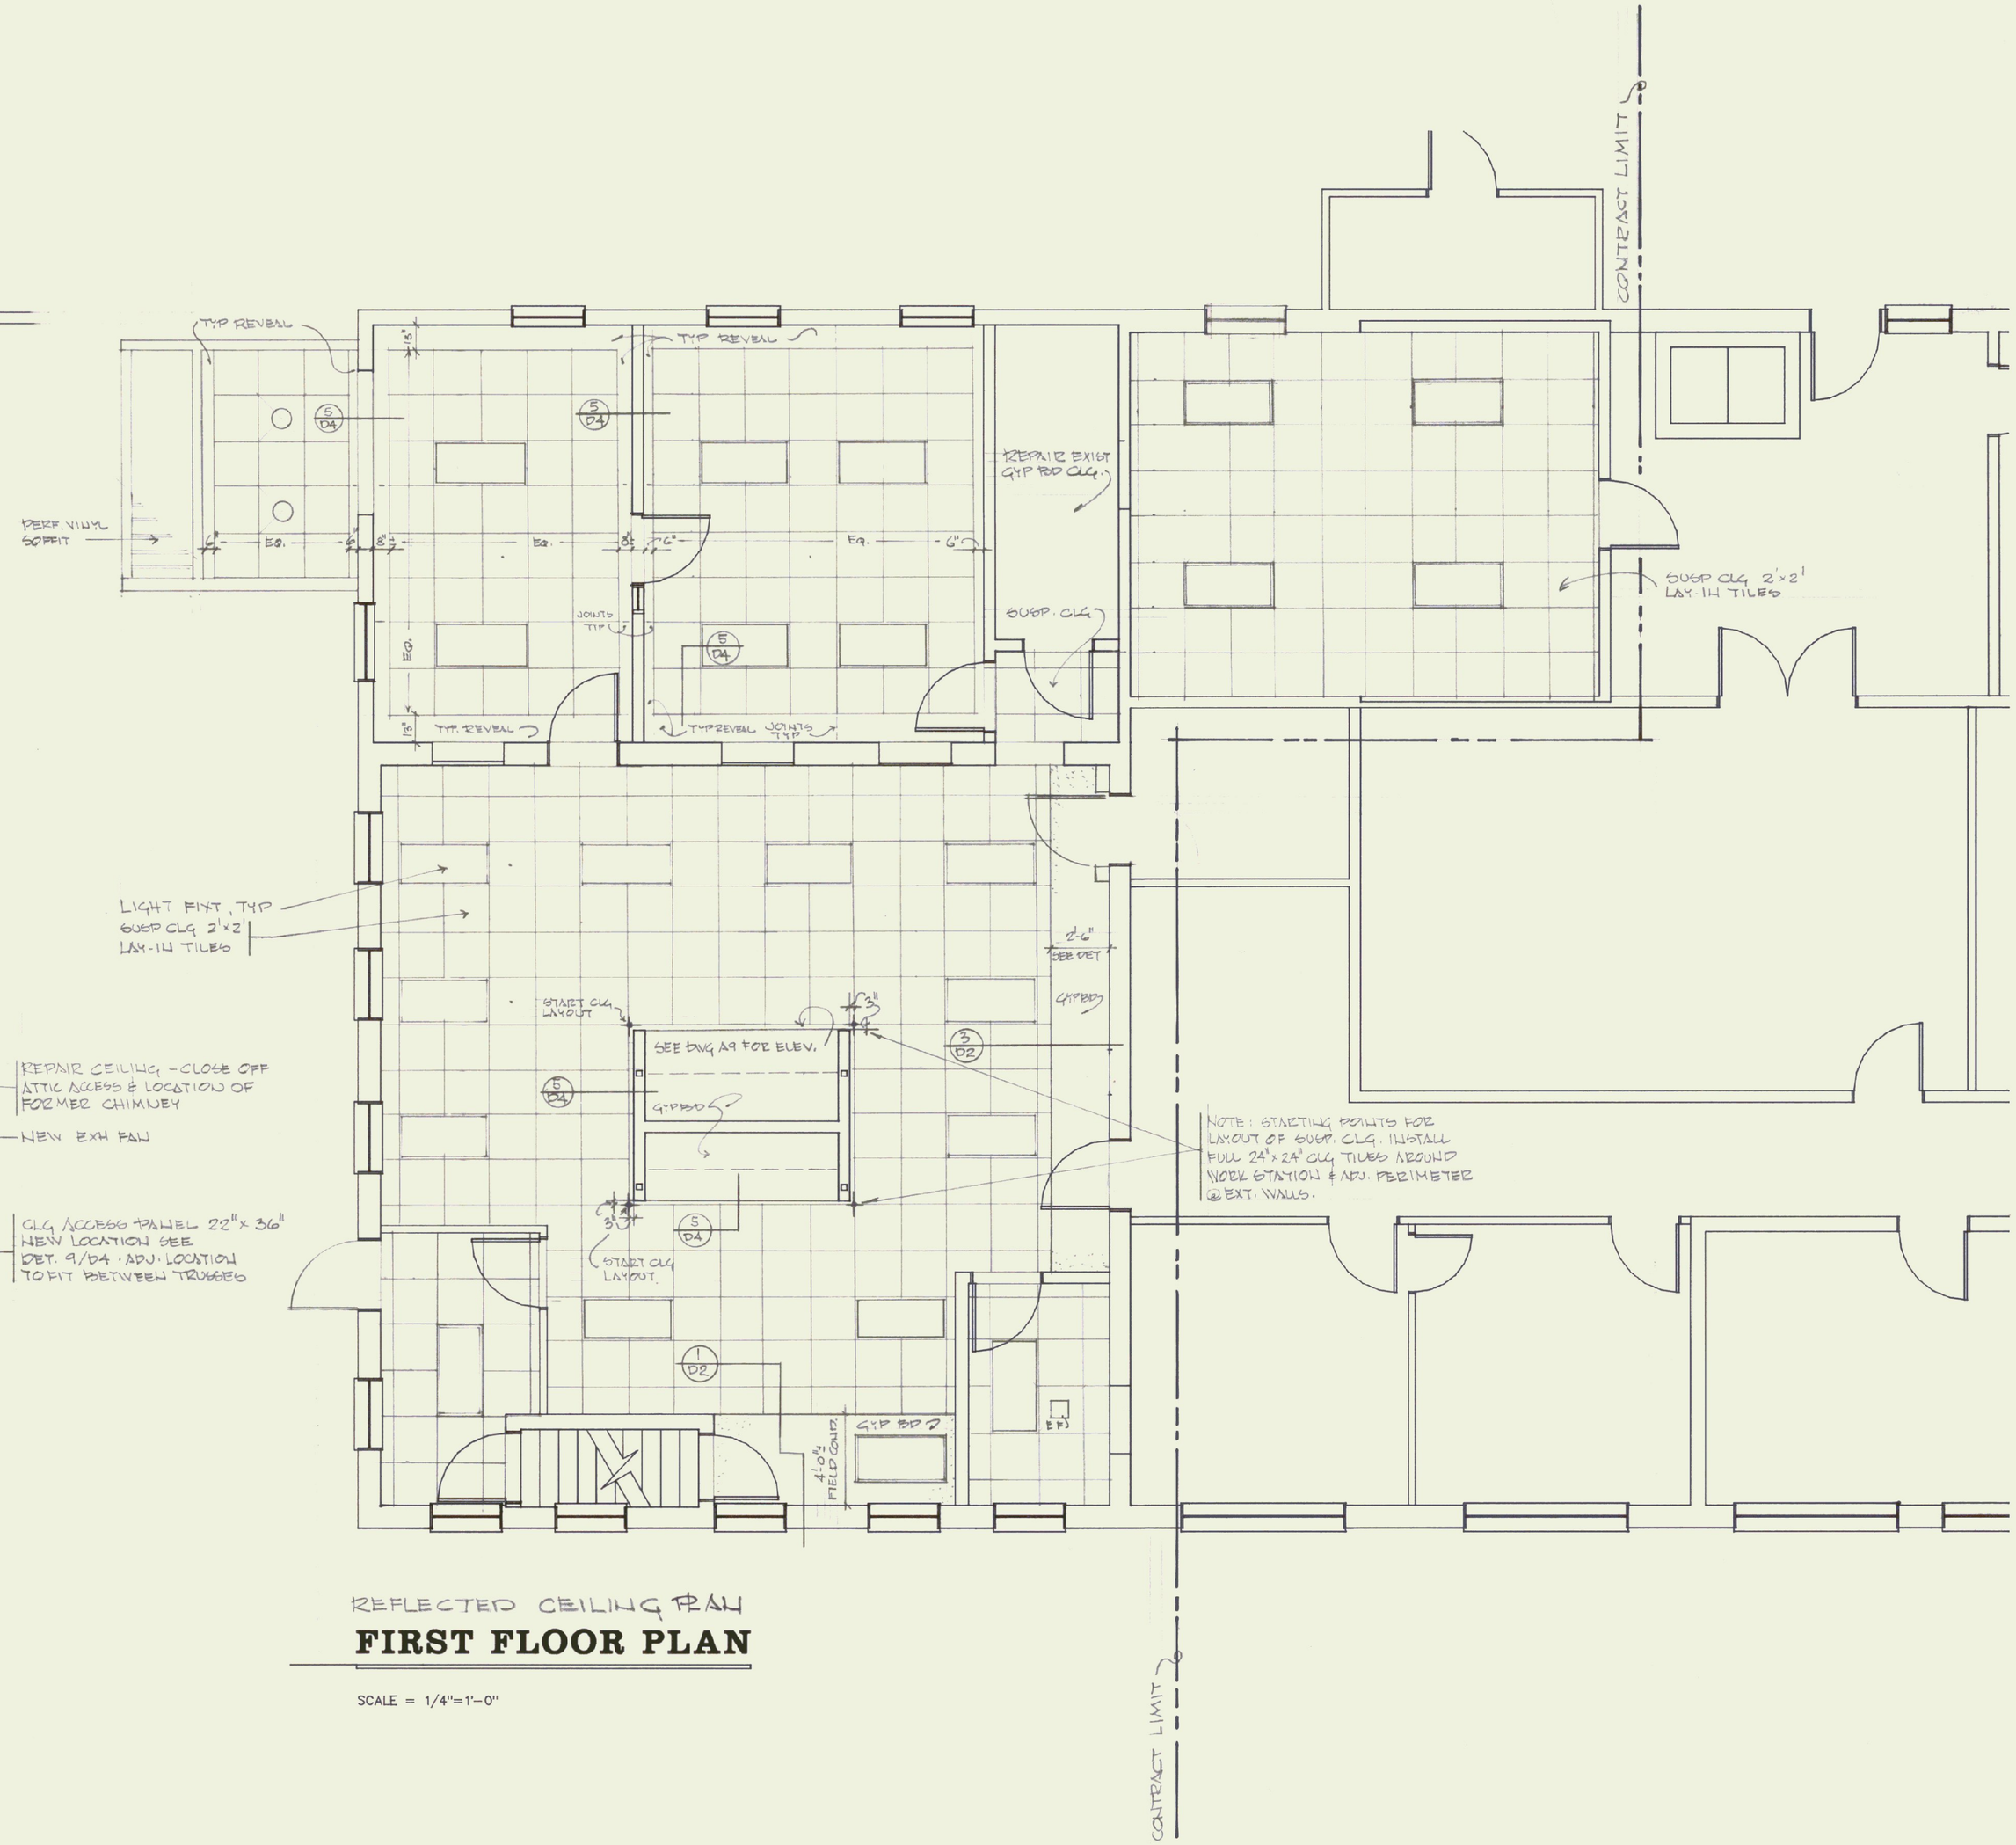


REFLECTED CEILING PLAN

## FIRST FLOOR PLAN

SCALE = 1/4"=1'-0"

| | | | | | |
|---|---|---|---|---|---|
| REV. 6.14.90<br>BLOCKED IN 2 WINDOWS @ EAST | State of Vermont<br>Department of State Buildings<br>John Zampieri, Commissioner | Materials & Research<br>Laboratory<br>Berlin, Vt.<br><br>PHASE II | REGISTERED ARCHITECT FRED KEIL NO. 516 STATE OF VERMONT | Janson Design, Inc.<br>FRED KEIL, ARCHITECT<br>P.O. BOX 55 – BOLTON ROAD, WATERBURY, VT 05676<br>(802) 244-5800 | REFLECTED CEILING PLAN | DATE: APRIL 20 1990<br>DWG. NO. A11 |