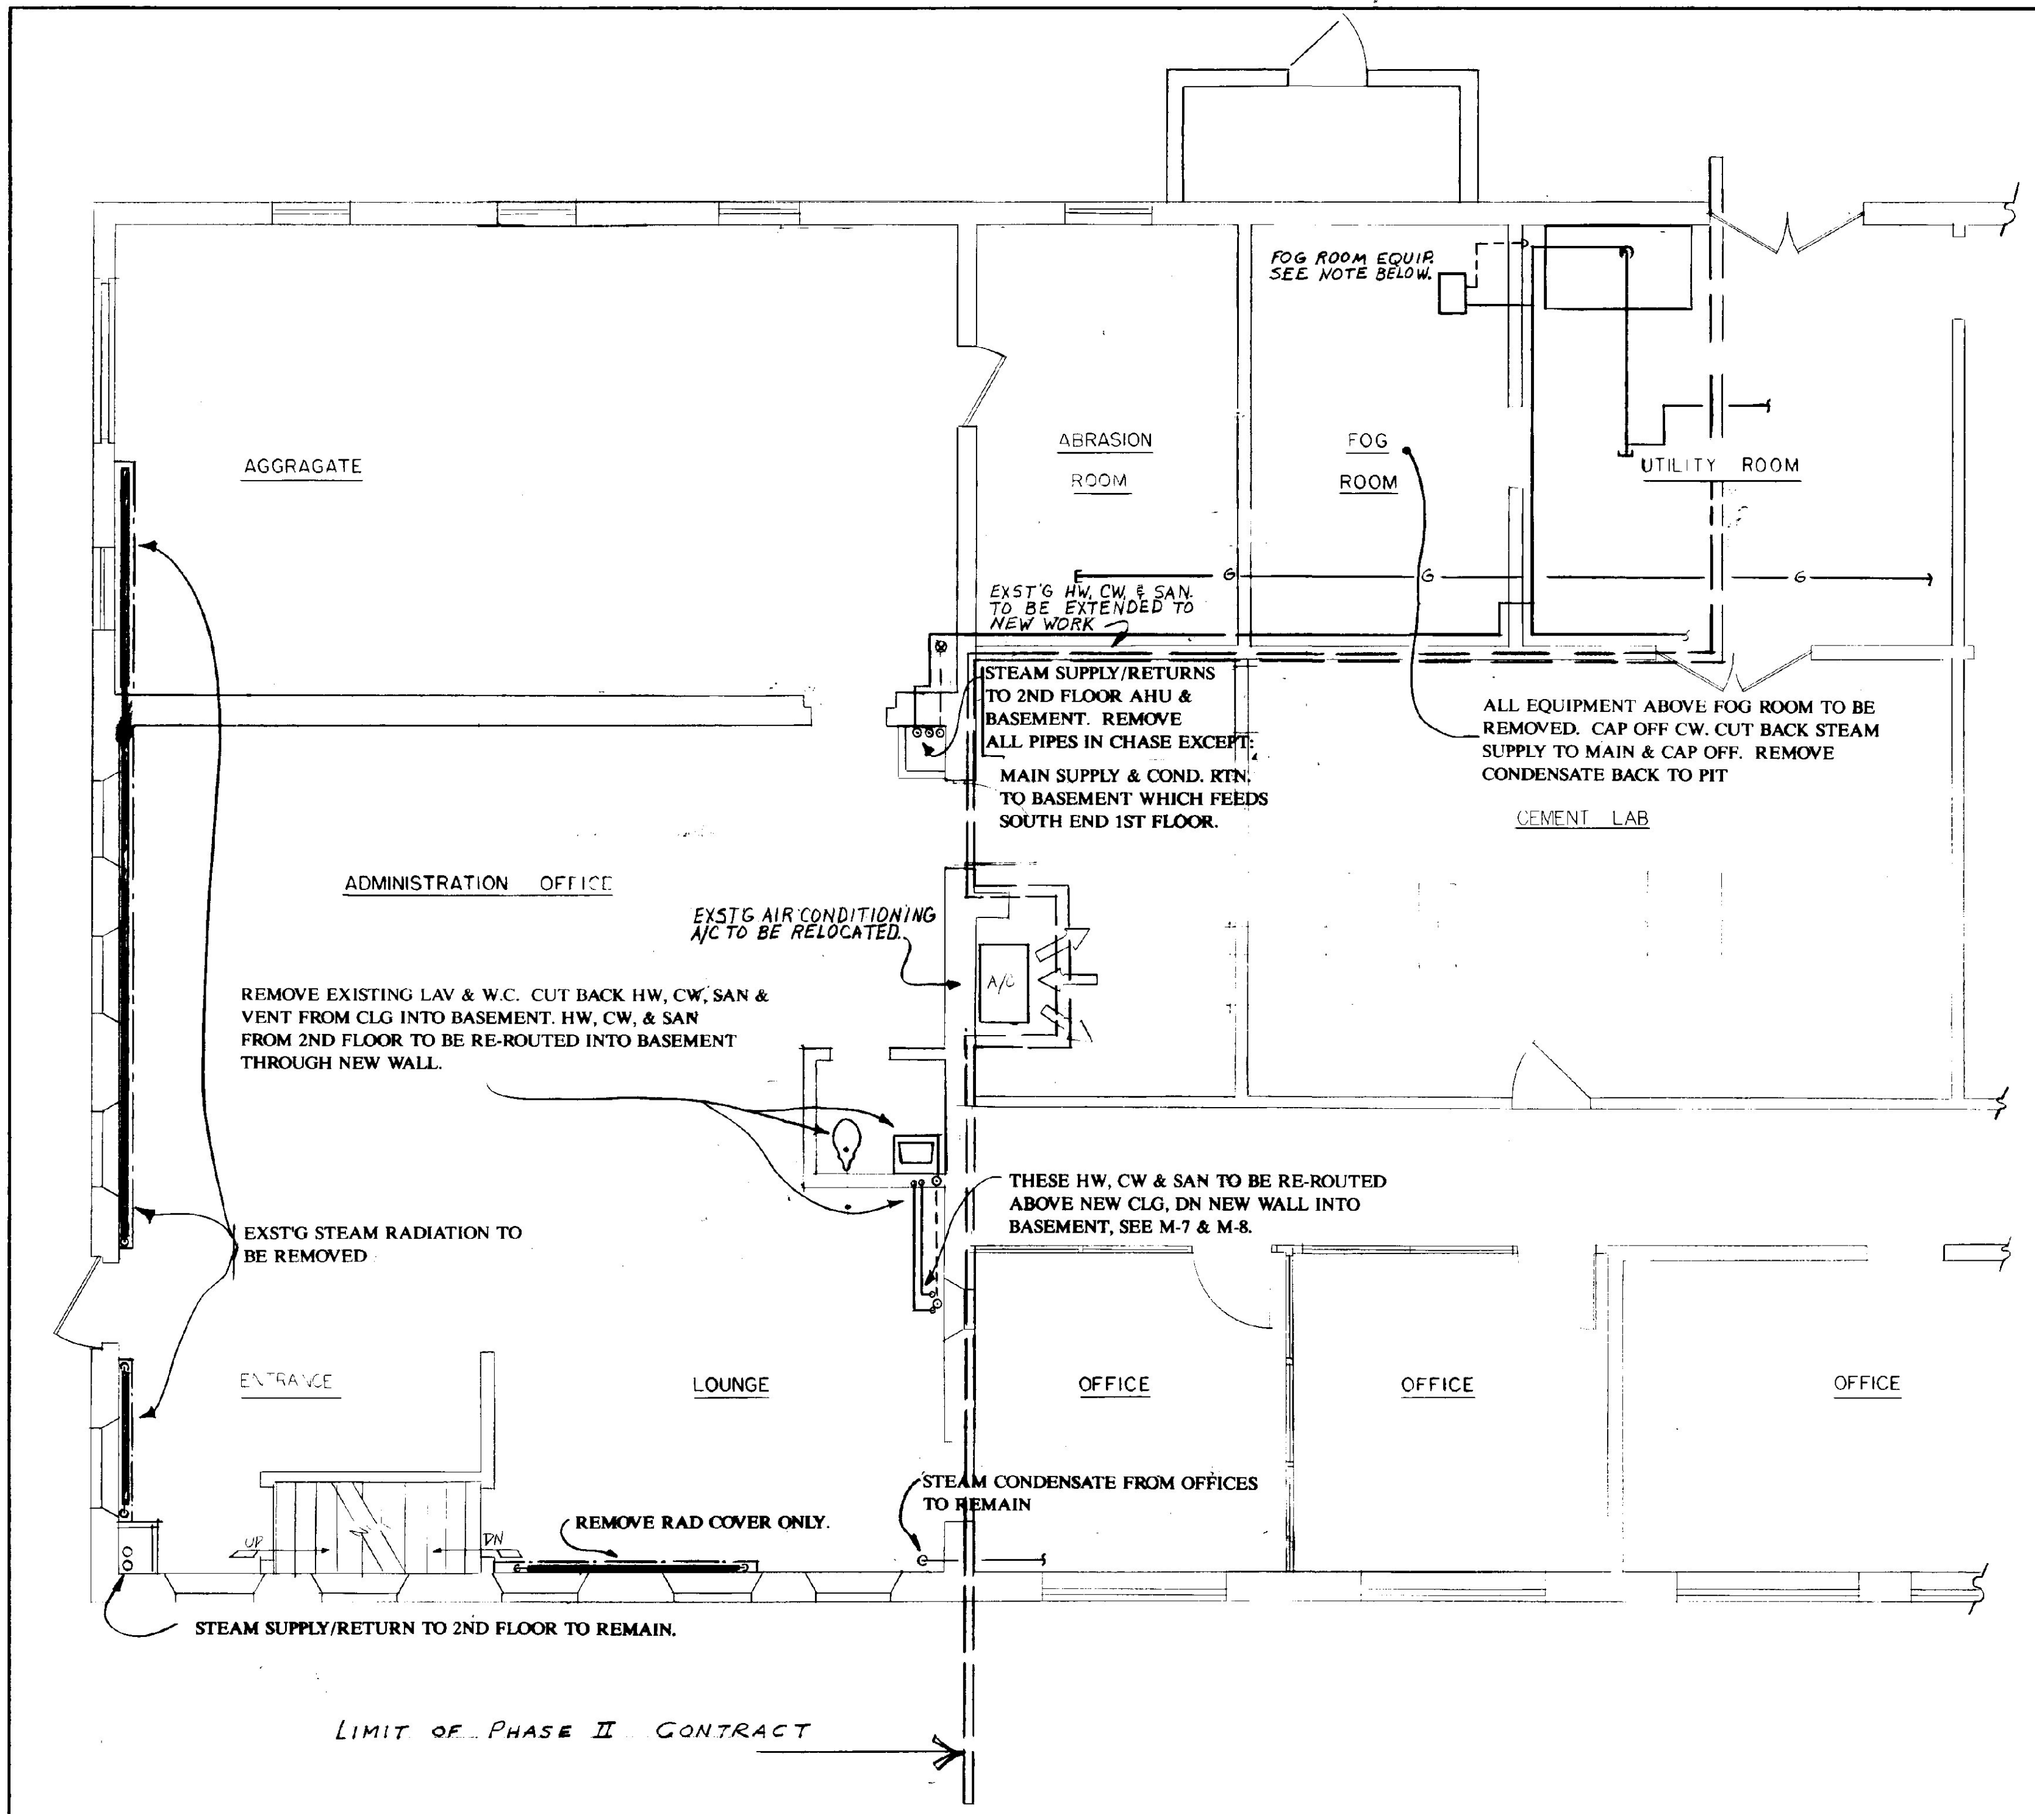

First Floor Plan

SCALE: 1/4" = 1'-0"

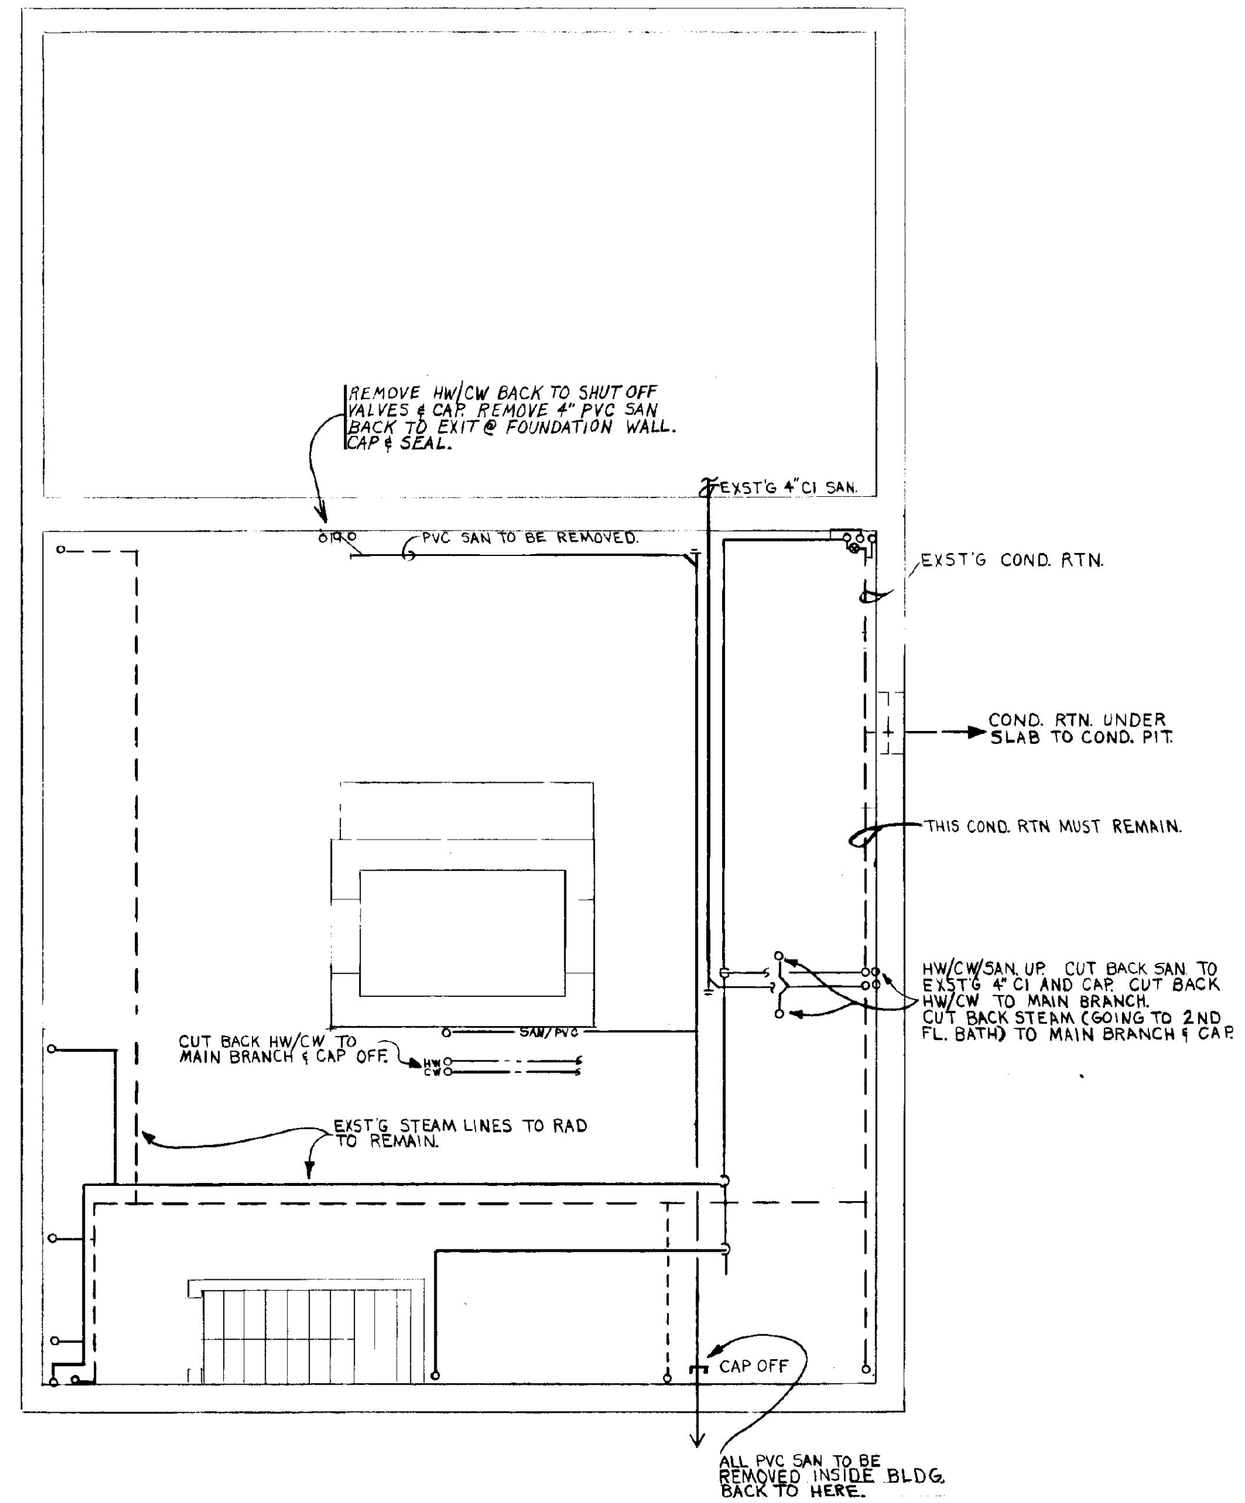

Basement Floor Plan

SCALE: 1/4" = 1'-0"

STATE OF VERMONT GORDON W. ROY No. 5704 PROFESSIONAL ENGINEER

MECHANICAL CONSULTANT:

GWR Engineering, P.C.
PO Box 157 - The Creamery Building
Shelburne, VT 05482
Tel (802) 985-8061 FAX (802) 985-8499

ARCHITECT:

Janson Design, Inc.
FRED KIEL, ARCHITECT
P.O. BOX 55 – BOLTON ROAD, WATERBURY, VT 05676
(802) 244-5800

State of Vermont
Department of State Buildings
John Zampieri, Commissioner

MATERIALS & RESEARCH LABORATORY

Berlin, VT

Phase 2

MECHANICAL DEMOLITION WORK

DATE: 4-20-90

DWG NO **M-3**

BEGIN PHASE II MECHANICAL DRAWINGS. PHASE II DWGS CONTINUE