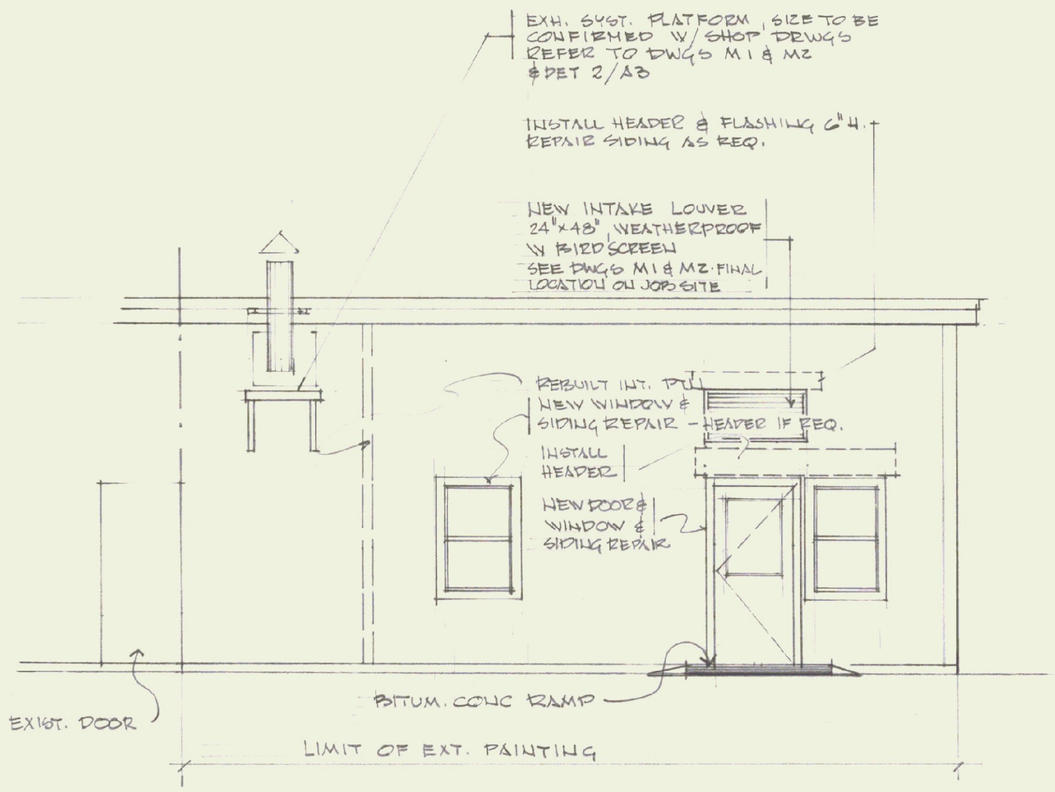

EAST ELEVATION
1/4" = 1'-0"

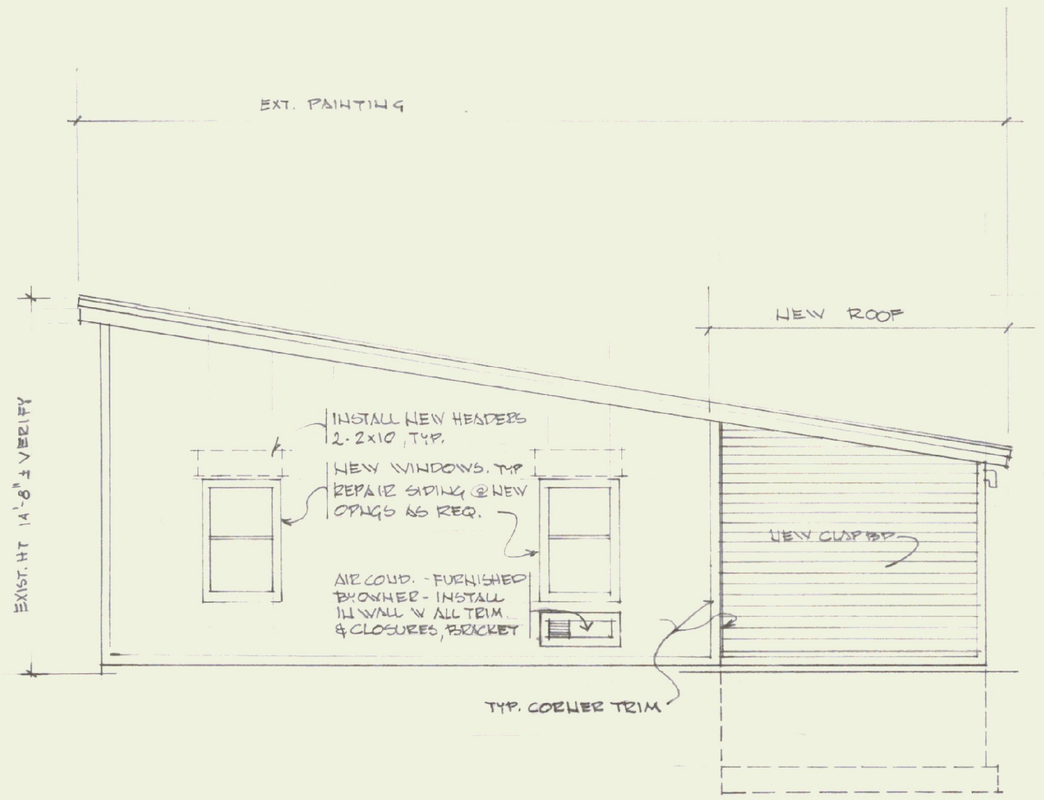

NORTH ELEV.

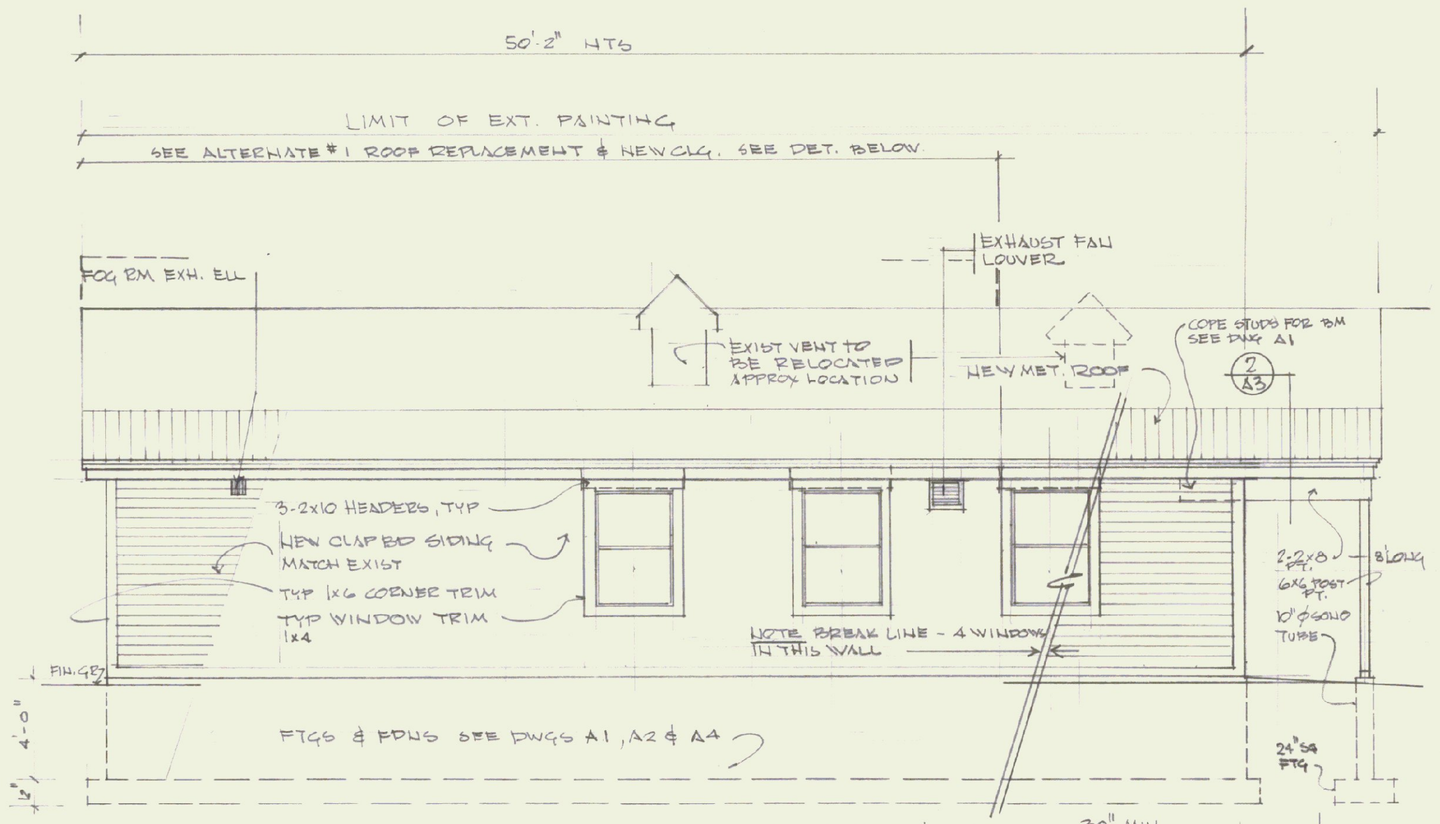

WEST ELEV.

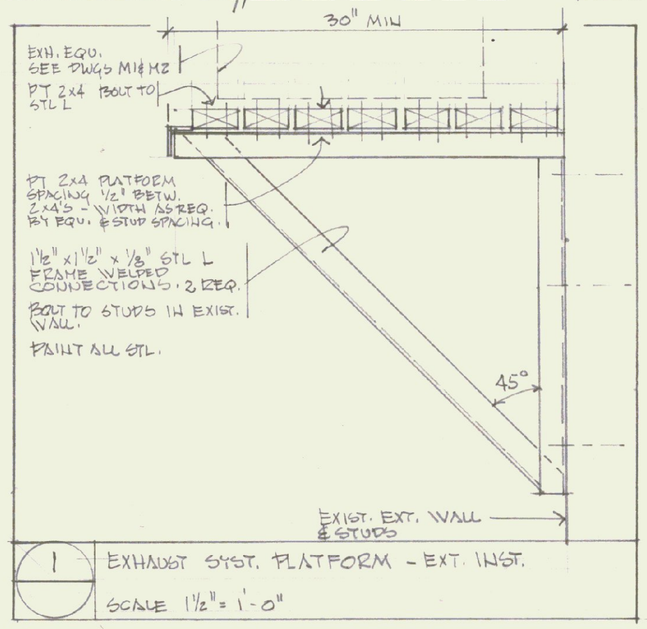

1 EXHAUST SYST. PLATFORM - EXT. INST.
SCALE 1 1/2" = 1'-0"

ALTERNATE #1

CONTRACTOR SHALL REMOVE EXISTING ROOF JOISTS & CLG FOR A SECTION OF 28'-0" x (AS SHOWN ON DRWG A2) & REPLACE IT WITH A NEW ROOF STRUCTURE CONSISTING OF

STANDING SEAM GALV 26GA INSTALLED ON 15# BLDG PAPER
5/8" CDX PLYWD W/ CLIPS
2x12 RAFTERS @ 16" OC, BLOCKING @ 8'-0" OC.
12" FIBERGL. INSUL & VAPOR BARRIER
5/8" FC GYPBD.

THE ENTIRE NEW ROOF SHALL BE INSTALLED ON STUB WALLS 12" H. (2x6's @ 16" OC) ON HIGH POINT & BM. INCREASE WALL HT @ LOW END BY 12" EXTEND SHEATHING, SIDING, GYPBD & TRIM FOR COMPL. ENCLOSURE. RAISE EXIST. VENTILATOR AS REQ.

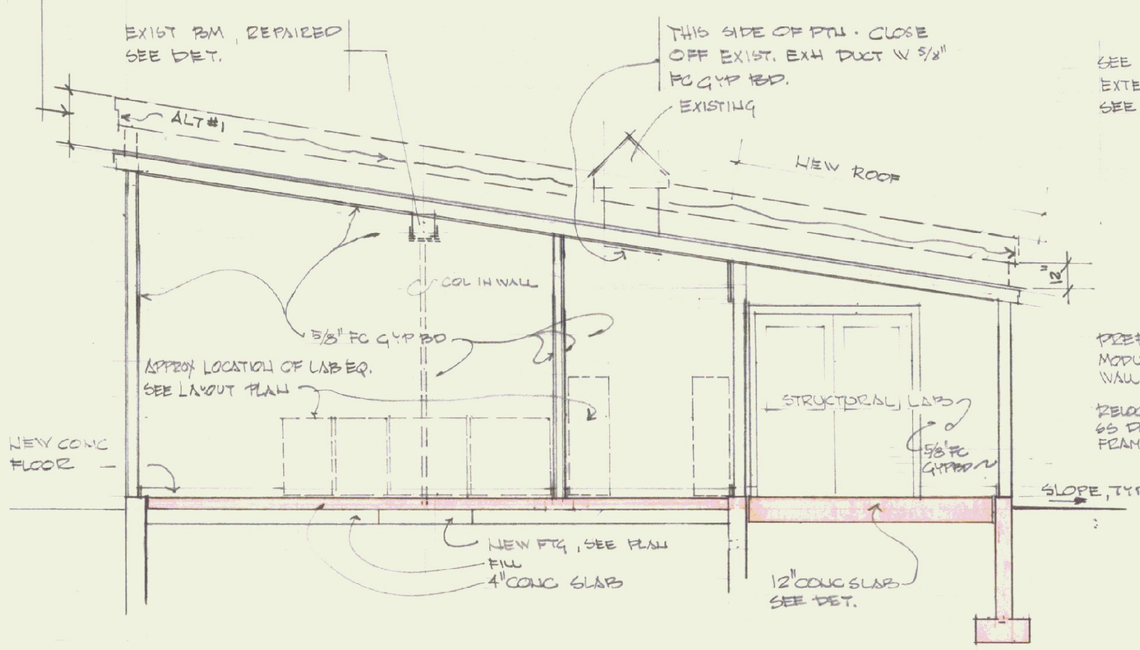

BLDG SECTION A-A
1/4" = 1'-0"

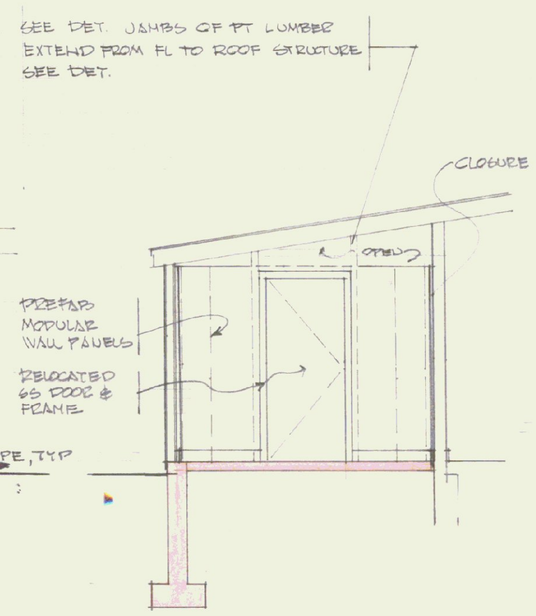

INT. ELEV. - FOG ROOM

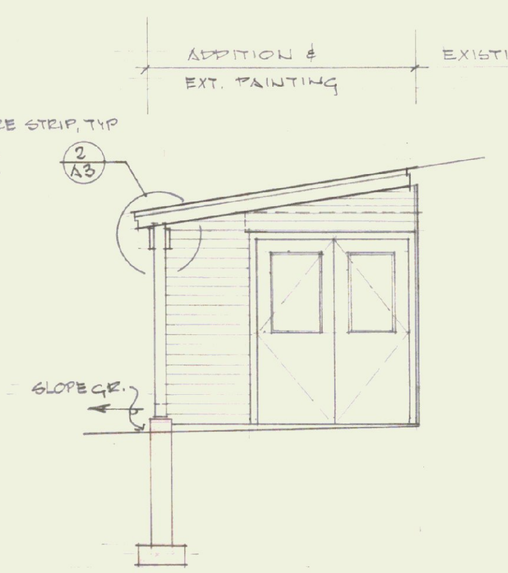

SOUTH ELEV.

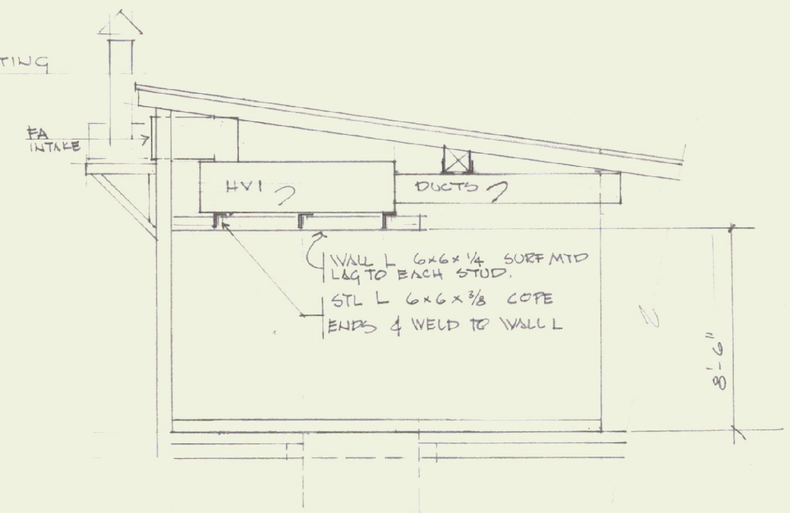

PARTIAL SECTION - HV1 SUPPORT

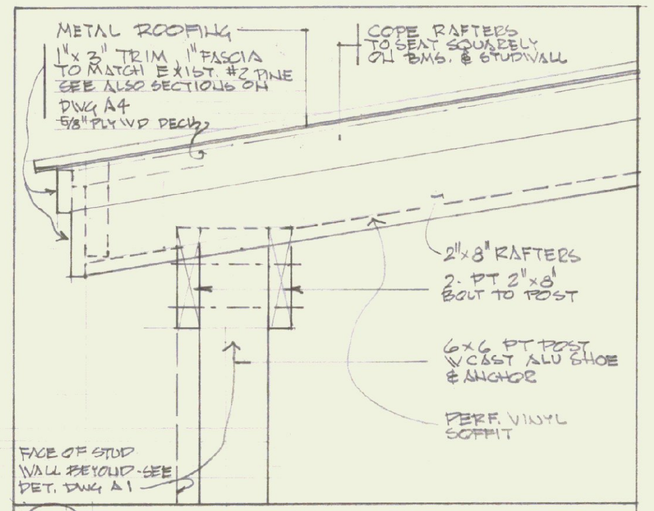

2 BEAM DET & OVERHANG
SCALE 1 1/2" = 1'-0"

	State of Vermont Department of State Buildings John Zampieri, Commissioner	Materials & Research Laboratory Berlin, VT	REGISTERED ARCHITECT FRED KEIL NO. 516 STATE OF VERMONT	Janson Design, Inc. FRED KEIL, ARCHITECT P.O. BOX 55 – BOLTON ROAD, WATERBURY, VT 05676 (802) 244-5800 Architect's Project No. 247	BUILDING ELEV. & SECTIONS REV #1 NOV 6 1989	DATE: OCT. 10, 1989 DWG. NO. A3