Item	No Pieces	Size	Length	Mark	Type	A	B	C	D	E	F	G	H	J	K	R	O
1																	
2				**SPILLWAY SLAB**													
3																	
4	10	#4	19'-9	S411	str.												
5																	
6	40	#4	4'-9	S412A	(20)		1'-9	3'-0									
7	40	#4	3'-4	S412B	(20)		1'-4	2'-0									
8																	
9																	
10																	
11																	
12	2-Rolls (5'x150') #4GA.-6"x6" Welded Wire Fabric																
13																	
14																	
15																	
16																	
17				**WALL NUMBER ONE ~ FOOTING STEEL**													
18																	
19																	
20	1	#4	4'-6	F402A	str.												
21	2		5'-6	F402B													
22	3		6'-9	F402D													
23	2		6'-0	F402E①													
24	1		3'-9	F402E②													
25	2		11'-3	F402F													
26	2		4'-6	F404A													
27	3		5'-6	F404B													
28	3		6'-9	F404D													
29	3		3'-6	F404E													
30	2	#4	14'-9	F404G	str.												
31																	
32	1	#4	12'-1	F402C①	(19)		2'-10	9'-3					2'-0		2'-0		
33	1		13'-3	F402C②	(19)		3'-5	9'-10					2'-6		2'-6		
34	1		14'-5	F402C③	(19)		4'-0	10'-5					2'-10		2'-10		
35	13		6'-2	F402B	(3)		1'-6	3'-2	1'-6				2'-3				
36	1		9'-6	F404C①	(19)		1'-2	8'-4					10"		10"		
37	1		10'-10	F404C②	(19)		2'-0	8'-10					1'-5		1'-5		
38	1		12'-6	F404C③	(19)		3'-1	9'-5					2'-2		2'-2		
39	1		14'-10	F404F	(19)		2'-11	11'-11					4"		2'-10		
40	5		4'-3	F403	①	6"	3'-9					0		4"			
41	5		3'-3	F405A	①	6"	2'-3					6"		4"			
42	4		3'-6	F405B①	①	6"	2'-6					6"		4"			
43	1		3'-5	②			2'-5										
44	1		3'-3	③			2'-3										
45	1		3'-2	④			2'-2										
46	1		3'-0	⑤			2'-0										
47	1		2'-10	⑥			1'-10										
48	1		2'-9	⑦			1'-9										
49	1		2'-7	⑧			1'-7										
50	1		2'-5	⑨			1'-5										
51	1		2'-4	⑩			1'-4										
52	1		2'-2	⑪			1'-2										
53	1		2'-1	F405B⑫	①	6"	1'-1					6"		4"			
54	5		4'-5	F401A	(12)	6"	1'-2	0	2'-9				2'-9	4"	1"		
55	6		6'-4	F401B	(12)	6"	2'-1	0	3'-9				3'-9	4"	2"		
56	3		4'-0	F401D	①	6"	3'-0					6"		4"			
57	2		4'-3	F401D	(12)	6"	1'-0	0	2'-9				2'-9	4"	1"		
58	1		4'-4	②	(12)	6"	1'-1	0	2'-9				2'-9	4"	1"		
59	2		4'-5	③	(12)	6"	1'-2	0	2'-9				2'-9	4"	1"		
60	1	#4	4'-6	F401D⑫	(12)	6"	1'-3	0	2'-9				2'-9	4"	1"		
61																	
62	2	#5	4'-10	F503A	①	7"	4'-3					0		5"			
63	4		3'-4	F503B	①	7"	2'-9					0		5"			
64	6		4'-7	F505	①	7"	3'-5					7"		5"			
65	3		7'-10	F501A	(12)	7"	3'-0	0	4'-3				4'-3	5"	2"		
66	3		7'-4	F501B①			3'-0		3'-9				3'-9	5"	2"		
67	3		7'-5	F501B②			3'-1		3'-9				3'-9	5"	2"		
68	3		7'-6	F501B③			3'-2		3'-9				3'-9	5"	2"		
69	3		7'-4	F501C①			3'-0		3'-9				3'-9	5"	2"		
70	3		7'-6	F501C②			3'-2		3'-9				3'-9	5"	2"		
71	5		7'-4	F501D			3'-0		3'-9				3'-9	5"	2"		
72	2		4'-8	F501E①			1'-4		2'-9				2'-9	5"	1"		
73	1		4'-9	②			1'-5		2'-9				2'-9	5"	1"		
74	1		4'-10	③			1'-6		2'-9				2'-9	5"	1"		
75	1		4'-11	④			1'-7		2'-9				2'-9	5"	1"		
76	1	#5	5'-0	F501E⑤	(12)	7"	1'-8	0	2'-9				2'-9	5"	1"		
77																	
78	17	#6	4'-5	F603	①	8"	3'-9					0		6"			
79	4	#6	5'-4	F605	①	8"	4'-0					8"		6"			
80																	
81	*20	#7	5'-11	F705	①	10"	4'-3					10"		7"			

Item	No Pieces	Size	Length	Mark	Type	A	B	C	D	E	F	G	H	J	K	R	O
82																	
83				**WALL NUMBER TWO ~ FOOTING STEEL**													
84																	
85				(SAME AS WALL NUMBER ONE EXCEPT NO TEST BARS)													
86																	
87																	
TYPICAL BAR BENDS

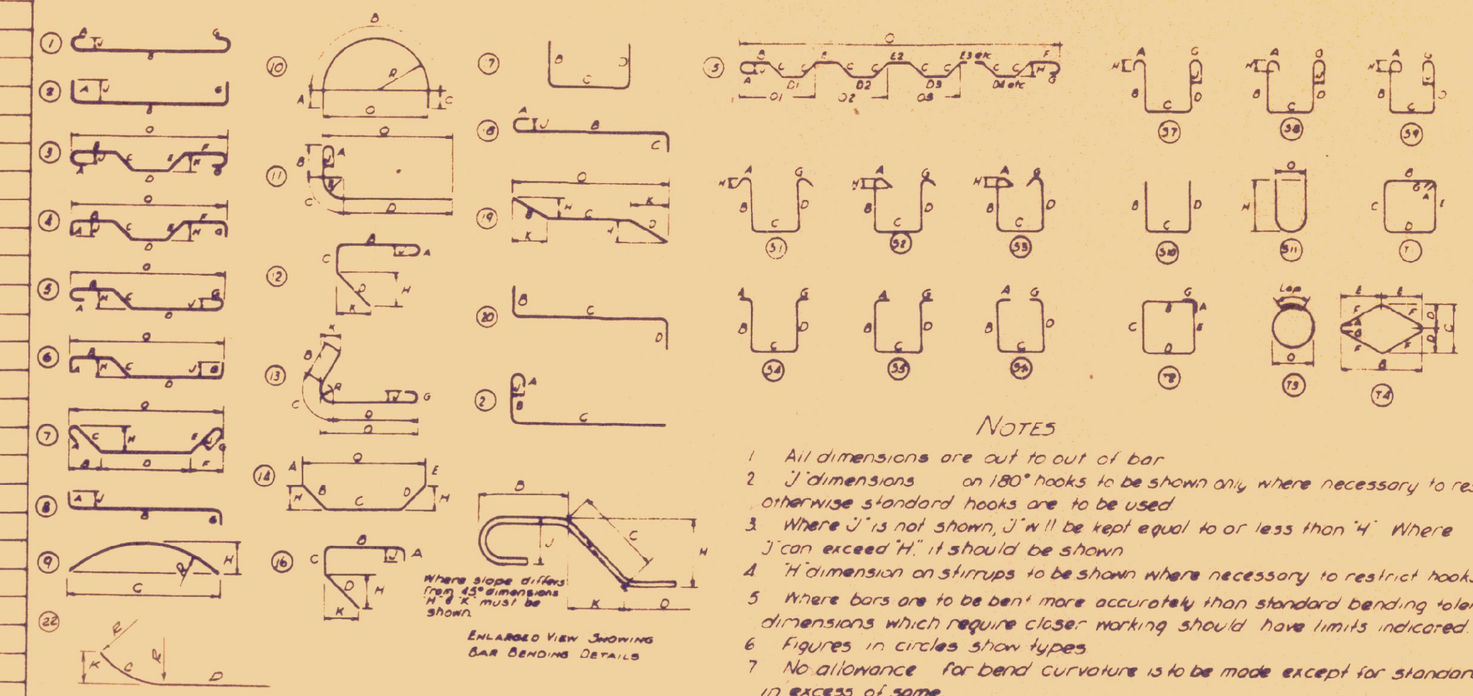

NOTES

1. All dimensions are out to out of bar.
2. 'J' dimensions on 180° hooks to be shown only where necessary to restrict hook size otherwise standard hooks are to be used.
3. Where 'J' is not shown, 'J' will be kept equal to or less than '4'. Where 'J' can exceed '4' it should be shown.
4. 'H' dimension on stirrups to be shown where necessary to restrict hooks.
5. Where bars are to be bent more accurately than standard bending tolerances, bending dimensions which require closer working should have limits indicated.
6. Figures in circles show types.
7. No allowance for bend curvature is to be made except for standard hook & radii in excess of same.

Item	No Pieces	Size	Length	Mark	Type	A	B	C	D	E	F	G	H	J	K	R	O
163																	
164																	
* - DENOTES ONE TEST BAR ADDED.

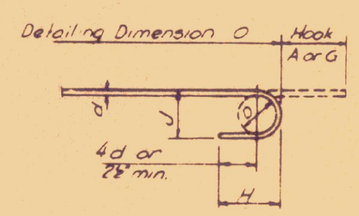

STANDARD HOOK DETAIL

BAR SIZES

Equivalent Size	Present (Numbers)
1/4"	#2
3/8"	#3
1/2"	#4
5/8"	#5
3/4"	#6
7/8"	#7
1"	#8
1 1/8"	#9
1 1/4"	#10
1 1/2"	#11

8 Bar reinforcement metal shall conform to the requirements of the Standard Specifications for new Billet-Steel Concrete Reinforcement Bars (Intermediate Grade) Serial Designation A.A.S.H.O. M31-48 or its latest revision.
All bars shall be deformed to conform with A.S.T.M. Specifications A 305-49.

ESTIMATED QUANTITIES

Location	Pounds
SPILLWAY SLAB	1,218
WALL #1 FOOTING	987
WALL #2 FOOTING	975
TOTAL THIS SHEET	3,180
SHEET 5/10	3,505
TOTAL	6,685

STATE OF VERMONT
DEPARTMENT OF HIGHWAYS

TOWN OF WHEELOCK
CHANDLER POND
FOOTING & SLAB STEEL

DRAWN BY: RLO CHECKED BY: XX
DATE: 9-28-61 PROJECT NO.

SHEET 6 OF 10