



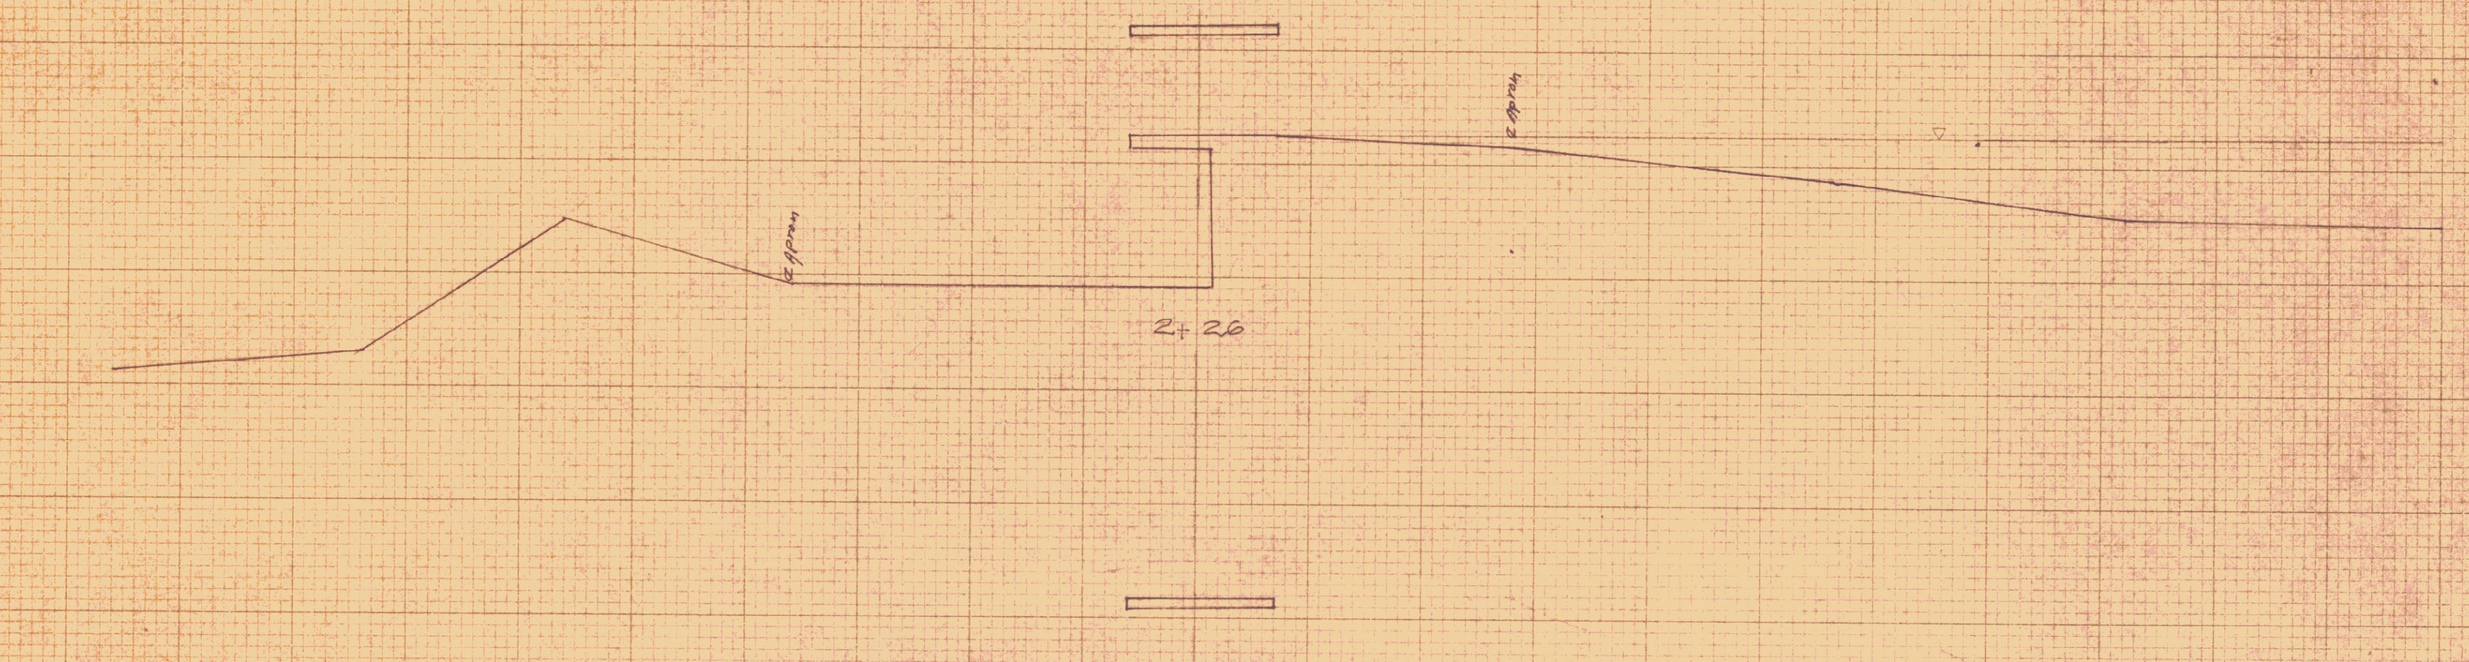

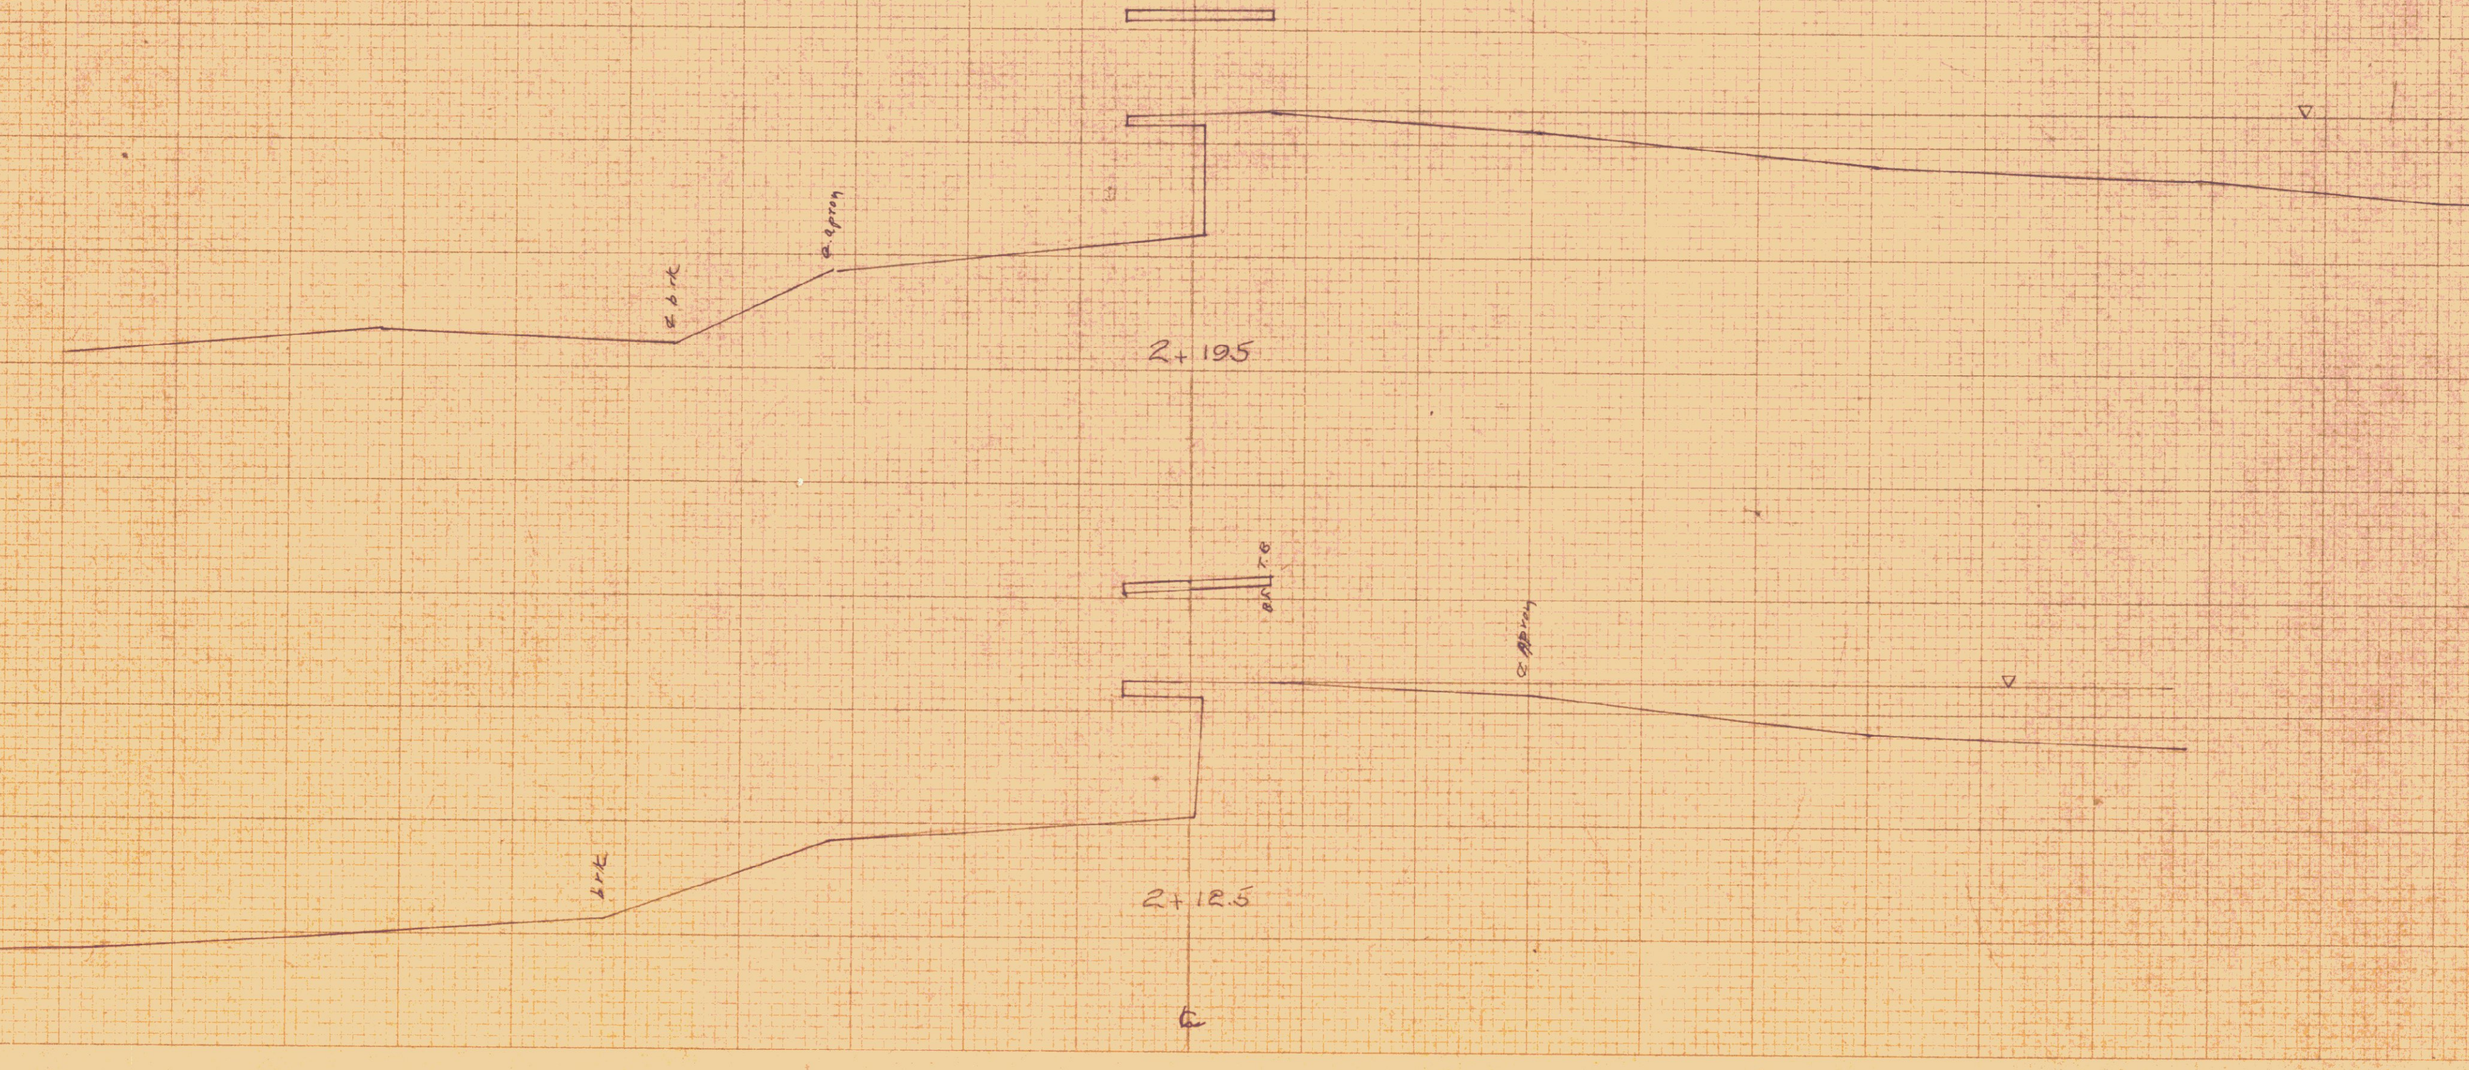

Chandler Pond
Channel Sections
State Building Division

LEVELS BY Spaulding
SECTIONS PLOTTED BY GJK CKD. BY RLC
PLANIMETERED BY _____ CKD. BY _____
PLANIMETERED BY _____ NO. _____ FILED
SHEET 9 OF 10

K&E STANDARD ⊕ CROSS SECTION
KEUFFEL & ESSER CO
MADE IN U.S.A.
1 INCH – 5 FEET