
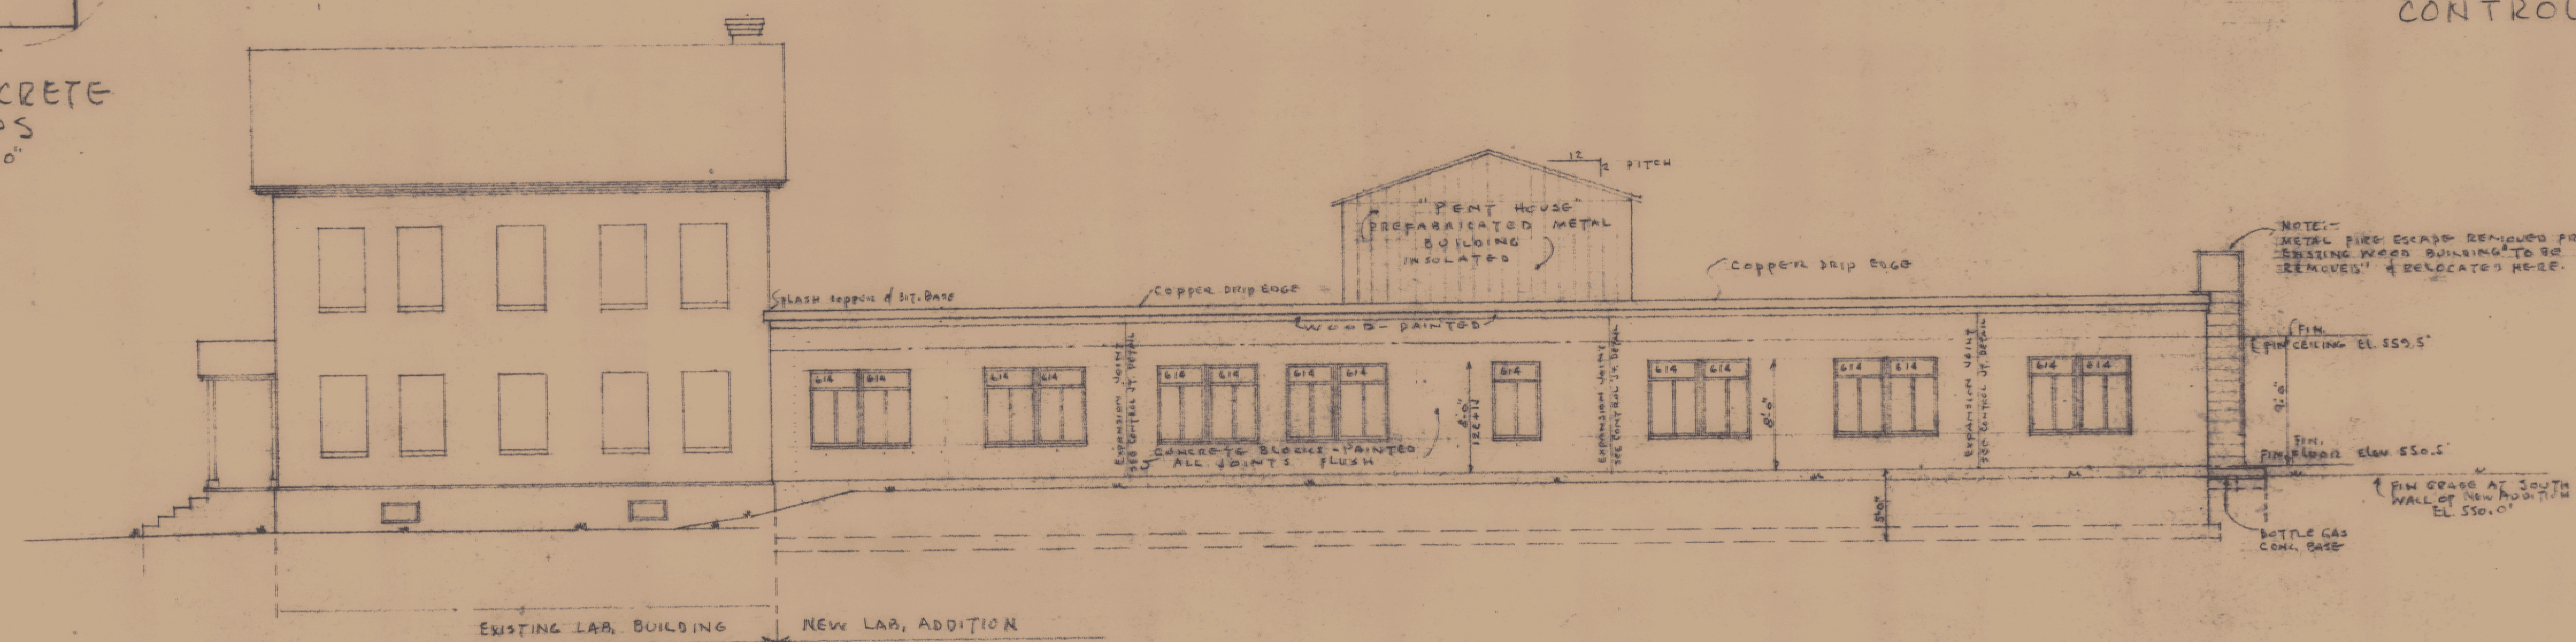
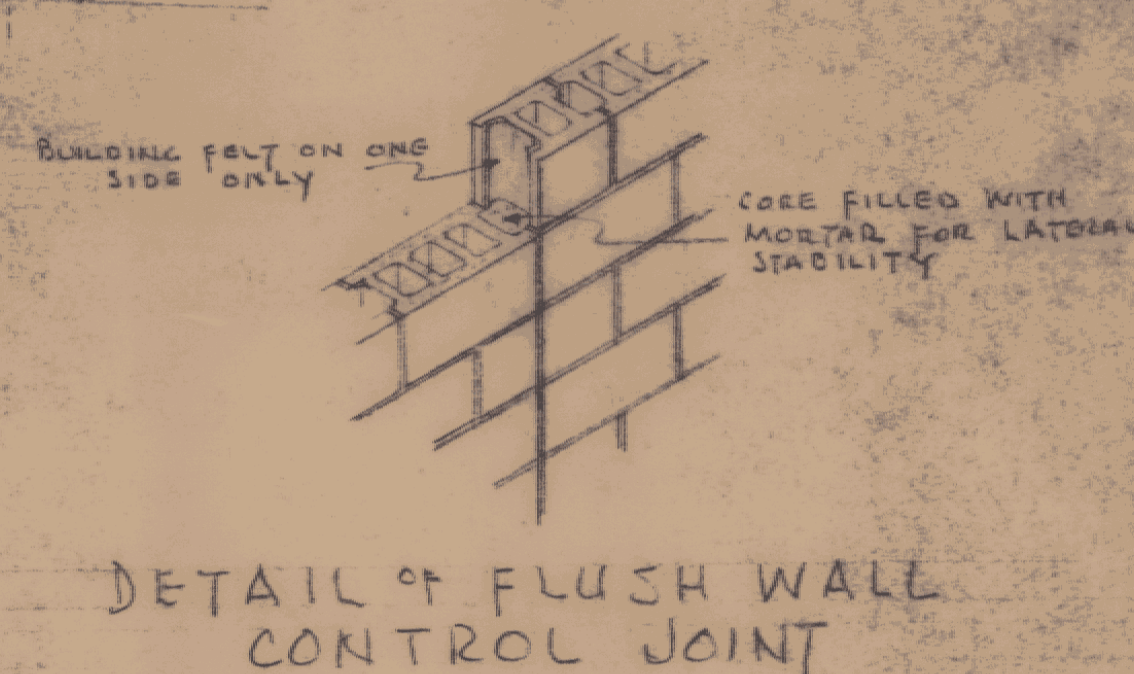
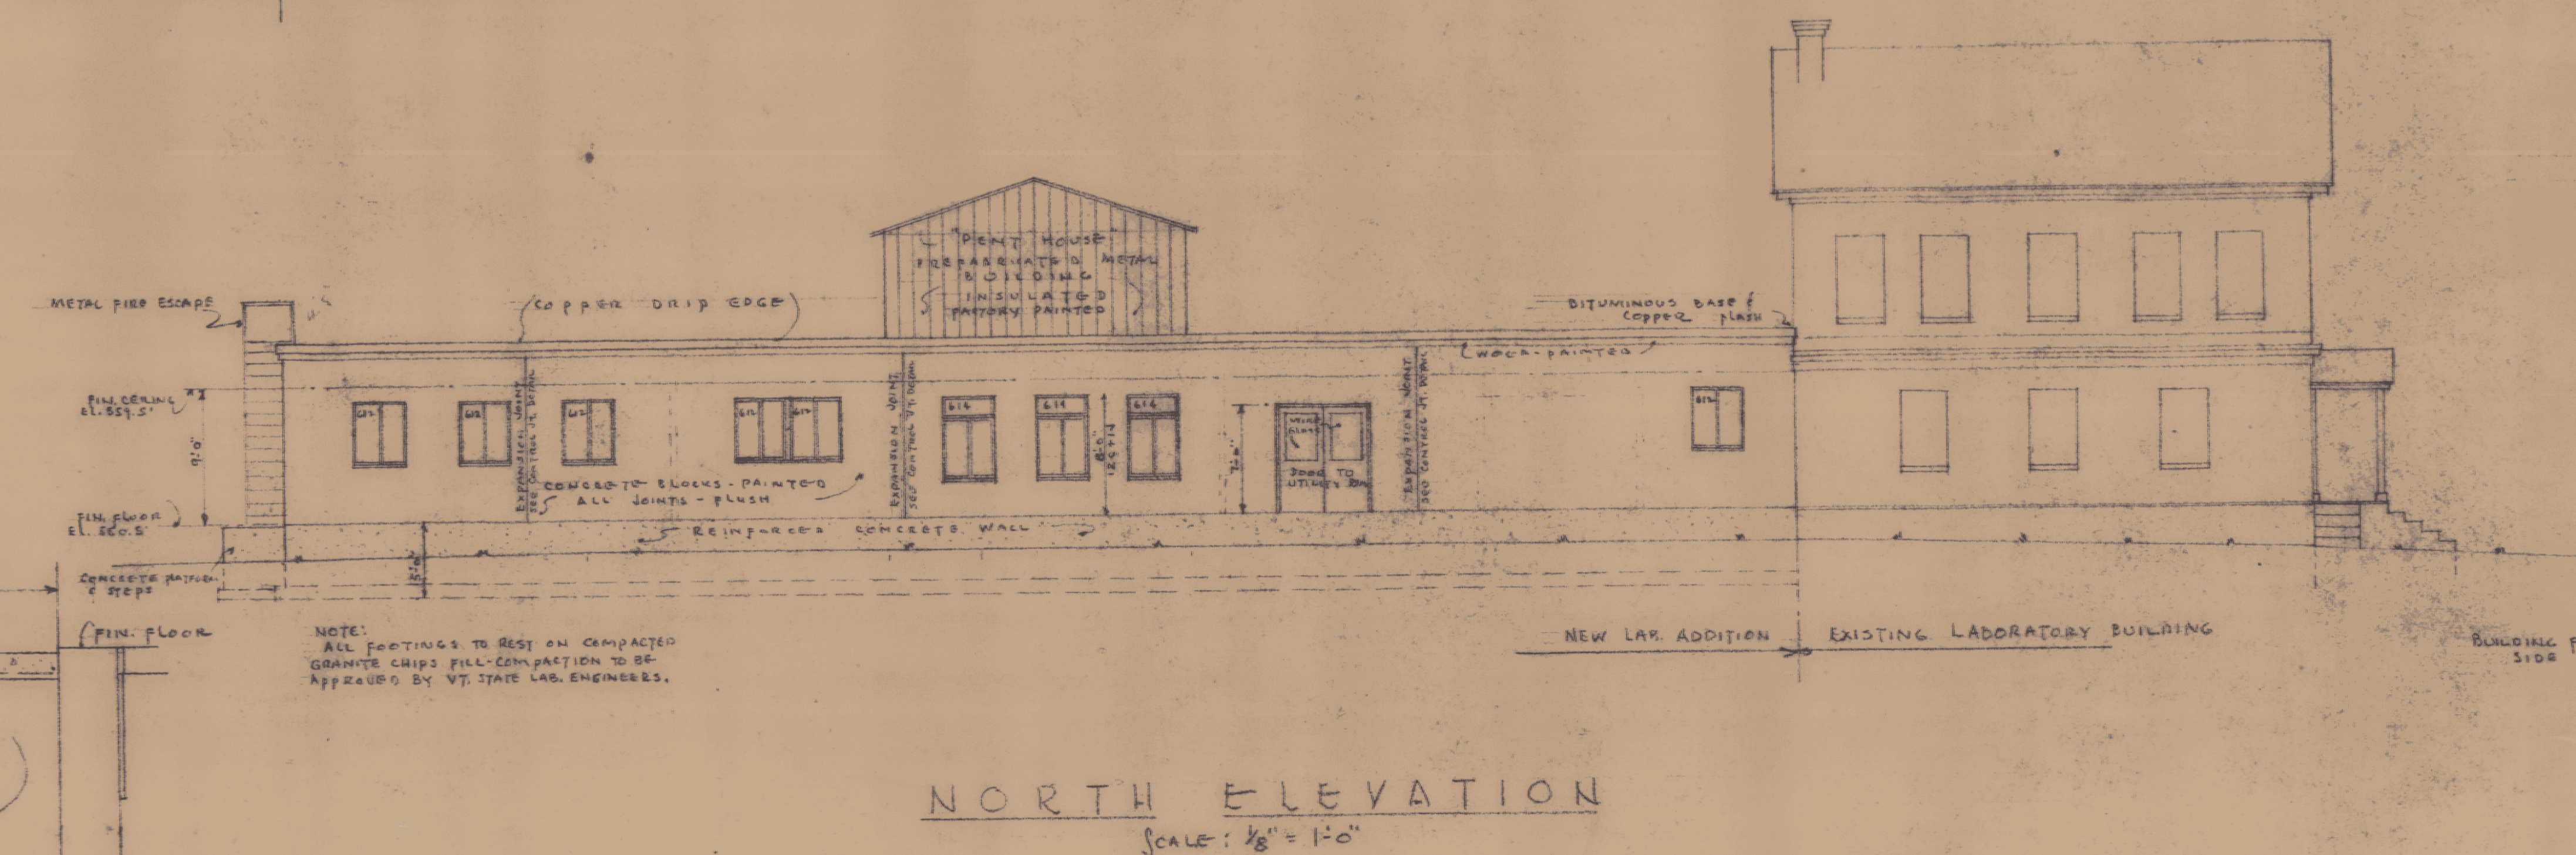
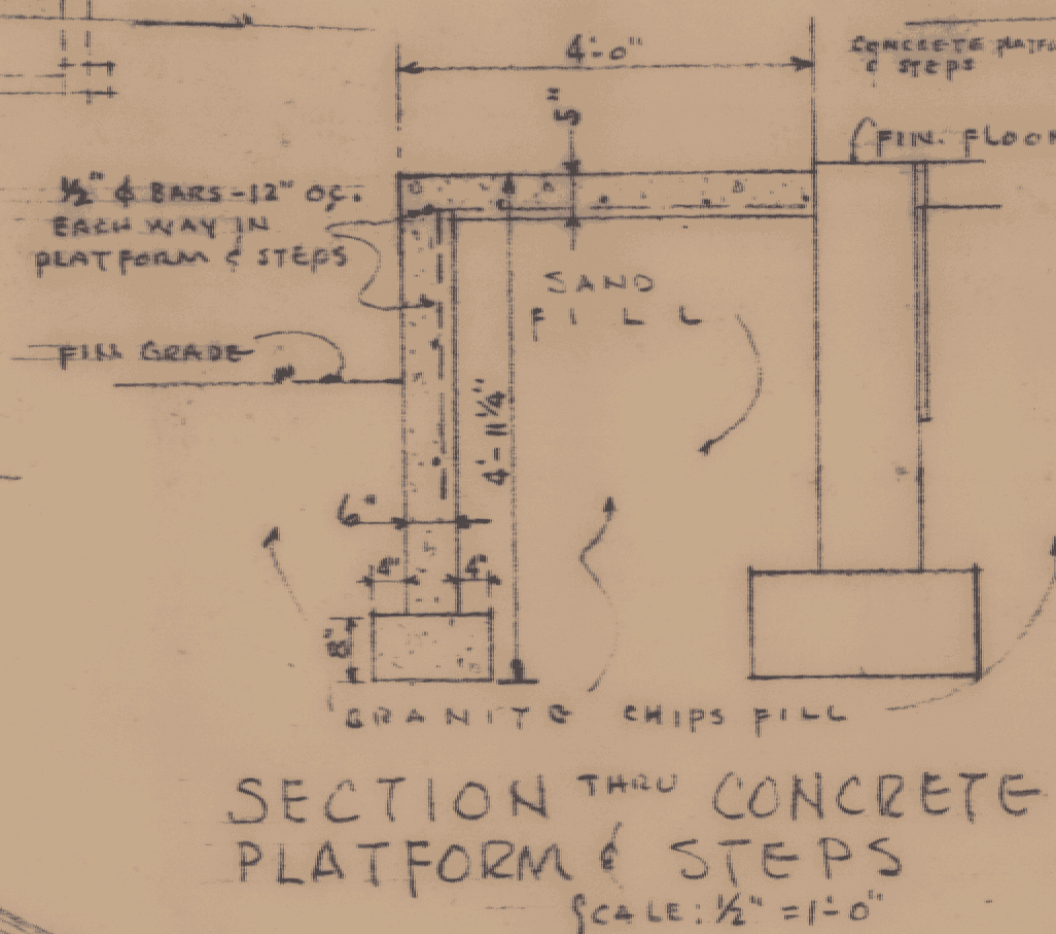
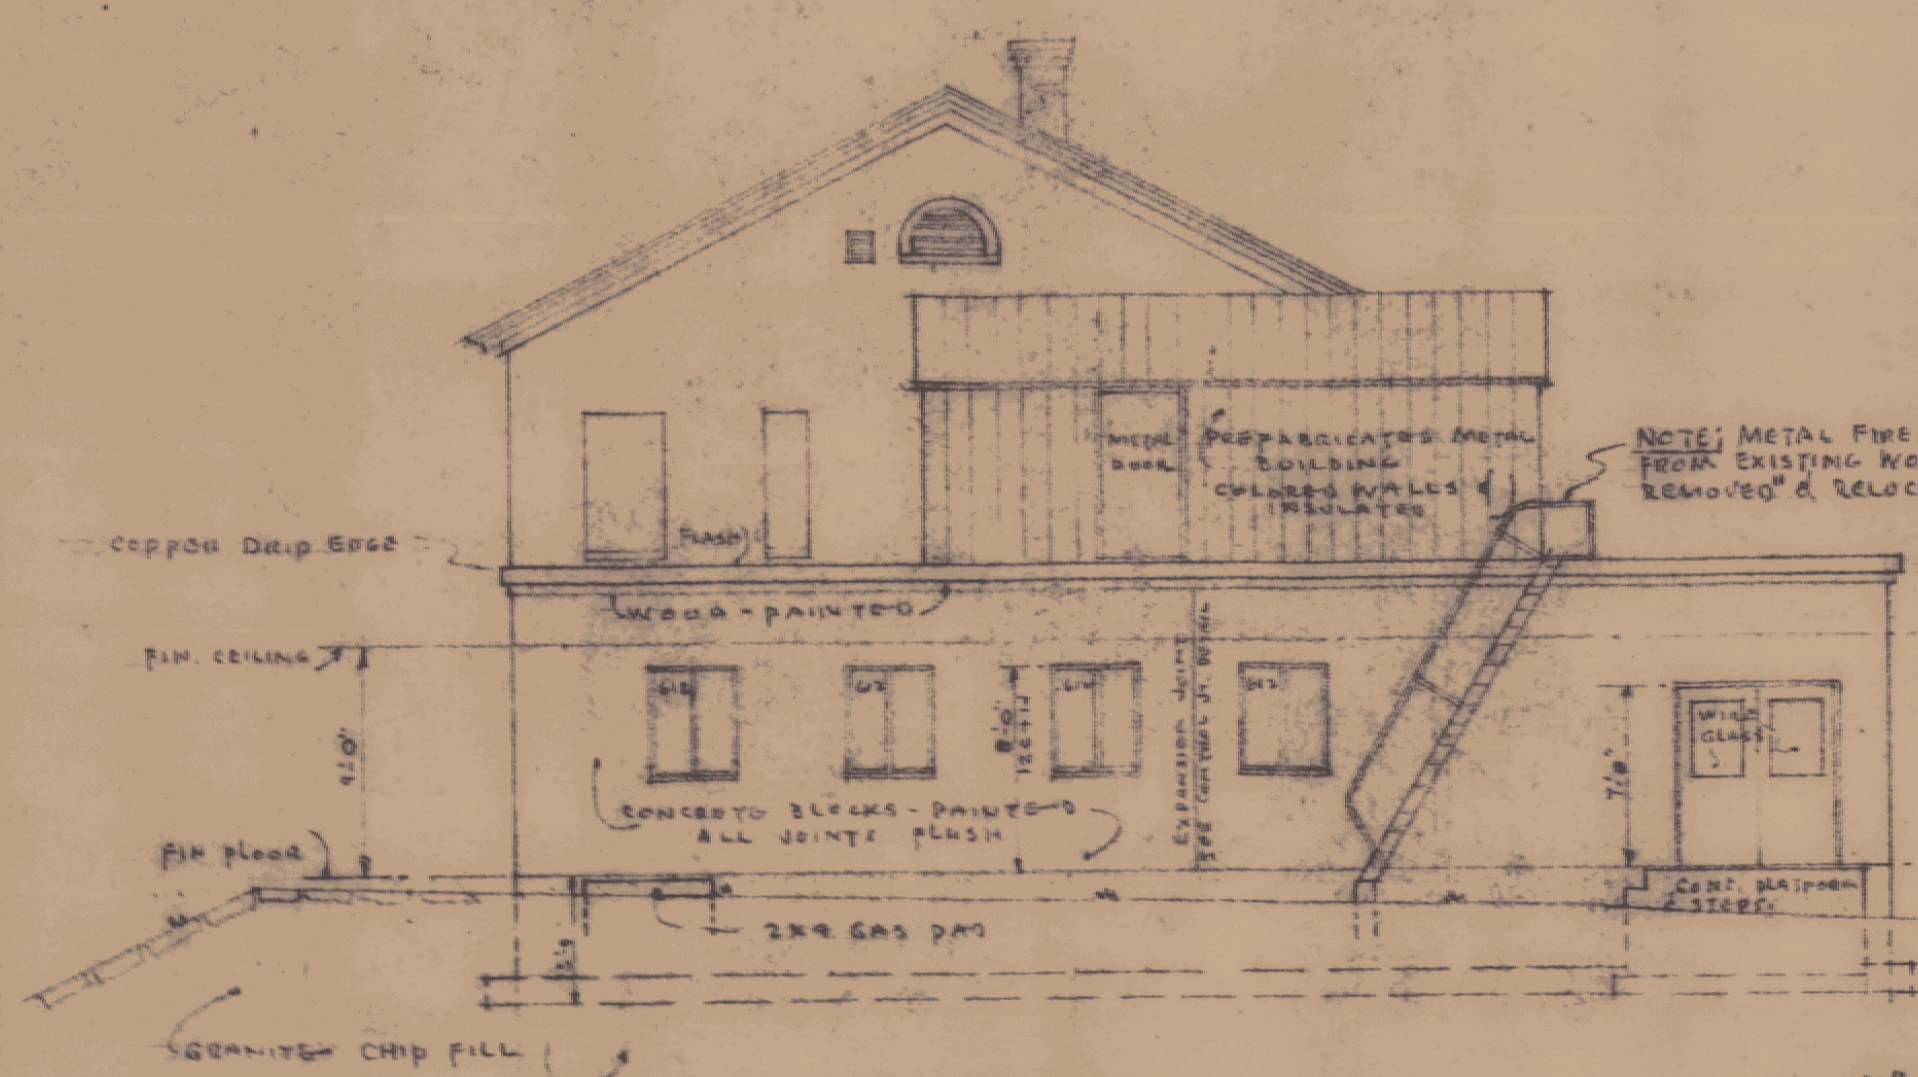
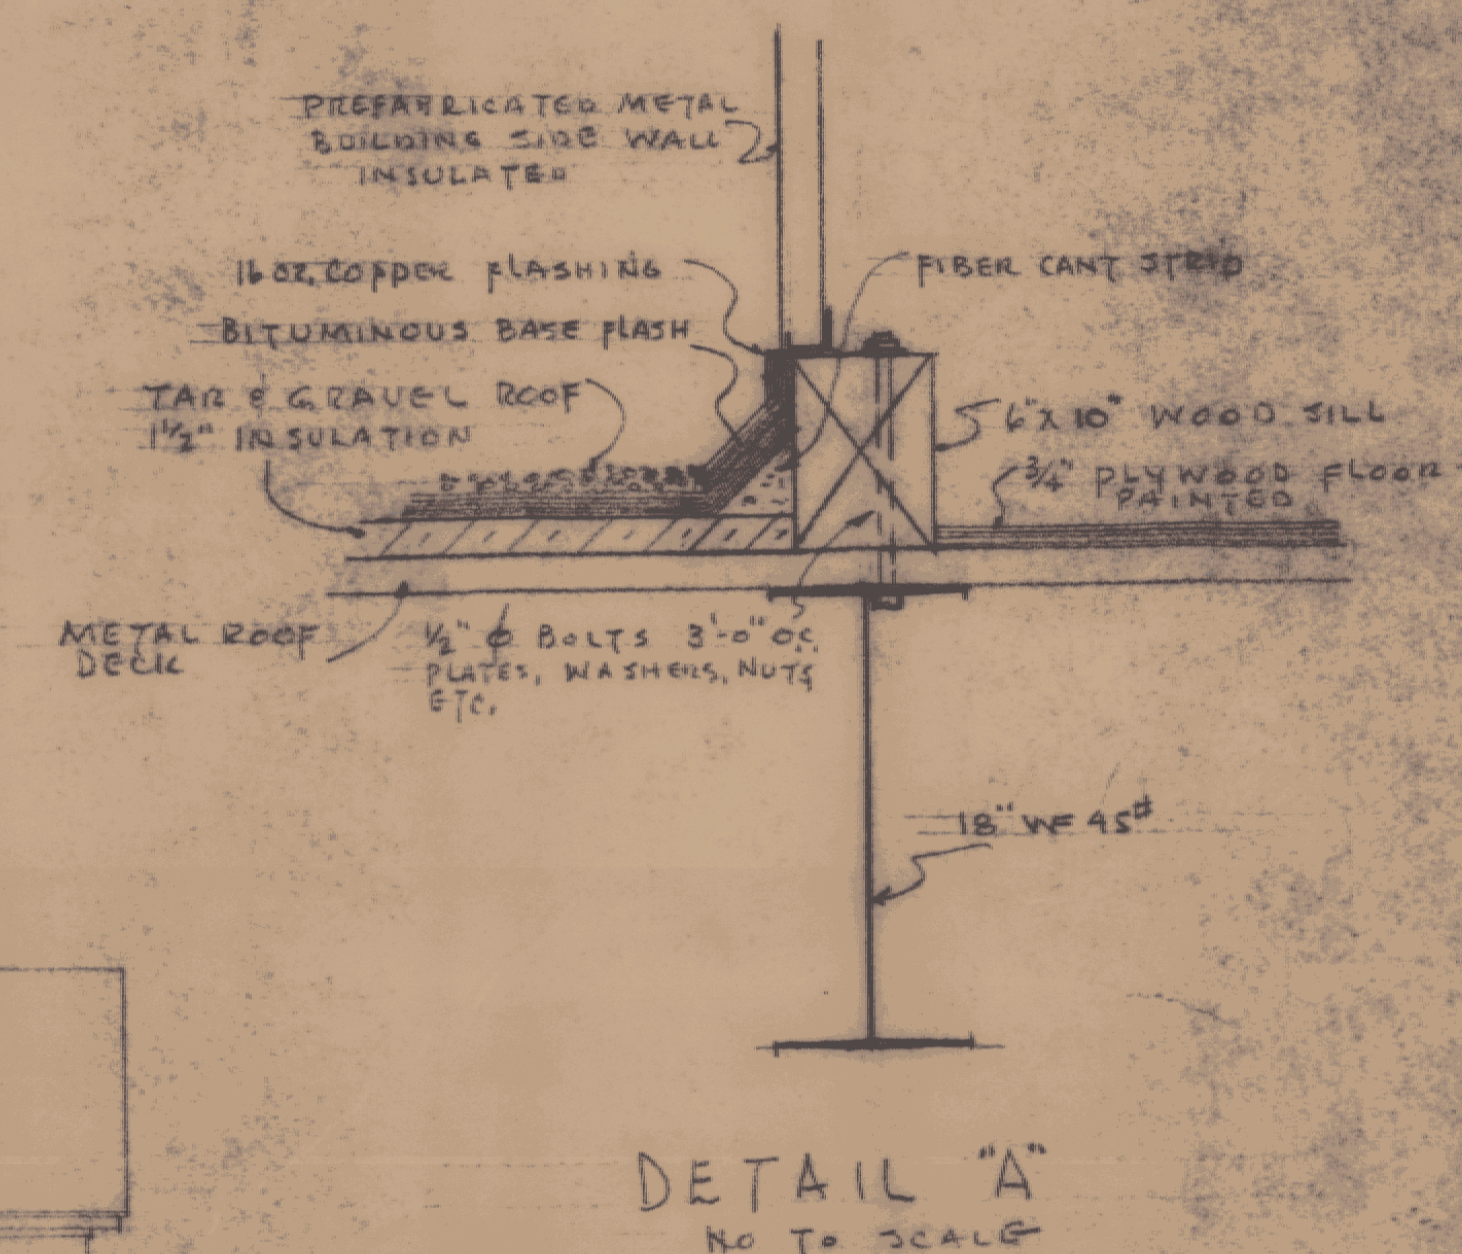
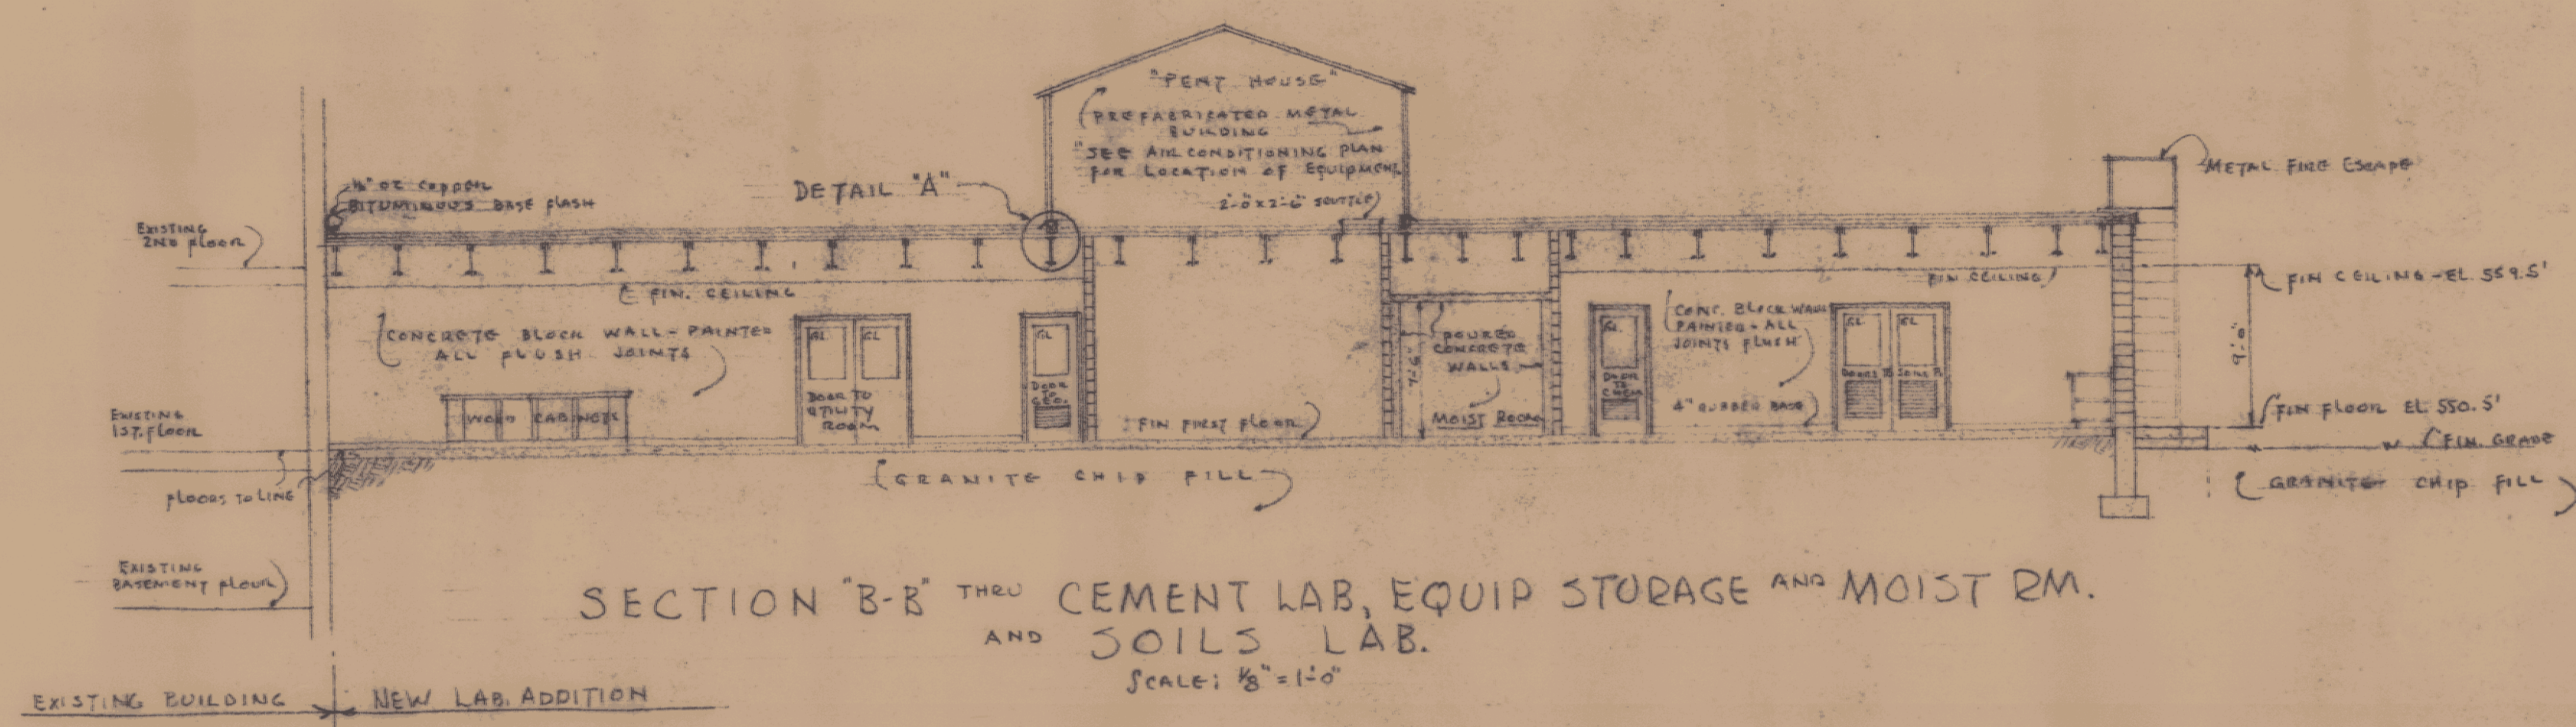


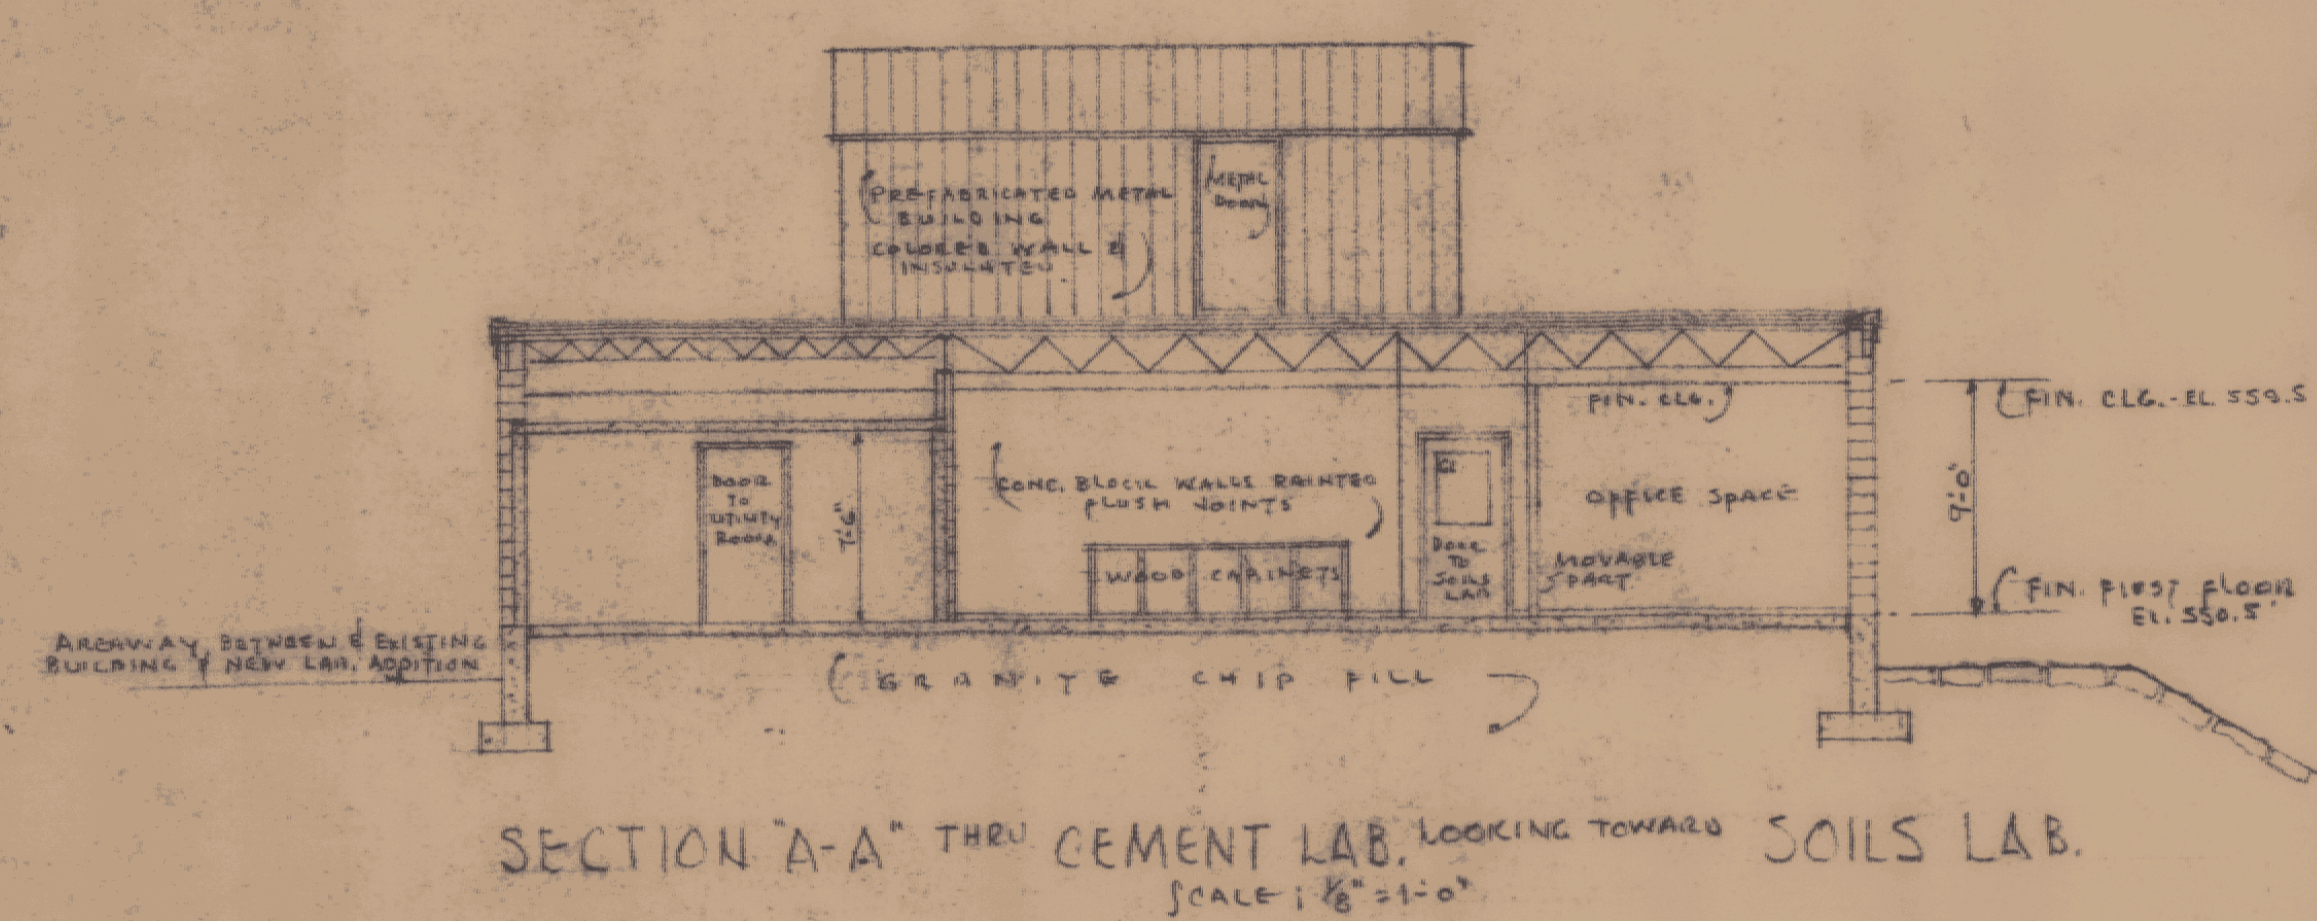

ADDITION TO VERMONT STATE HIGHWAY LABORATORY	
MONTPELIER, VERMONT	
GORDON G. WOODS ARCHITECTS & ENGINEERS ST. JOHNSBURY, VERMONT	
DATE	NOV. 61
SCALE	1/8" = 1'-0"
NO.	602