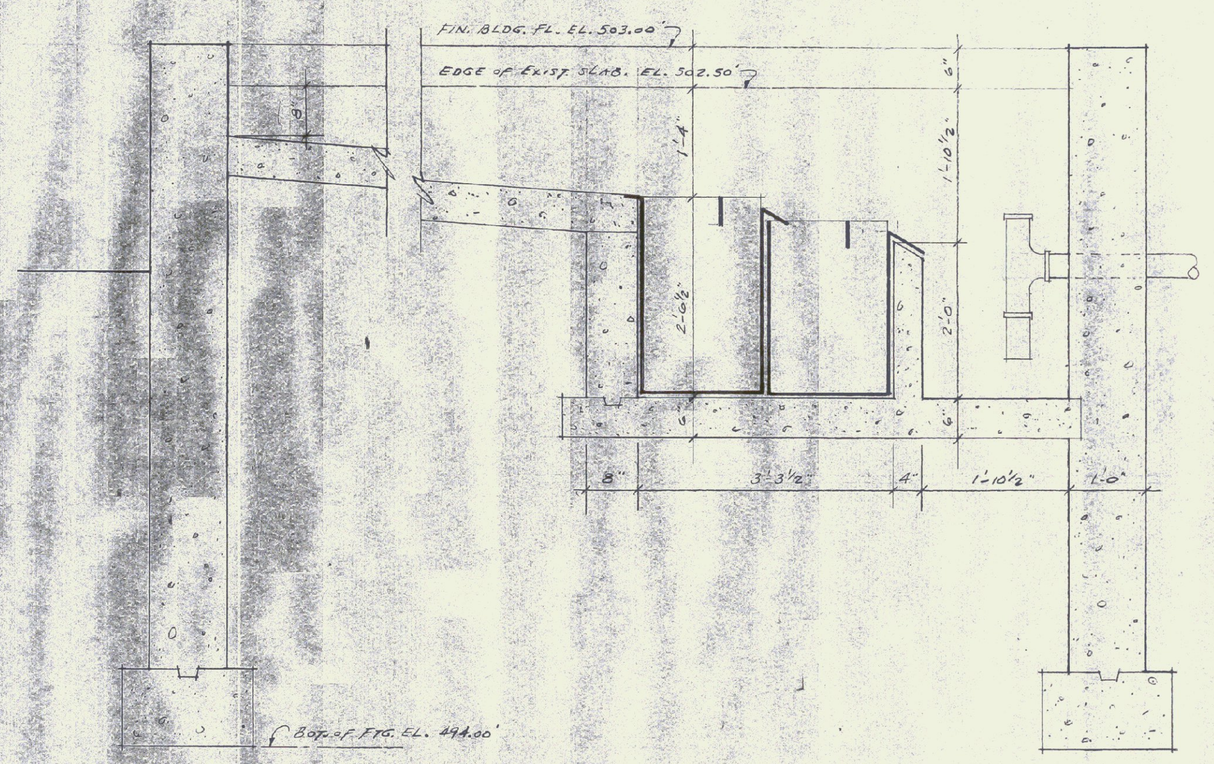

SECTION (A)

SCALE 3/4" = 1'-0"

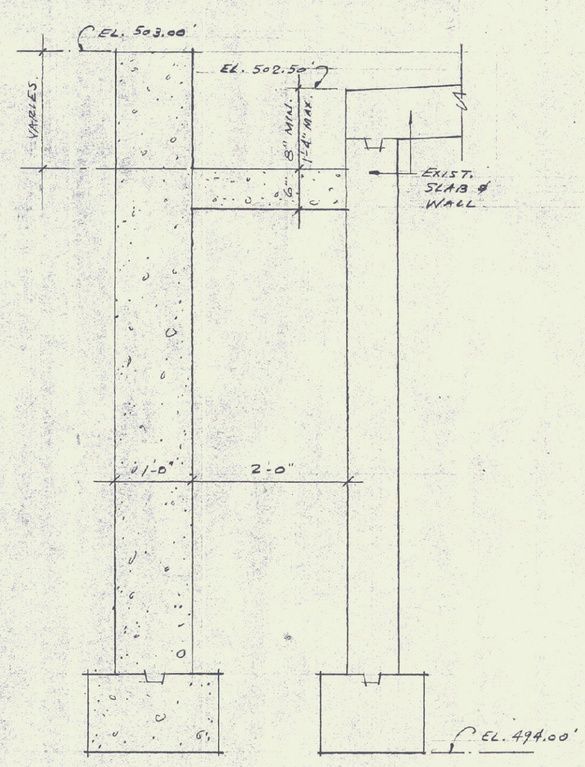

SECTION (B)

SCALE 3/4" = 1'-0"

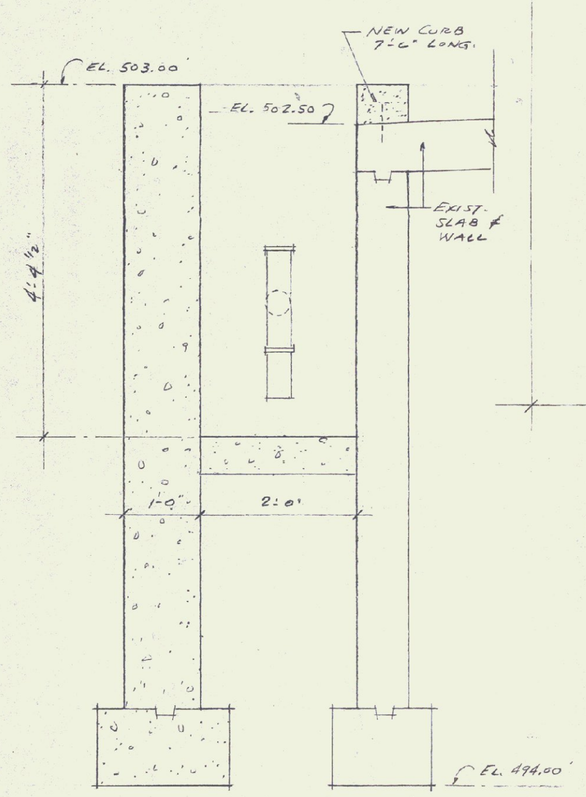

SECTION (D)

SCALE 3/4" = 1'-0"

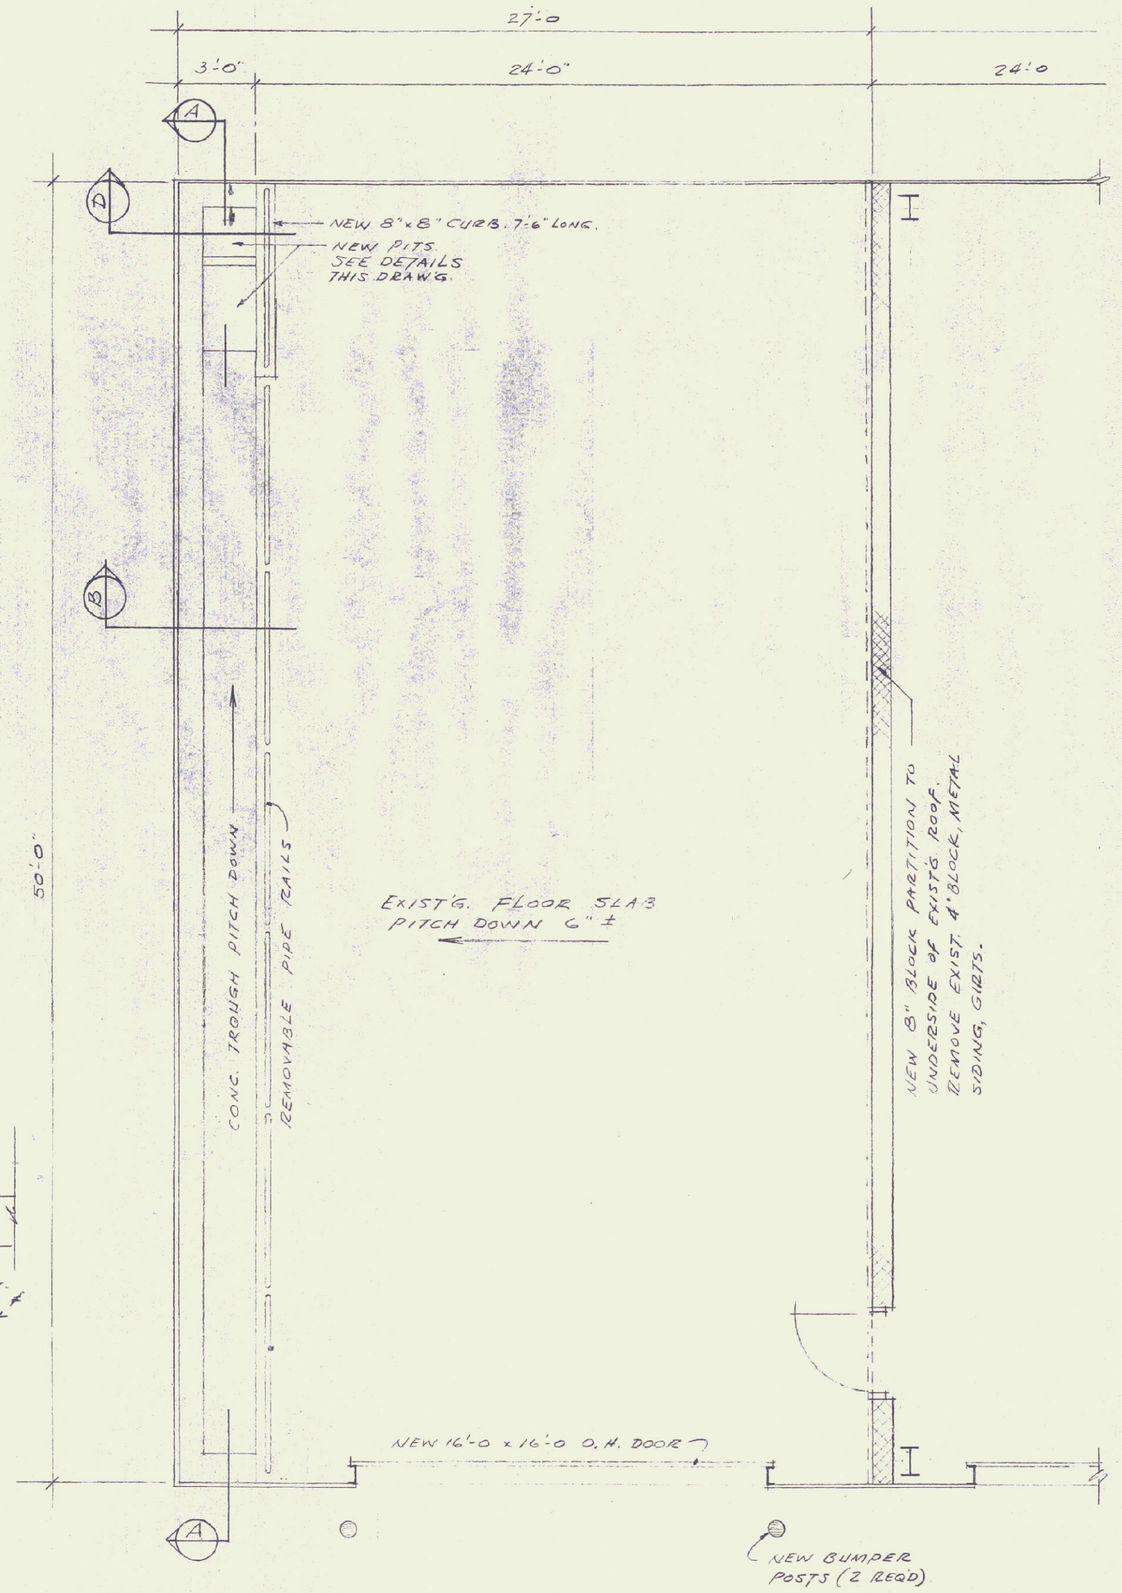

FLOOR PLAN

SCALE 1/4" = 1'-0"

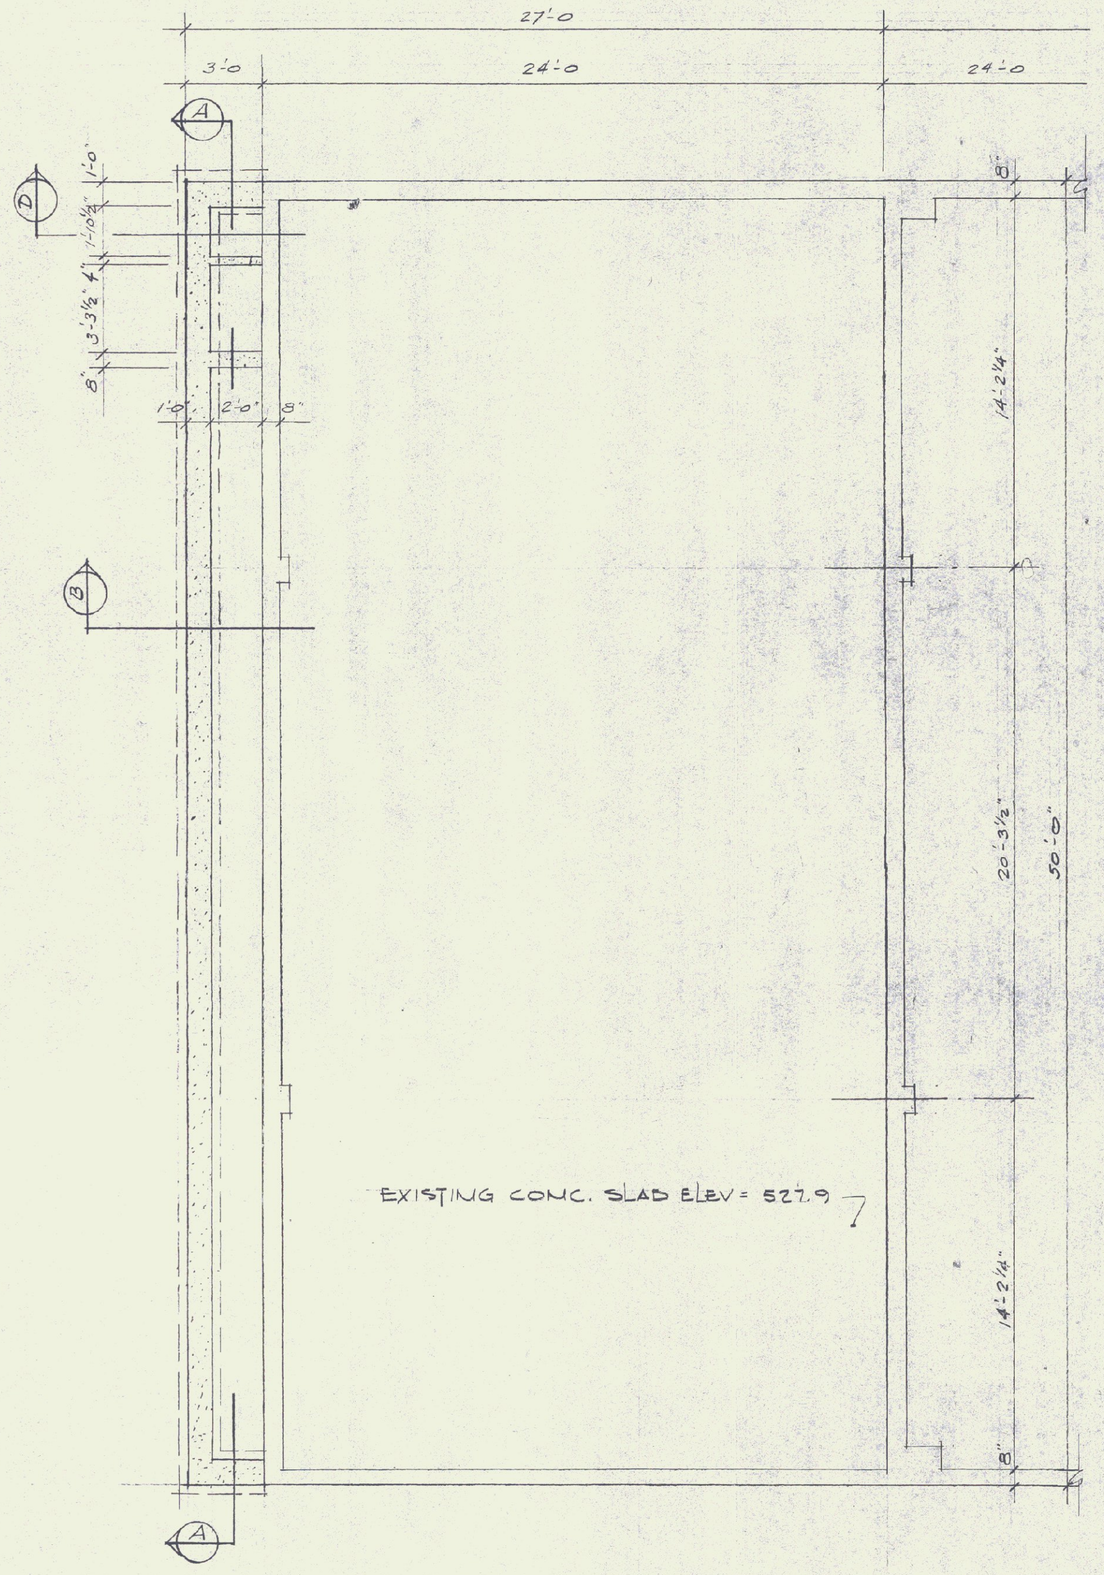

FOUNDATION PLAN

SCALE 1/4" = 1'-0"

STATE OF VERMONT
WILLIAM C. MACMILLIN
No. 2901
REGISTERED
PROFESSIONAL ENGINEER

PLANS & DETAILS

JORDAN MILTON - UTILITY BUILDING
ROUTE 12
BERLIN, VT

THE MACMILLIN COMPANY INC.
17 ELM ST. KEENE, NEW HAMPSHIRE

REVISIONS

DATE
DRAWN BY
DRWG. NO.
1 OF 2

Boston Blue Print 7817