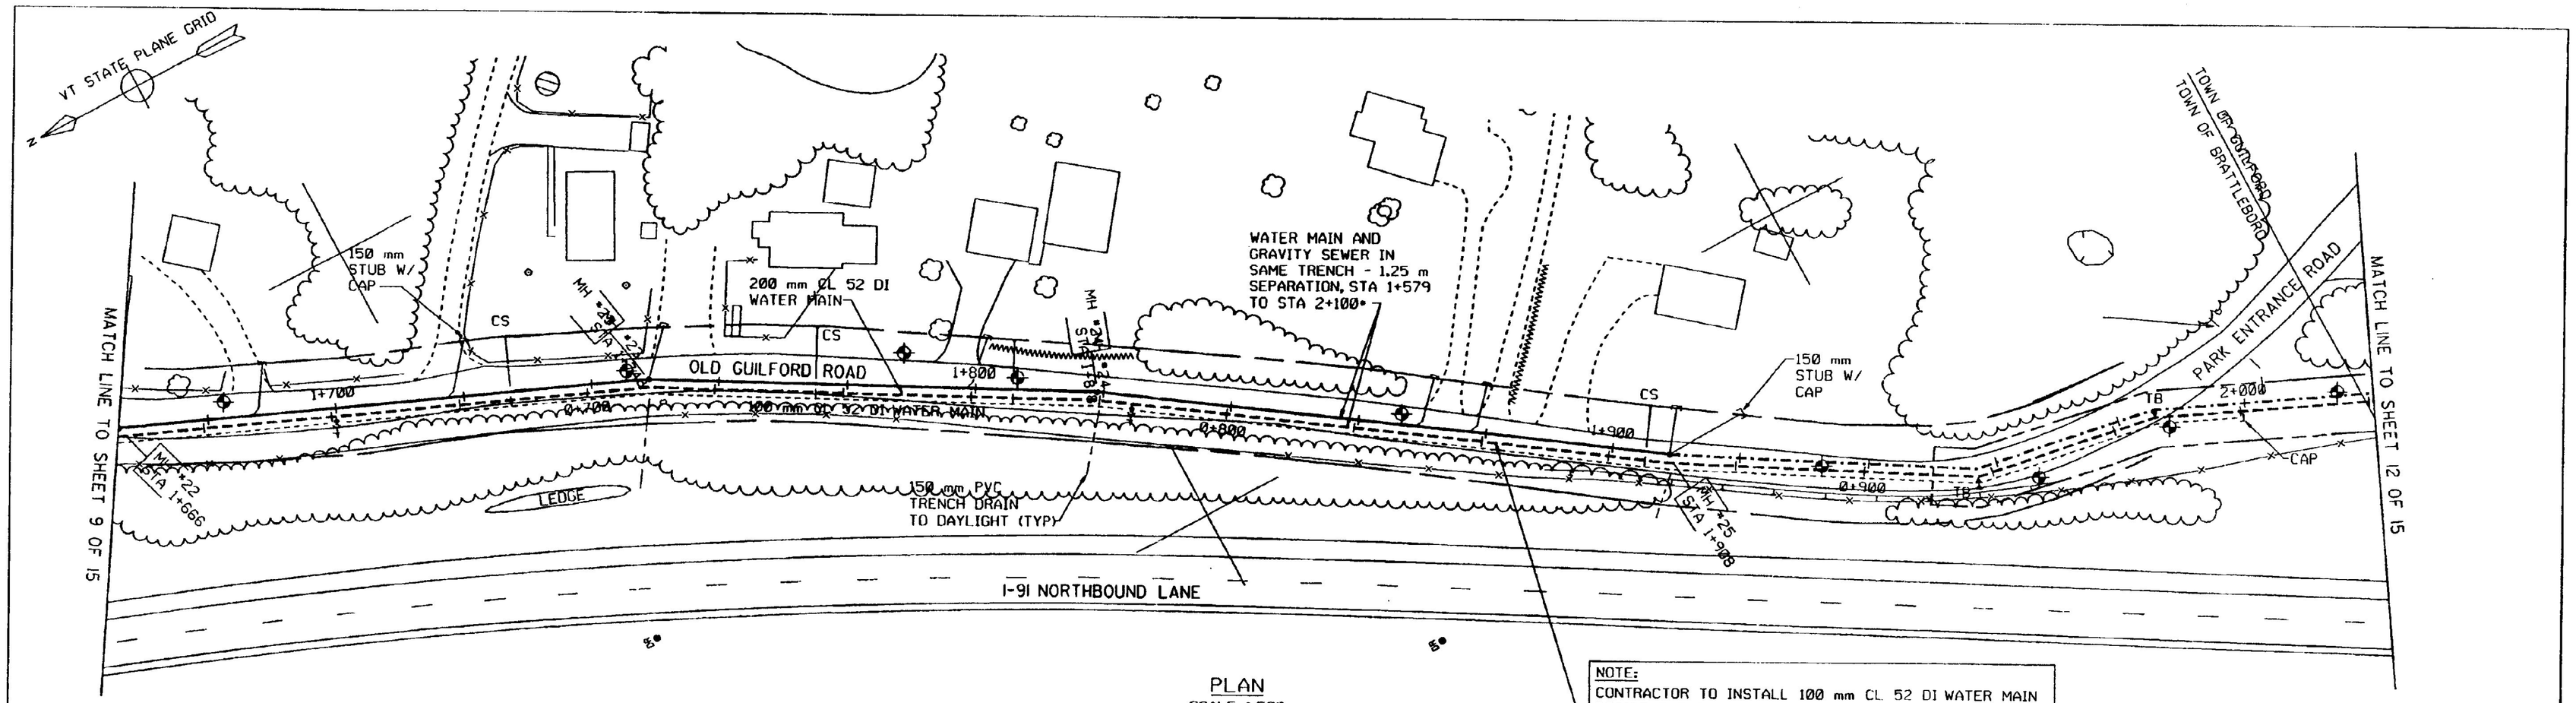

PLAN
SCALE: 1:500

NOTE:
CONTRACTOR TO INSTALL 100 mm CL 52 DI WATER MAIN BESIDE THE 200 mm CL 52 DI WATER MAIN FROM STA 0+620 TO STA 0+960 PER DETAIL ON SHT . BOTH ENDS OF OF PIPE TO BE VALVED AND CAPPED. ALL WATER SERVICES BETWEEN THESE STATIONS TO BE OFF 4" MAIN.

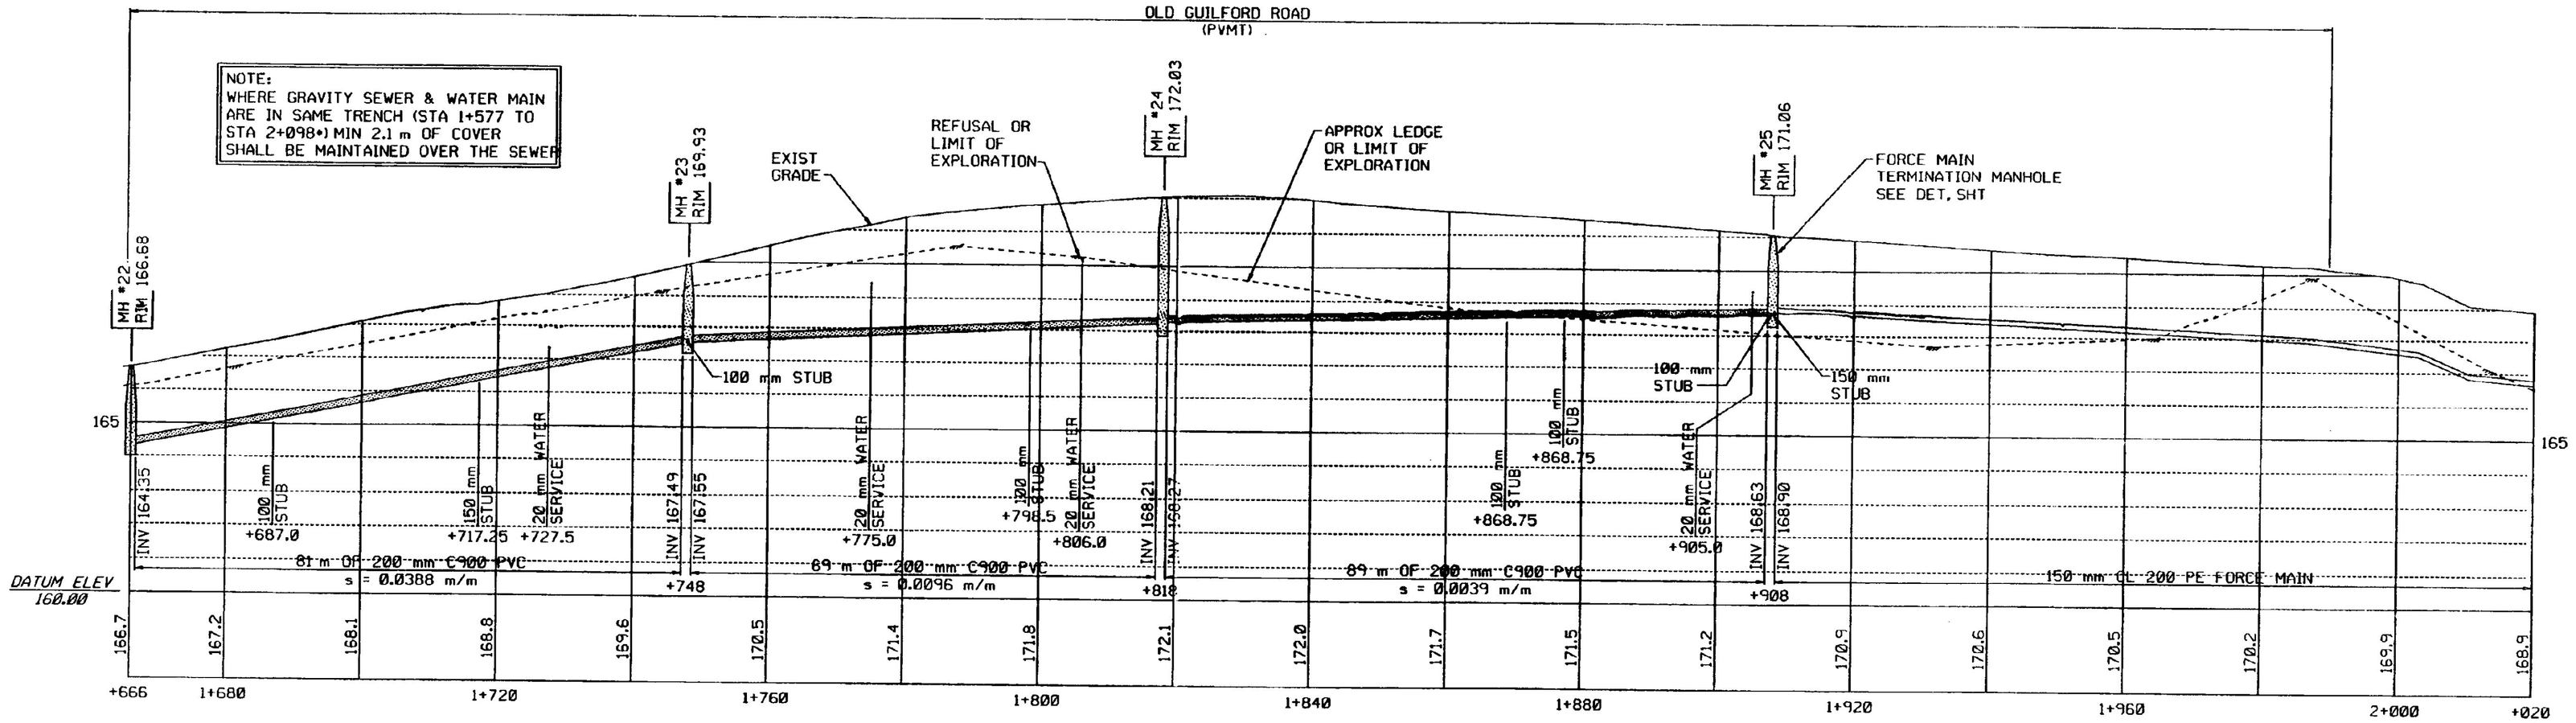

PROFILE
SCALE: 1:500 H
1:100 V

FOR R.O.W. USE ONLY

0911028 200 H.P.
/prop/91a239/ra239p6.1

NO.	DATE	REVISIONS	DRWN	CHKD

TIMOTHY D. SMITH & ASSOCIATES, PC
OLD RAILROAD STATION
802-442-8184
ARCHITECTS
NORTH BENNINGTON, VERMONT 05257
FAX 802-442-5541

WRIGHT ENGINEERING, LTD.
138 MERCHANTS ROW - P.O. BOX 176
802-775-2511
CIVIL ENGINEERS
RUTLAND, VERMONT 05702-0176
FAX 802-775-0915

PROJECT NO. IM 091-1 (29)
WATER & SEWER EXTENSION PROJECT
TOWN OF GUILFORD
TOWN OF BRATTLEBORO

SHEET TITLE: SANITARY SEWER/WATER PLAN AND SANITARY SEWER PROFILE

DSGN BY: JAC
DRWN BY: DSM
CHKD BY: JAC
CHKD BY: MPY

STATE OF VERMONT
AGENCY OF TRANSPORTATION
SOUTHEAST VERMONT WELCOME CENTER
GUILFORD, VERMONT

DATE: 6-07-95
R.O.W. SHEET 11 OF 15 SHEETS
SHEET ~~50~~ 51 OF ~~54~~ 55