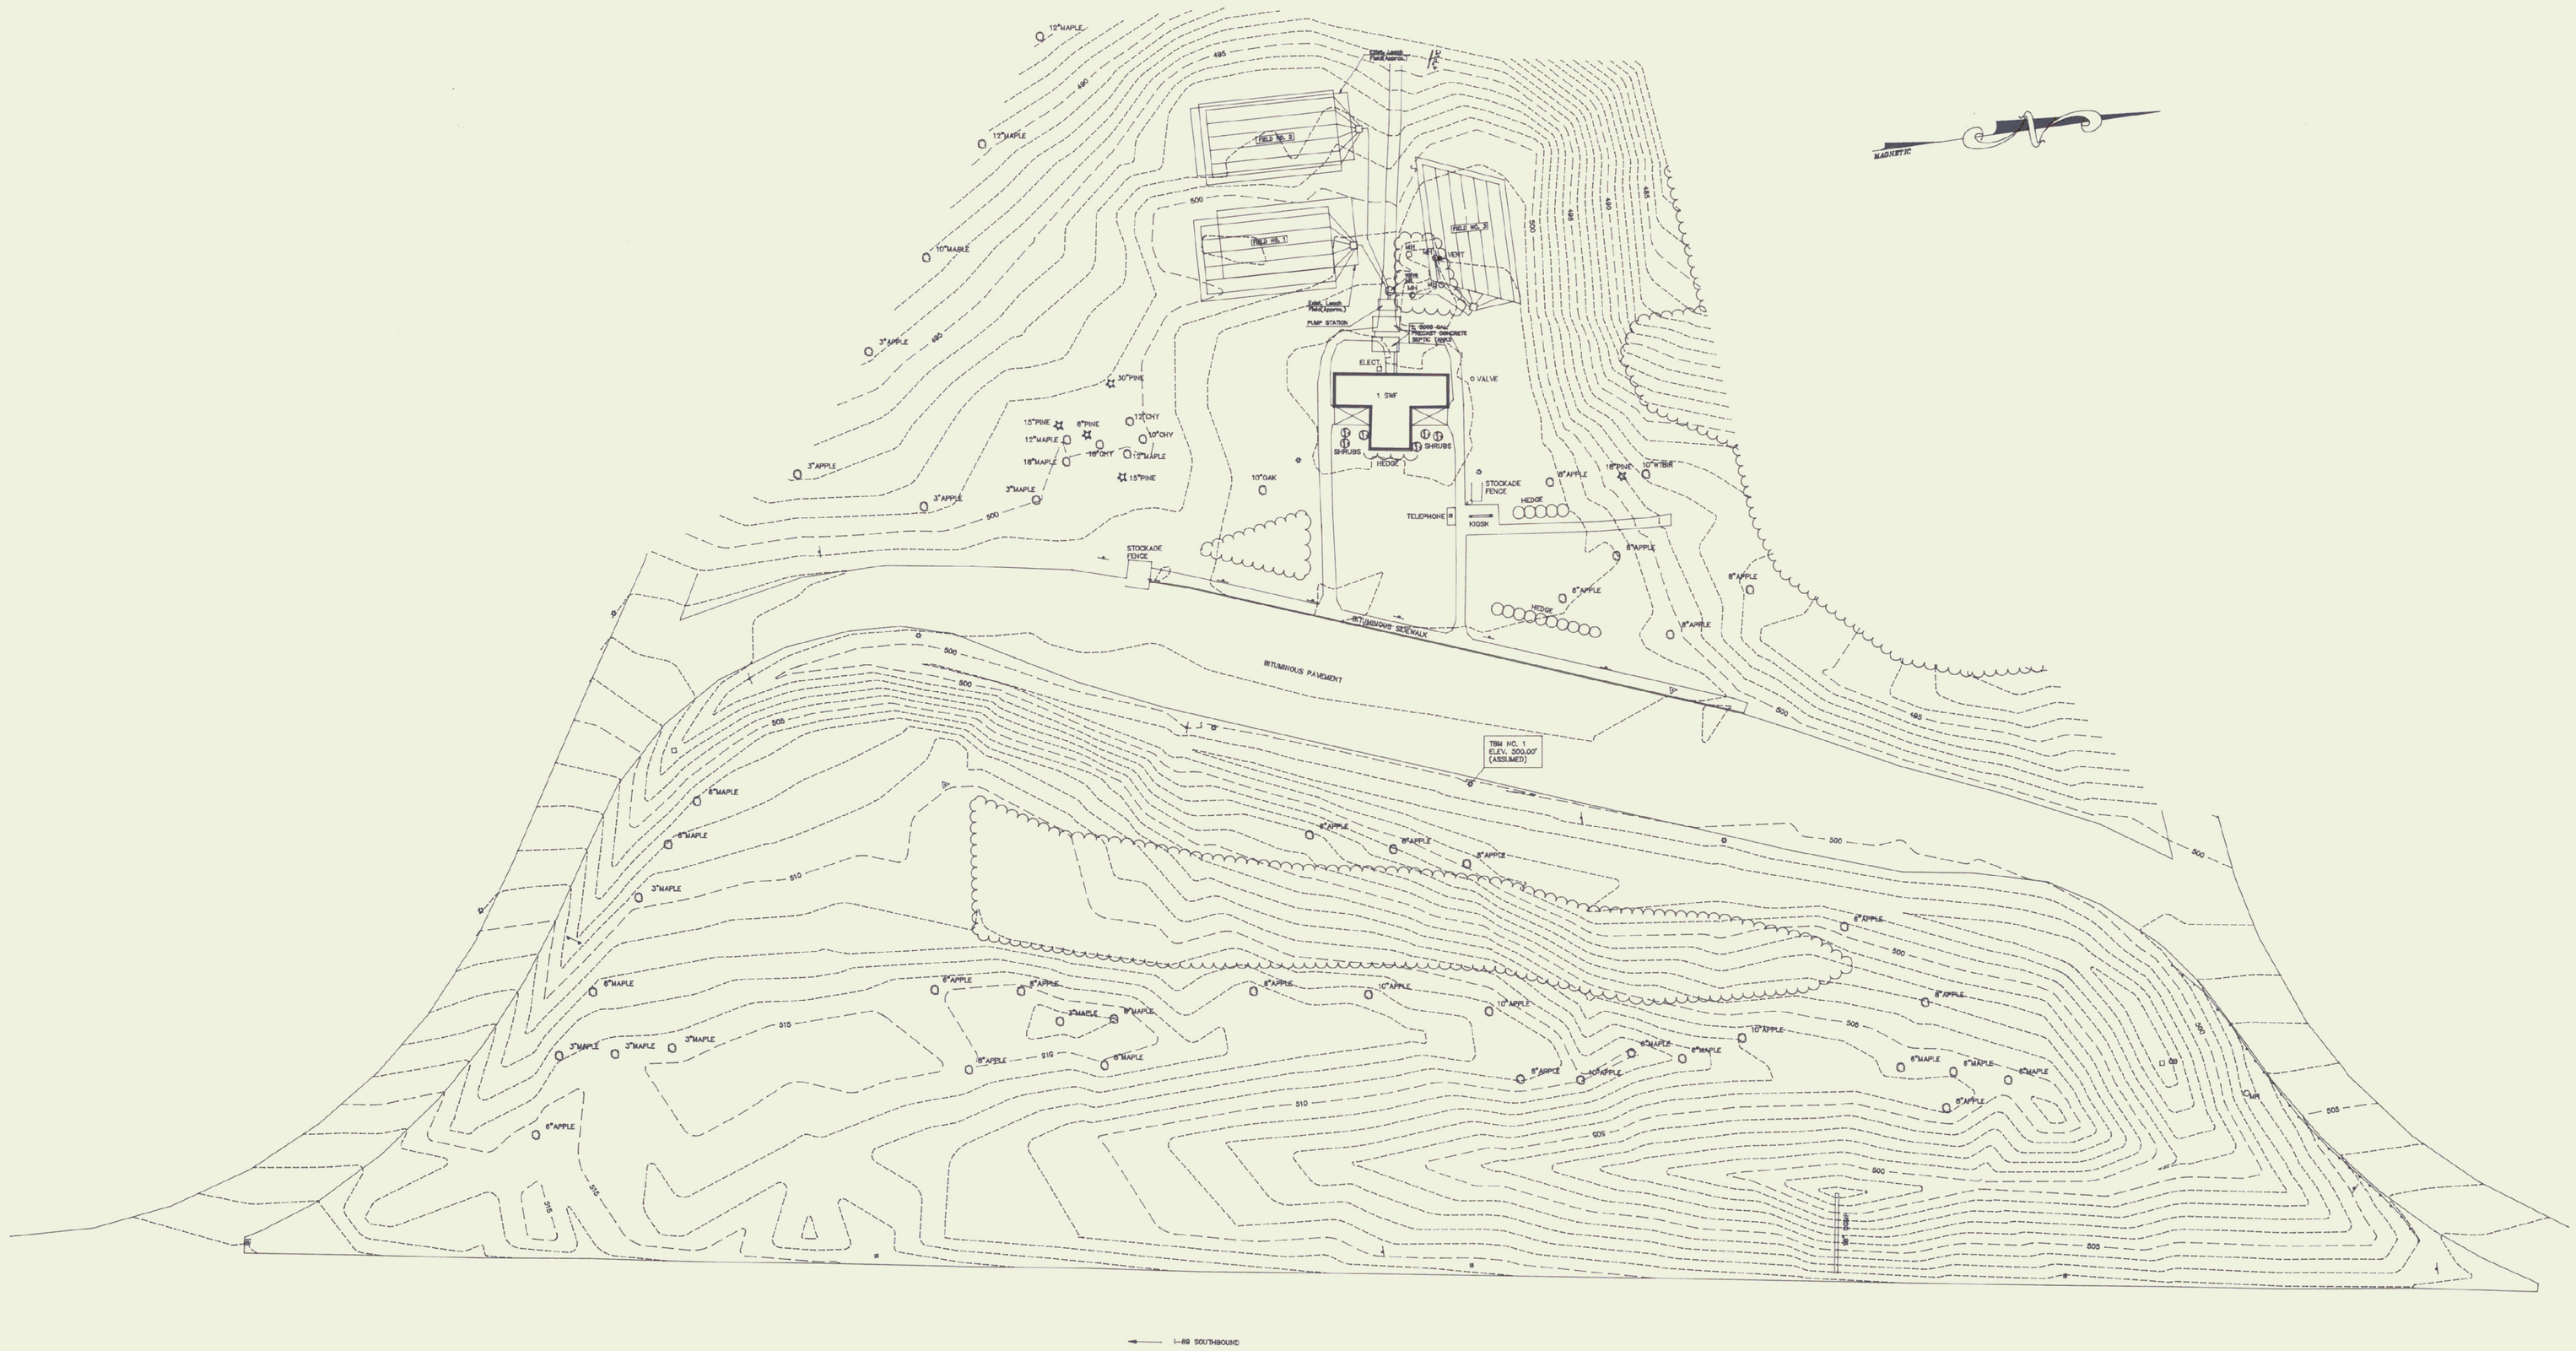

GRAPHIC SCALE

40 0 20 40 80 160

(IN FEET)
1 inch = 40 ft.

REV. NO.	DATE	DESCRIPTION	MADE BY	CHECKED BY	APPROVED BY

STATE OF VERMONT
DEPARTMENT OF STATE BUILDINGS

SITE PLAN
RANDOLPH
SOUTHBOUND REST AREA

SURVEYED: ADM	*VERMONT SURVEY and ENGINEERING, INC.* — *SURVEYORS and CIVIL ENGINEERS*	SCALE: 1" = 40'
DESIGNED / DRAWN: VSE / TRACED	58 EAST STATE STREET • MONTPELIER, VERMONT • 05602	PROJECT NO.: 14094
CHECKED	SUBMITTED	DATE: DEC. 1994 — DRAWING NO.: 1 OF 1