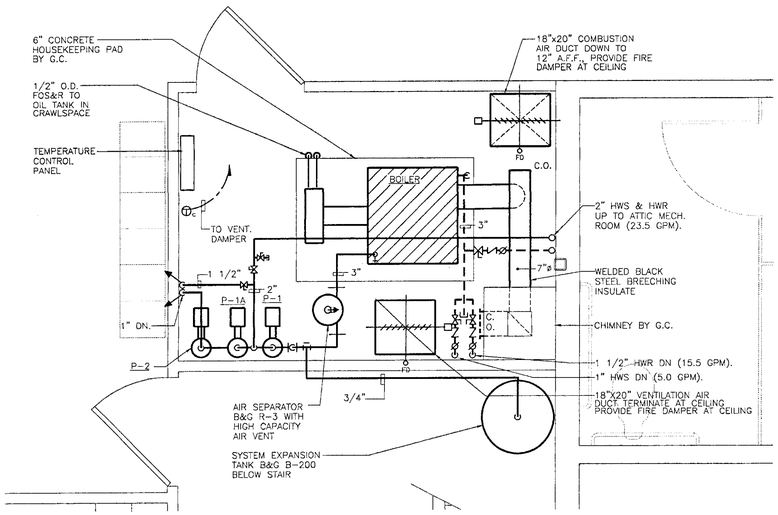

CALLED NORTH

PARTIAL BASEMENT FLOOR PLAN – HVAC

SCALE: 1/2" = 1'-0"

NOTE: ALL PIPE PENETRATIONS THRU BOILER ROOM SHALL BE FIRE SEALED WITH U.L. LISTED FIRE SEALANTS

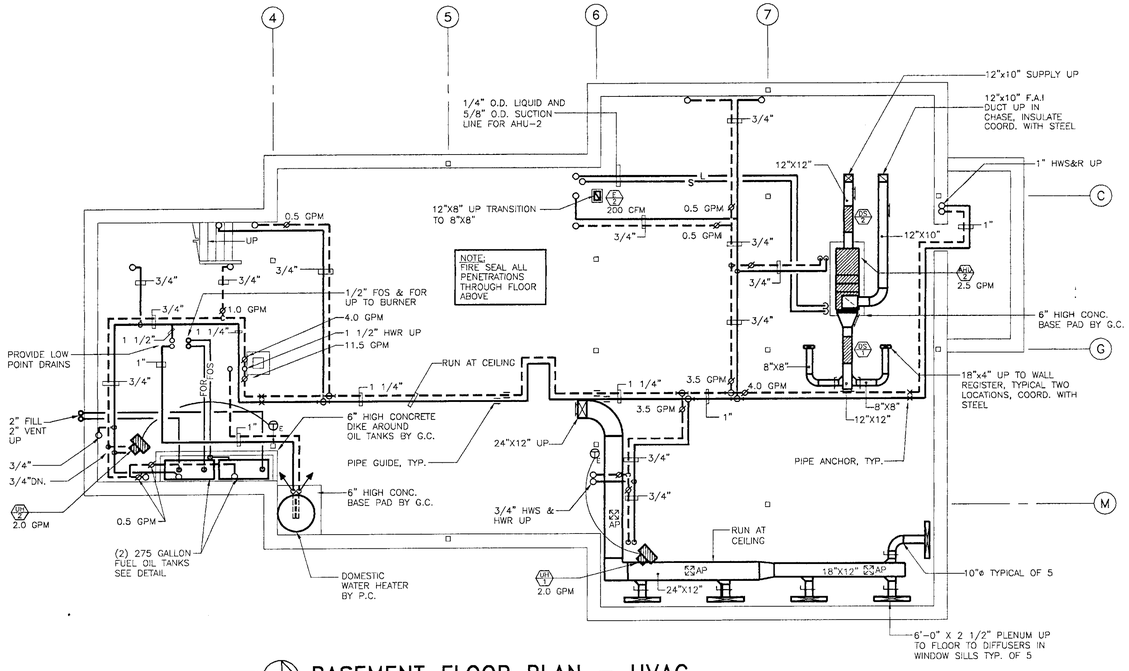

CALLED NORTH

BASEMENT FLOOR PLAN – HVAC

SCALE: 1/8"=1'-0"

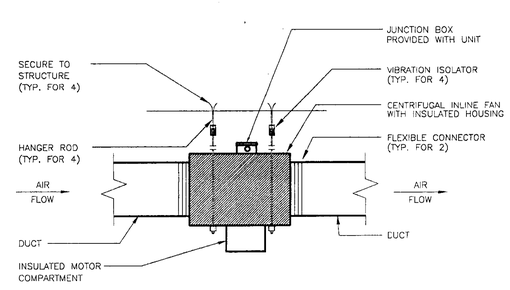

IN-LINE EXHAUST FAN DETAIL

NO SCALE

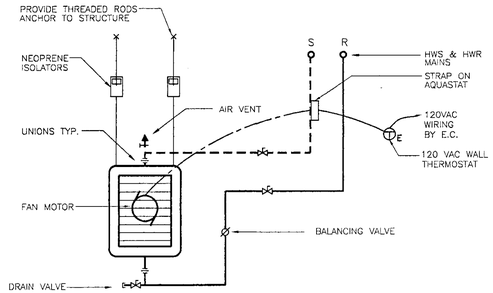

UNIT HEATER DETAIL

N.T.S.

NOTE: CABINET HEATER PIPING SIMILAR

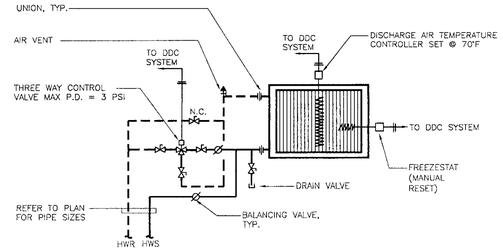

HOT WATER COIL PIPING DETAIL

NOT TO SCALE

NOTE: PROVIDE DUCT ACCESS PANELS ON BOTH SIDES OF HEATING COIL FOR CLEANING HEATING COIL.

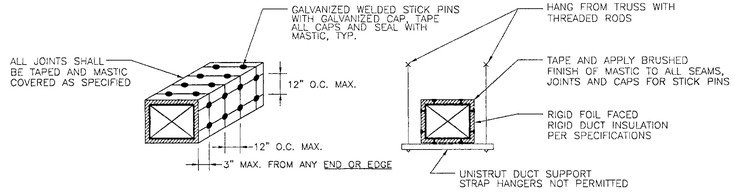

ATTIC DUCT INSULATION DETAILS

NOT TO SCALE

NOTE: PROVIDE INSULATED ACCESS DOORS WITH EXTENDED JAMBS TO ACCEPTS SPECIFICATIONS INSULATIONS.

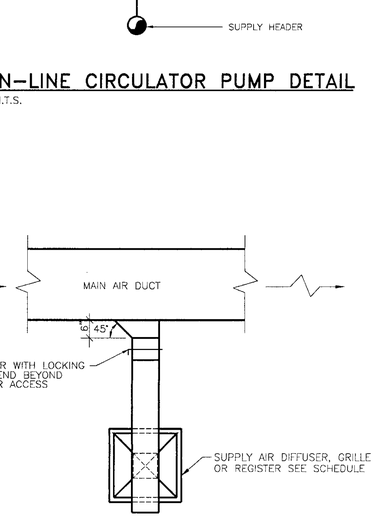

IN-LINE CIRCULATOR PUMP DETAIL

N.T.S.

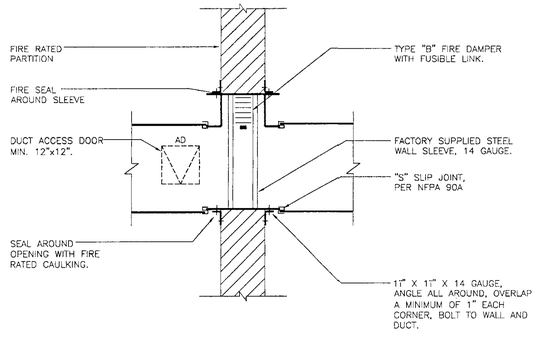

FIRE DAMPER DETAIL

NOT TO SCALE

TYPICAL SUPPLY AIR DIFFUSER CONNECTION

N.T.S.

NOTE: SIMILAR FOR RETURN AND EXHAUST GRILLES AND REGISTERS

N·B·F
Nimtz • Berryhill • Figiel
ARCHITECTS P.C.
24½ Center Street
Rutland, Vermont
0 5 7 0 1

Steven J. Banik, P.E.
STRUCTURAL ENGINEER
Cuttingsville, Vermont
0 5 7 3 8

LANE ASSOCIATES
CONSULTING ENGINEERS, P.C.
Rutland, Vermont
0 5 7 0 1

THE STATE OF VERMONT DANIEL W. DUPRAS NO. 7539 REGISTERED PROFESSIONAL ENGINEER

DuBois & King INC.
• Engineering • Planning
• Development • Management
Rutland, Vermont
0 5 7 0 1

Southbound I-91
Hartford
Travel and Information Center
Hartford, Vermont
Job Name

HVAC PLANS AND DETAILS
Sheet Title

10/31/00
Date

CLIENT REVIEW
Issued For

Project: Hartford
Project Number: 0029

M2

Sheet # 17 Of 28