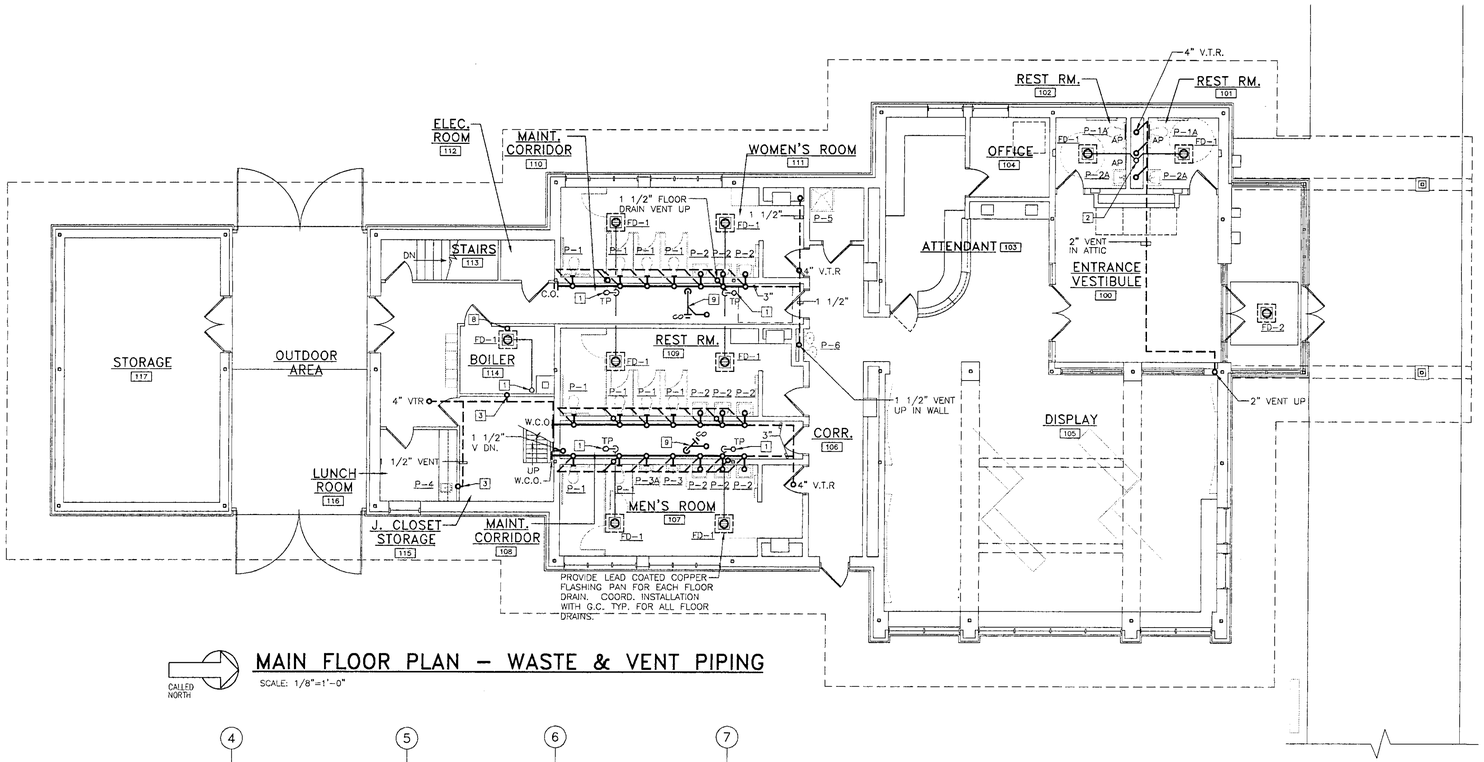

CALLED NORTH

MAIN FLOOR PLAN – WASTE & VENT PIPING

SCALE: 1/8"=1'-0"

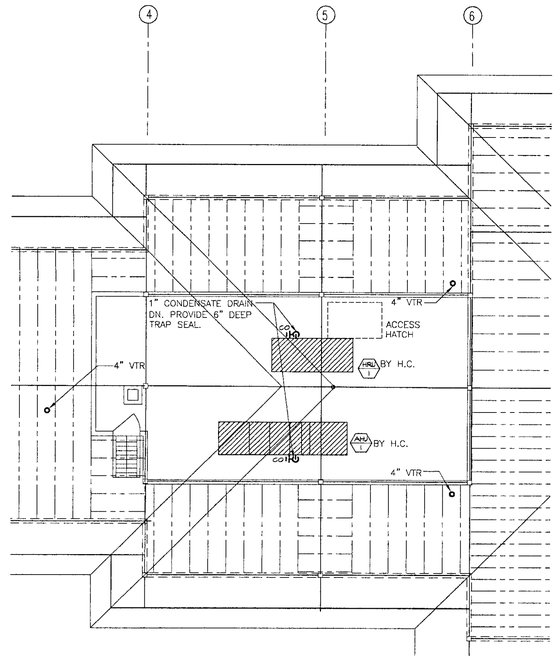

CALLED NORTH

MECHANICAL ROOM PLAN – WASTE & VENT PIPING

SCALE: 1/8"=1'-0"

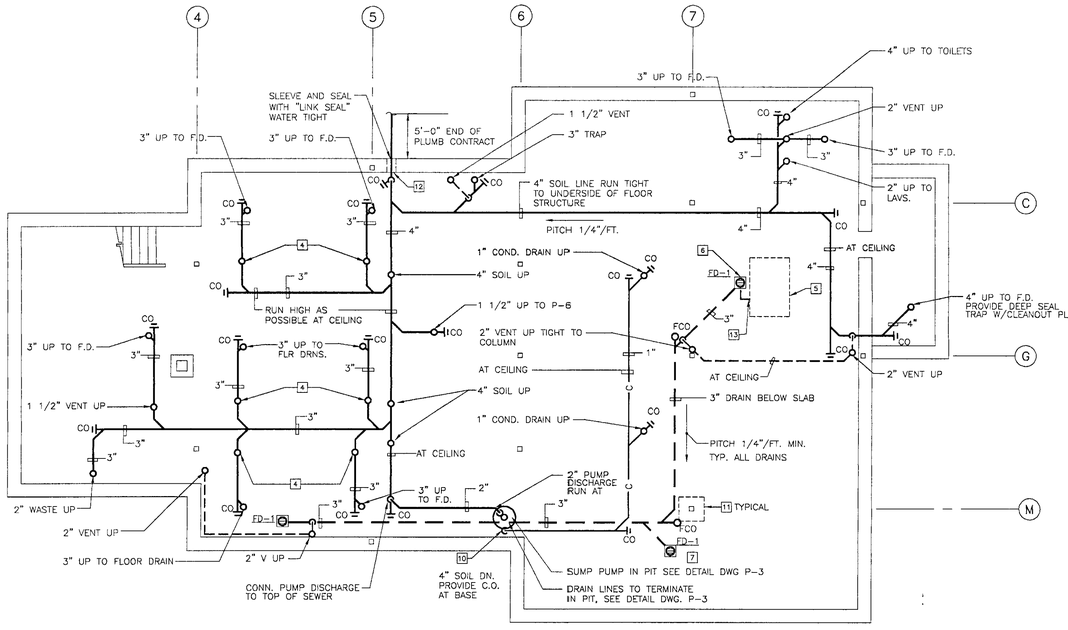

CALLED NORTH

BASEMENT FLOOR PLAN – WASTE & VENT PIPING

SCALE: 1/8"=1'-0"

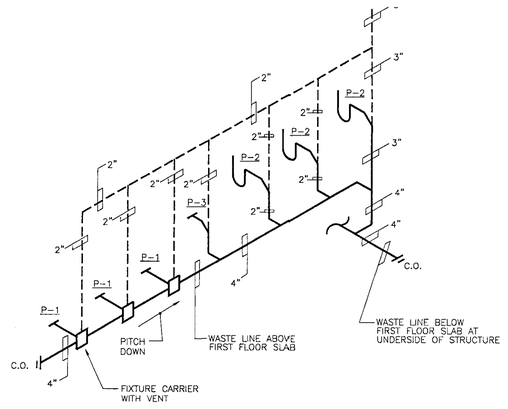

TYPICAL REST ROOM WASTE STACK DIAGRAM

NOT TO SCALE

DRAWING NOTES

1. TRAP PRIMER MOUNTED TO WALL WHERE ACCESSIBLE. CONNECT TO LAV BRANCH PIPING RUN TRAP PRIMER TIGHT TO WALL THRU FLOOR SLAB.
2. TRAP PRIMER IN CHASE WALL. PROVIDE ACCESS PANEL OF ADEQUATE SIZE FOR MAINTENANCE PURPOSES.
3. 1 1/2" VENT UP IN WALL RUN TIGHT TO CEILING.
4. 1 1/2" VENT UP TIGHT TO PLUMBING CORRIDOR WALL. RUN BETWEEN WALL & HORIZONTAL SOIL LINE AT FLOOR.
5. AIR HANDLING UNIT SEE MECH. DRAWINGS COORD. EXACT LOCATION.
6. COORD. FLOOR DRAIN LOCATION WITH AIR HANDLING UNIT LOCATION.
7. COORD. FLOOR DRAIN LOCATION WITH DOMESTIC WATER & BLUE WATER SYSTEM EQUIPMENT.
8. 1" CONDENSATE DRAIN TIGHT TO WALL. DISCHARGE TO F.D. MAINTAIN AIR GAP. RUN INSULATION CONTINUOUS.
9. 1" CONDENSATE DRAIN UP. DROP DN. TIGHT TO WALL COORDINATE WITH WASTE, VENT & WATER PIPING.
10. 1" CONDENSATE DRAIN TIGHT TO WALL. PIPE TO SUMP PIT.
11. COORDINATE EXACT ROUTING BELOW SLAB WITH FOOTINGS, TYPICAL ALL LOCATIONS.
12. COORDINATE BUILDING SEWER INVERT WITH SEPTIC SYSTEM REQUIREMENTS. COORDINATE WITH SITE CONTRACTOR TO ESTABLISH REQUIRED INVERT. MAINTAIN 5'-0" OF COVER.
13. PROVIDE 1" CONDENSATE DRAIN WITH 6" TRAP SEAL.

N·B·F
Nimtz • Berryhill • Figiel
ARCHITECTS P.C.
24½ Center Street
Rutland, Vermont
0 5 7 0 1

Steven J. Banik, P.E.
STRUCTURAL ENGINEER
Cuttingsville, Vermont
0 5 7 3 8

LANE ASSOCIATES
CONSULTING ENGINEERS, P.C.
Rutland, Vermont
0 5 7 0 1

THE STATE OF VERMONT DANIEL W. DUPRE NO. 7335 REGISTERED PROFESSIONAL ENGINEER

DuBois & King INC.
• Engineering • Planning
• Development • Management
Rutland, Vermont
0 5 7 0 1

Southbound I-91
Hartford
Travel and Information Center
Hartford, Vermont
Job Name

PLUMBING PLANS AND DETAILS
Sheet Title

10/31/00
Date

CLIENT REVIEW
Issued For

Project: Hartford
Project Number: 0029

P2

Sheet # 22 Of 28