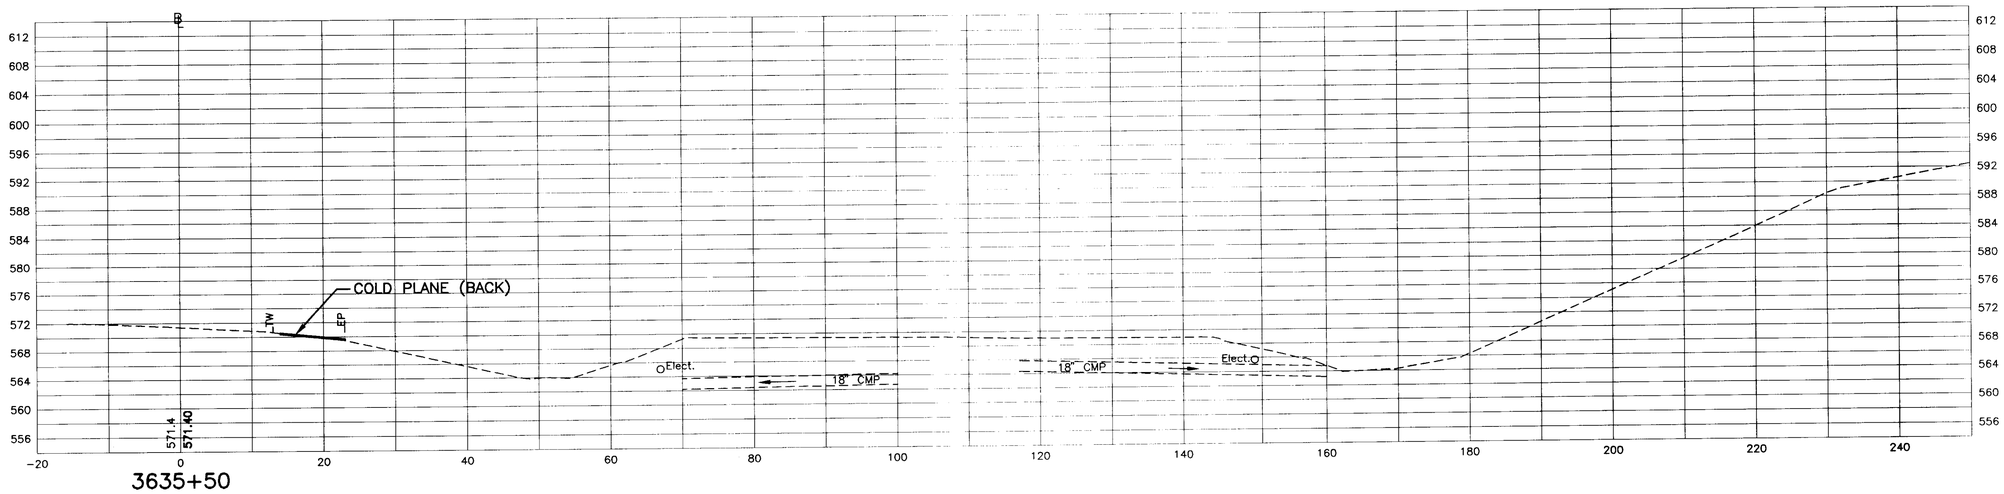

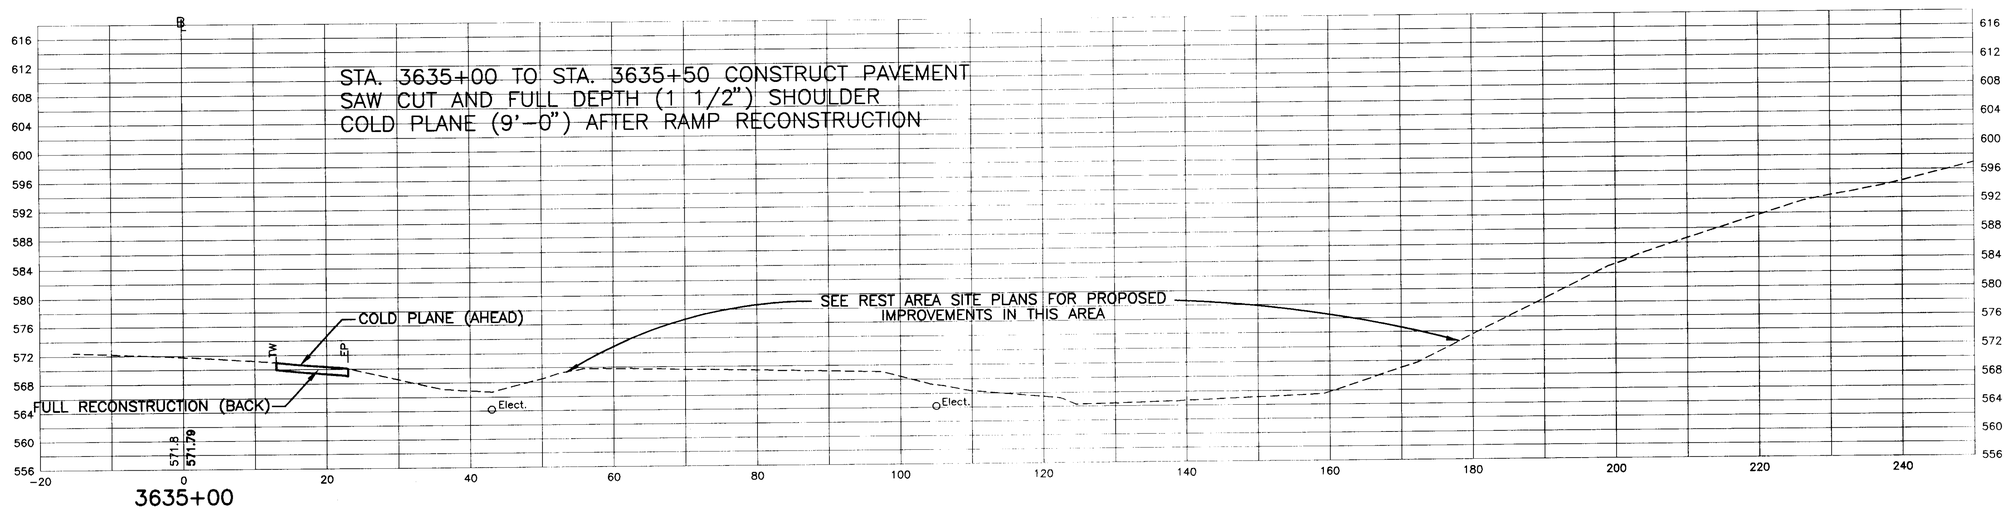

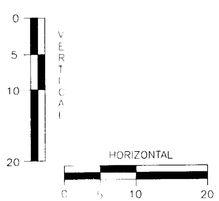

N·B·F Nimtz · Berryhill · Figiel ARCHITECTS P.C. 24 1/2 Center Street, Rutland, Vermont 05701		Steven J. Banik, P.E. STRUCTURAL ENGINEER Cuttingsville, Vermont 05738		DuBois & King inc. ·Highway Design ·Site Engineering ·Mechanical and ·Electrical Engineers		HARTFORD, VT. I-91 INFORMATION CENTERS	NORTHBOUND CROSS SECTIONS	FINAL PLANS 2/15/96	R62

N-203

C:\DATA\PWI2668\S\NB\SECT Thu Feb 22 08:56:34 1996

pw 3-15-96