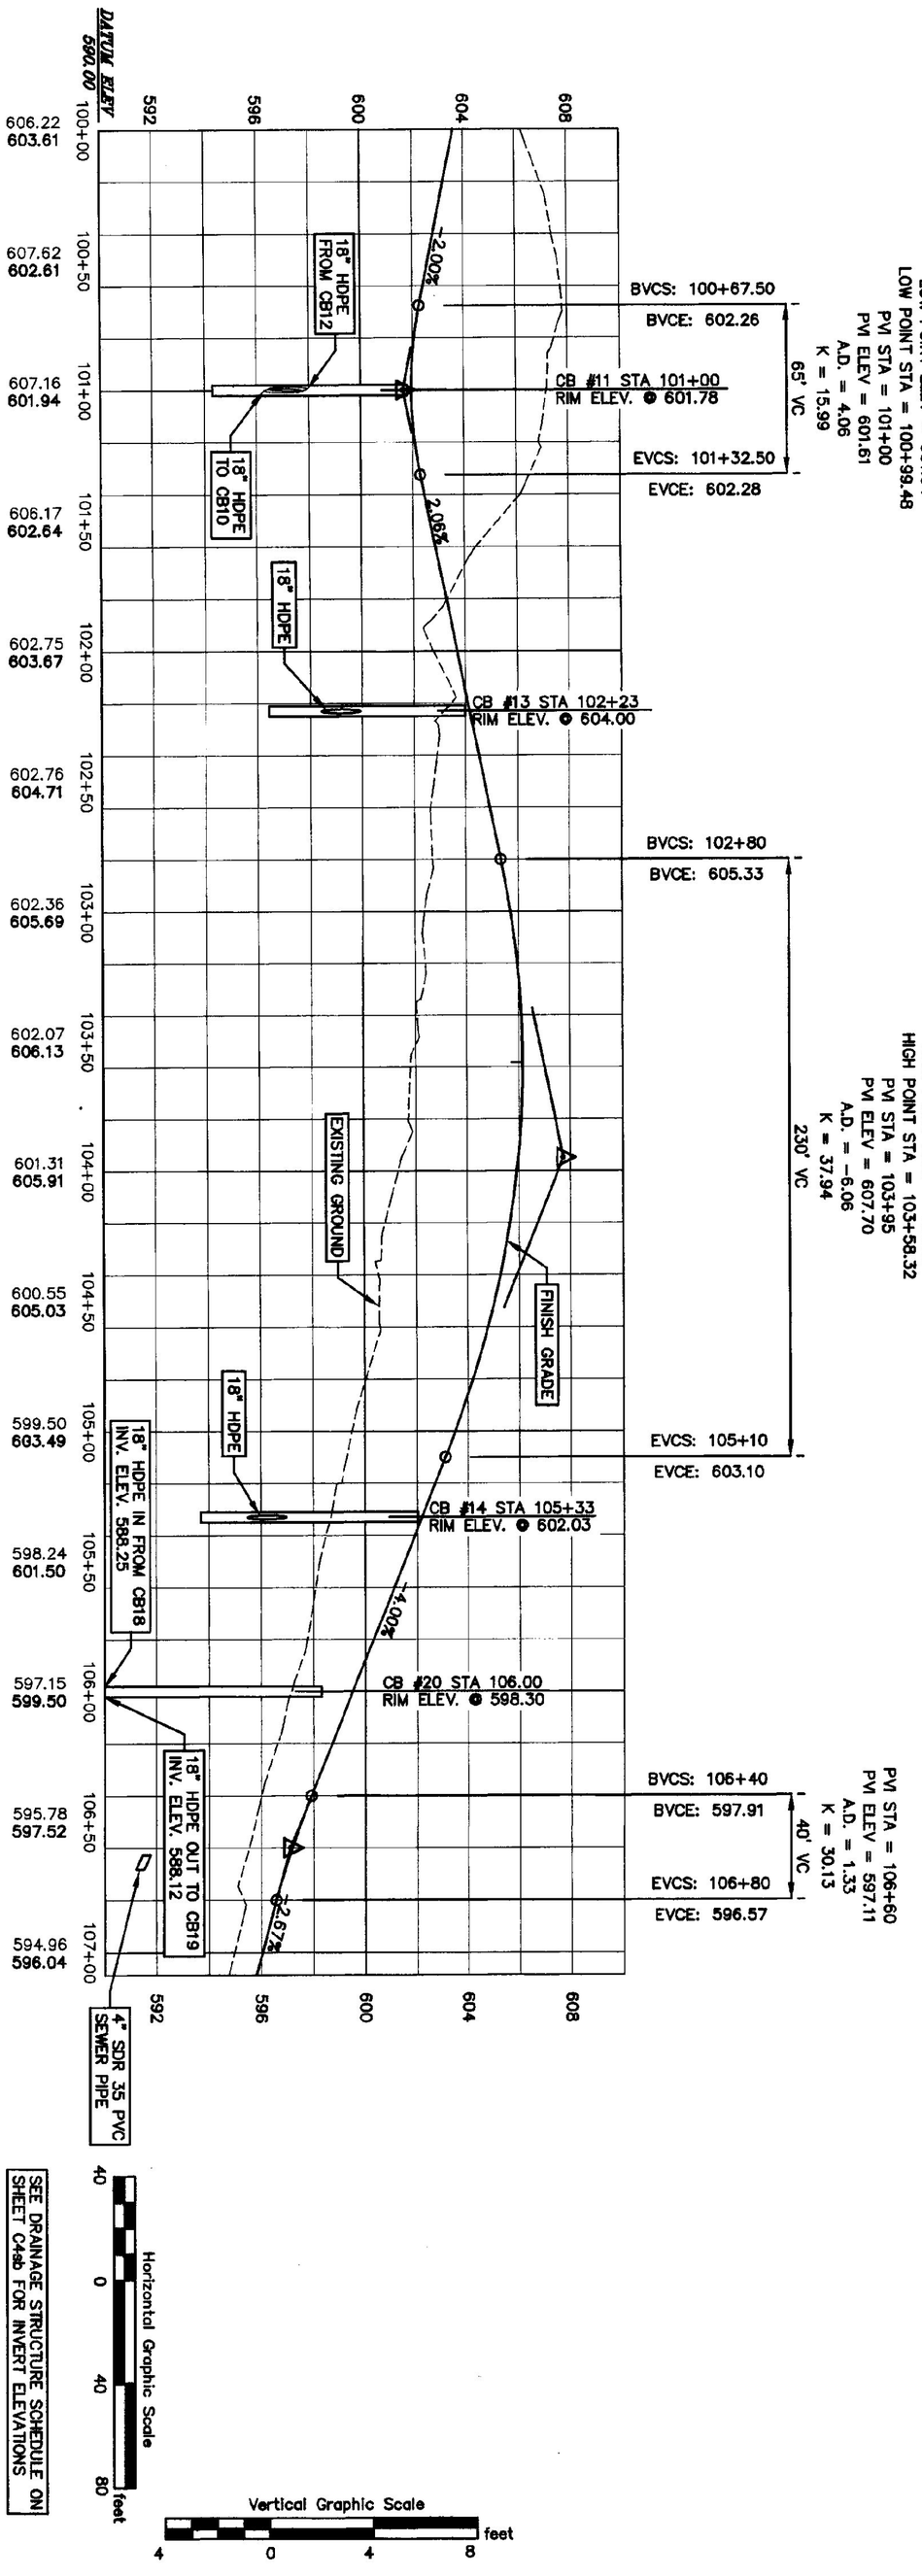

CAR PARKING PROFILE

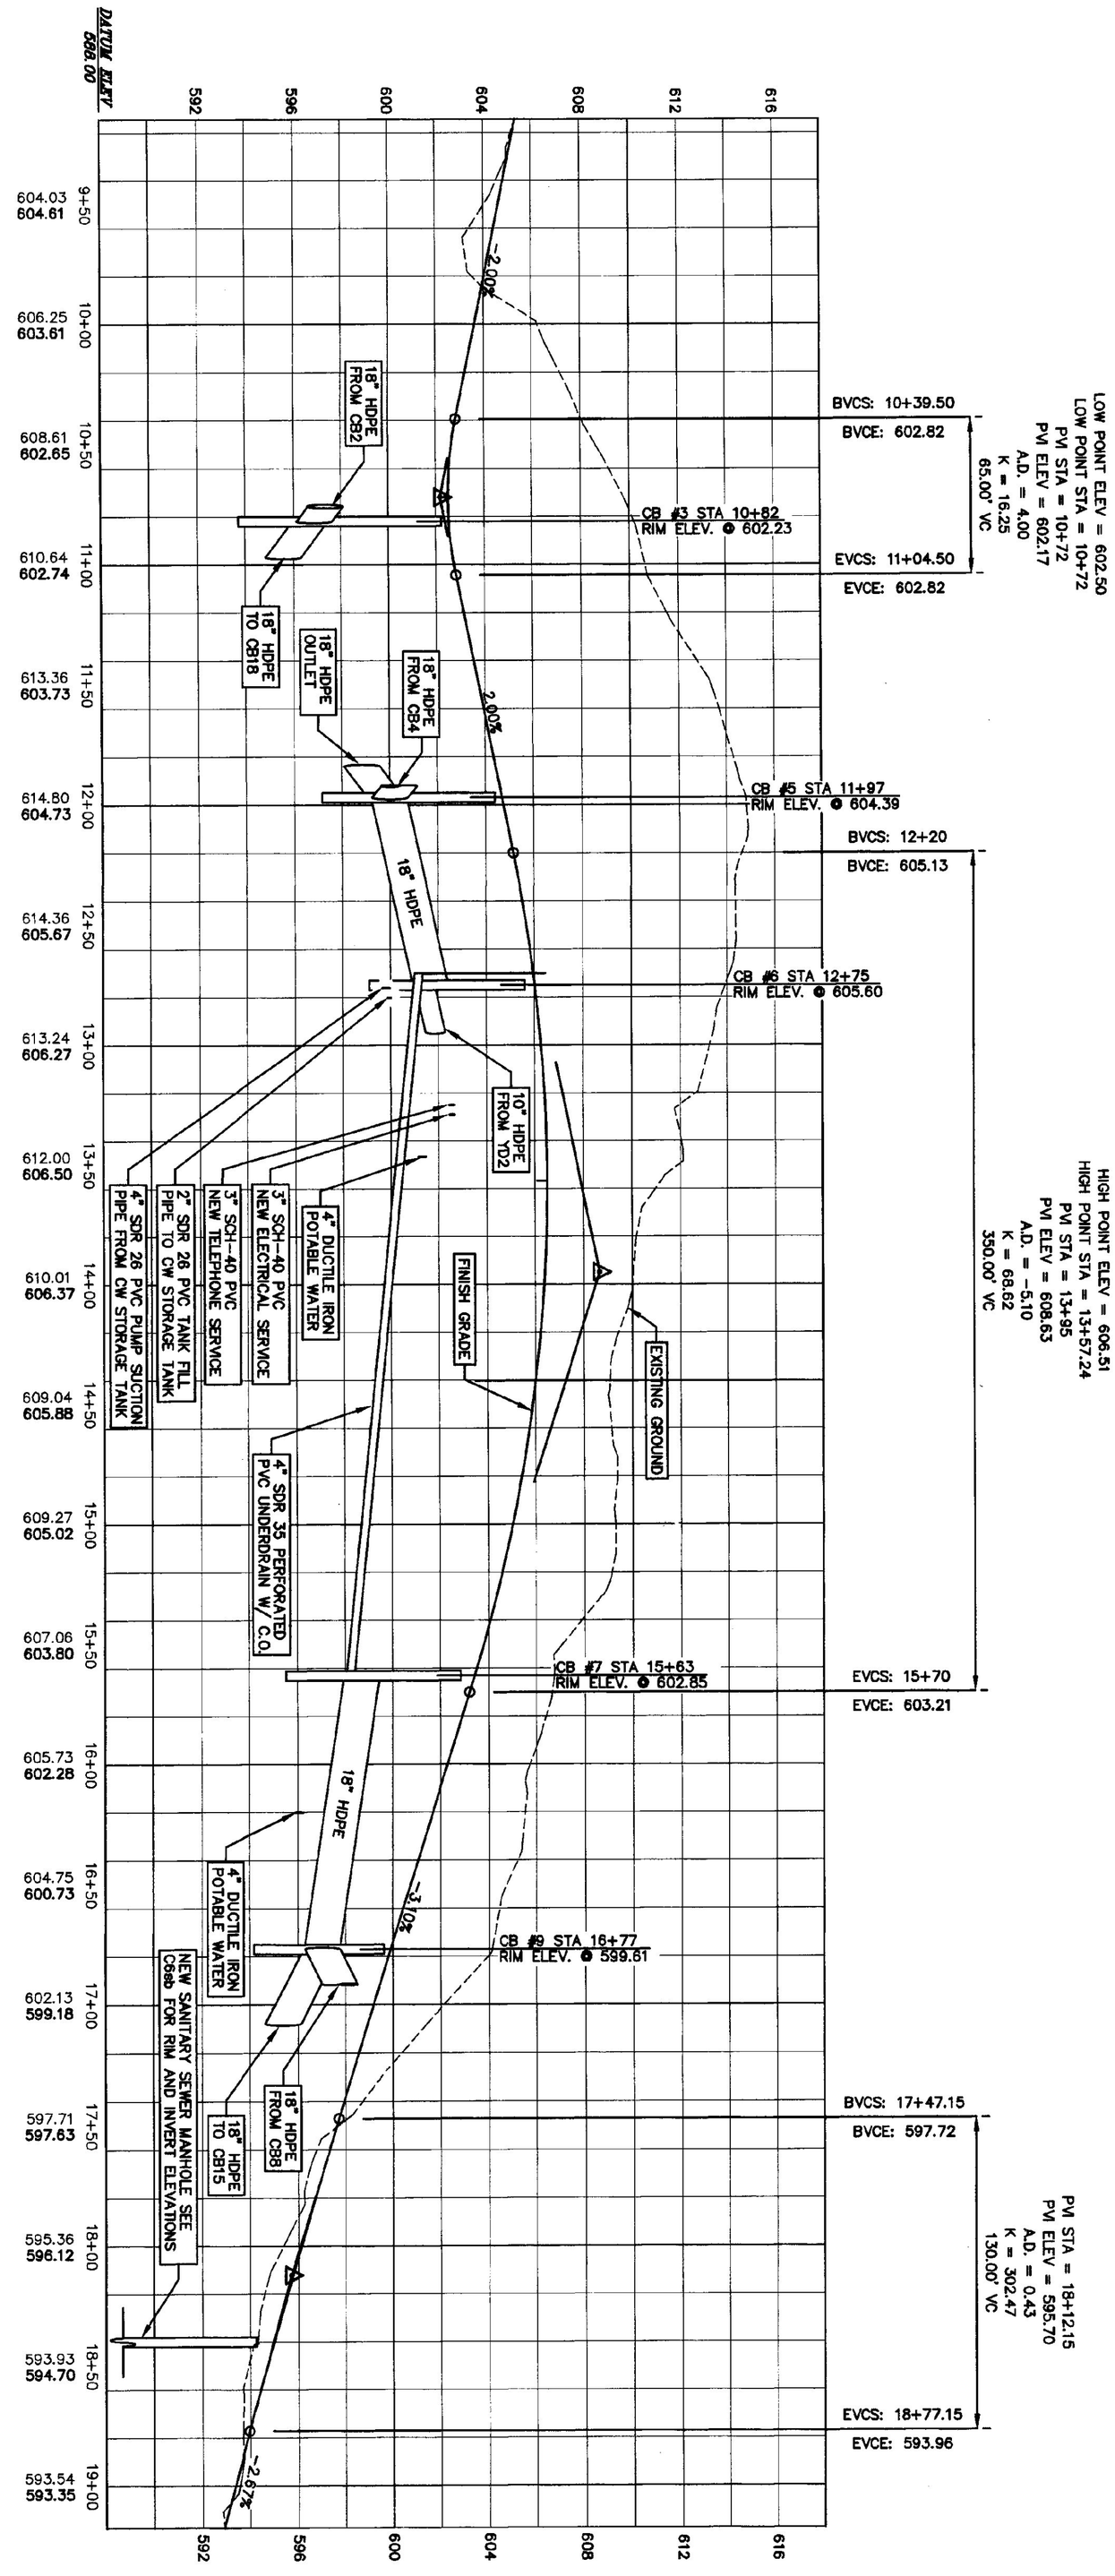

TRUCK PARKING PROFILE

C5sb

DRAWN	CCE
CHECKED	PD
SCALE	AS NOTED
DATE	01/16/01
JOB NO.	93114
SHEET	C5sb

OF 19 SHEETS

INTERSTATE 89 SOUTHBOUND
WILLISTON INFORMATION CENTER
ACCESS DRIVE PROFILES

PROJECT # IM-BLDG(4)

WILLISTON VERMONT

STATE OF VERMONT — PAUL DUCHESNEAU — No. 3567 — REGISTERED PROFESSIONAL ENGINEER

CHAMPLAIN CONSULTING ENGINEERS
85 PRIM ROAD, P.O. BOX 453
COLCHESTER, VERMONT 05446
(802) 863-8060
(802) 864-1878 FAX

COPYRIGHT © 2001
CHAMPLAIN CONSULTING ENGINEERS
ALL RIGHTS RESERVED

REVISIONS	BY