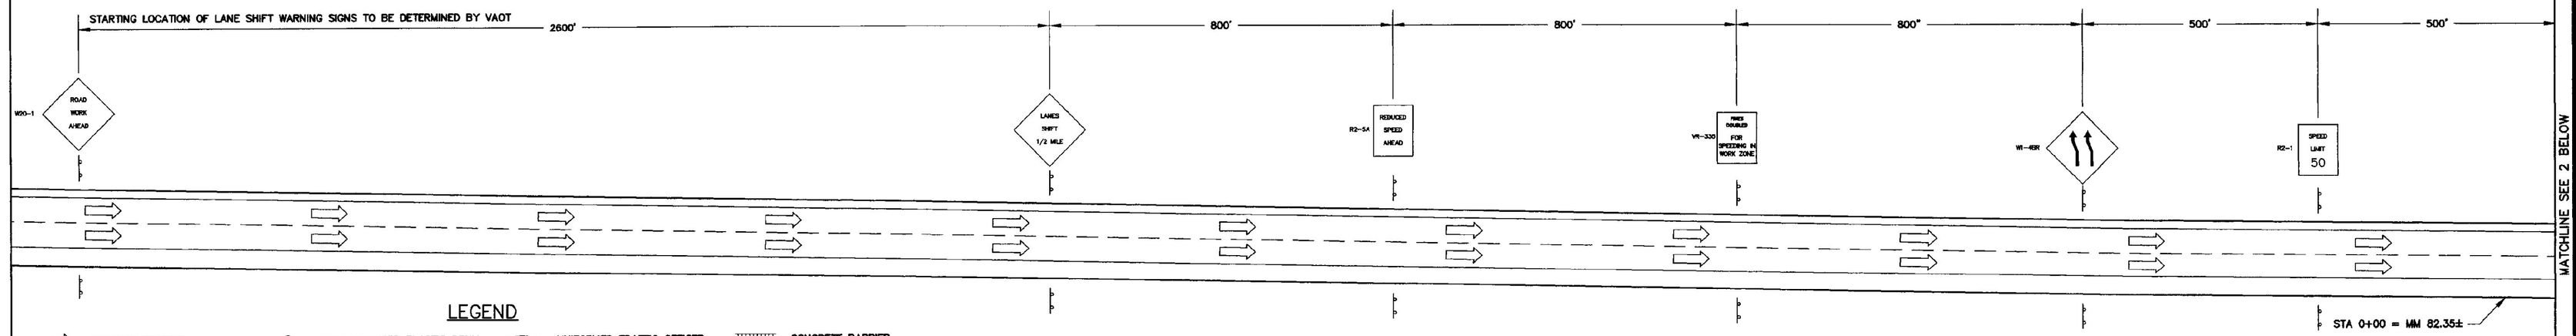

LEGEND

- THROUGH TRAFFIC
- CONSTRUCTION VEHICLES
- REFLECTORIZED PLASTIC DRUM
- PAVEMENT MARKING REMOVAL
- UNIFORMED TRAFFIC OFFICER
- FLAGGER
- CONCRETE BARRIER
- TYPE III BARRIER

1 LANE SHIFT APPROACH
NTS

NOTES:
1. ALL EXISTING REST AREA SIGNAGE SHALL BE COVERED OR REMOVED AT START OF CONSTRUCTION. ALL CONFLICTING SPEED LIMIT SIGNAGE SHALL BE COVERED DURING CONSTRUCTION PERIODS THAT REQUIRE A LOWER SPEED LIMIT.
2. FLAGGER STATIONS AND ALL WORK AREAS SHALL BE PROPERLY ILLUMINATED DURING ALL CONTRACTOR ACTIVITY BETWEEN SUNSET AND SUNRISE.

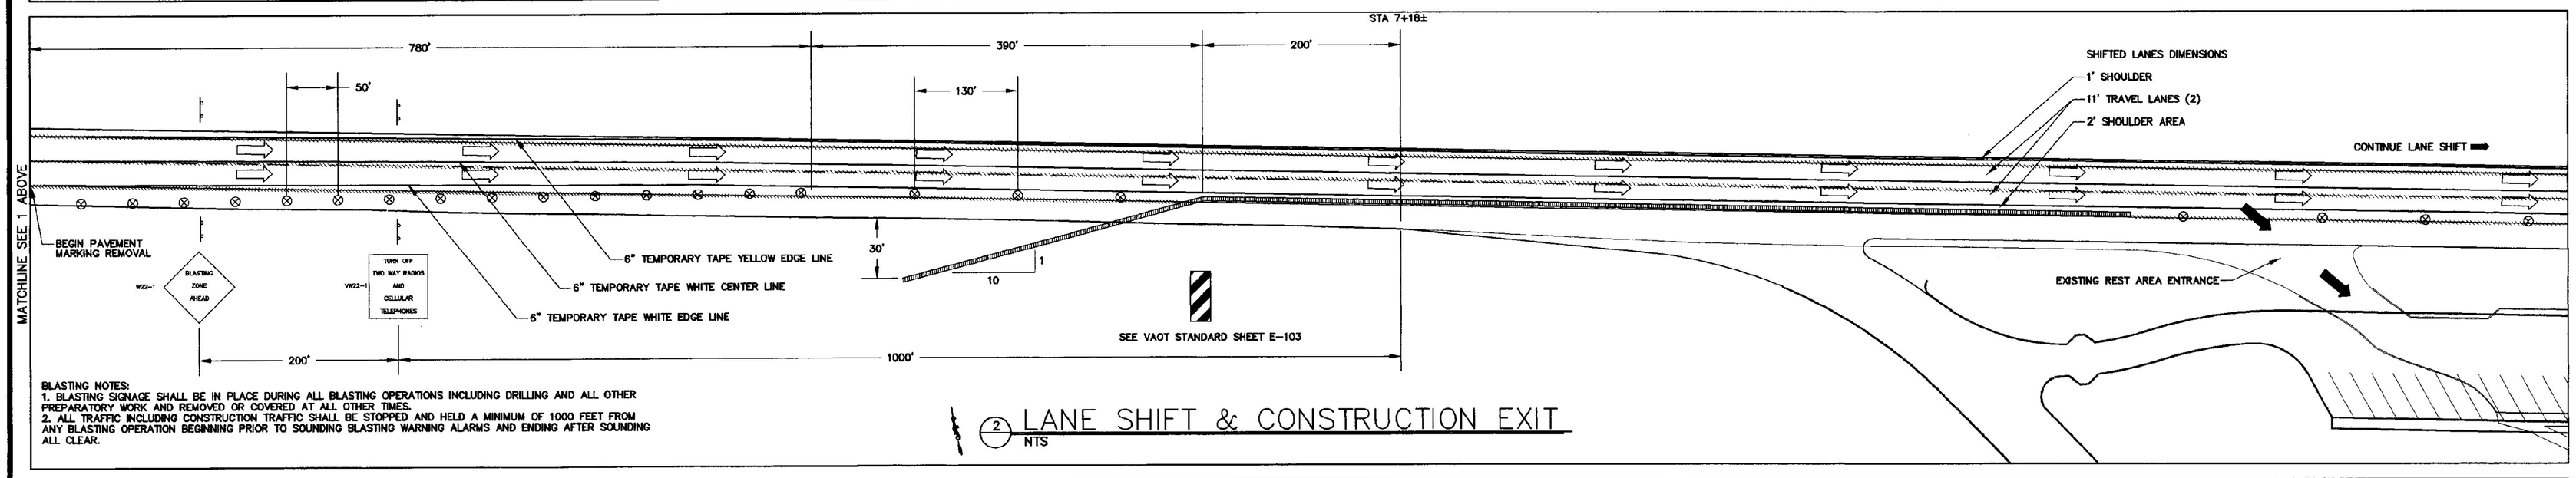

BLASTING NOTES:
1. BLASTING SIGNAGE SHALL BE IN PLACE DURING ALL BLASTING OPERATIONS INCLUDING DRILLING AND ALL OTHER PREPARATORY WORK AND REMOVED OR COVERED AT ALL OTHER TIMES.
2. ALL TRAFFIC INCLUDING CONSTRUCTION TRAFFIC SHALL BE STOPPED AND HELD A MINIMUM OF 1000 FEET FROM ANY BLASTING OPERATION BEGINNING PRIOR TO SOUNDING BLASTING WARNING ALARMS AND ENDING AFTER SOUNDING ALL CLEAR.

2 LANE SHIFT & CONSTRUCTION EXIT
NTS

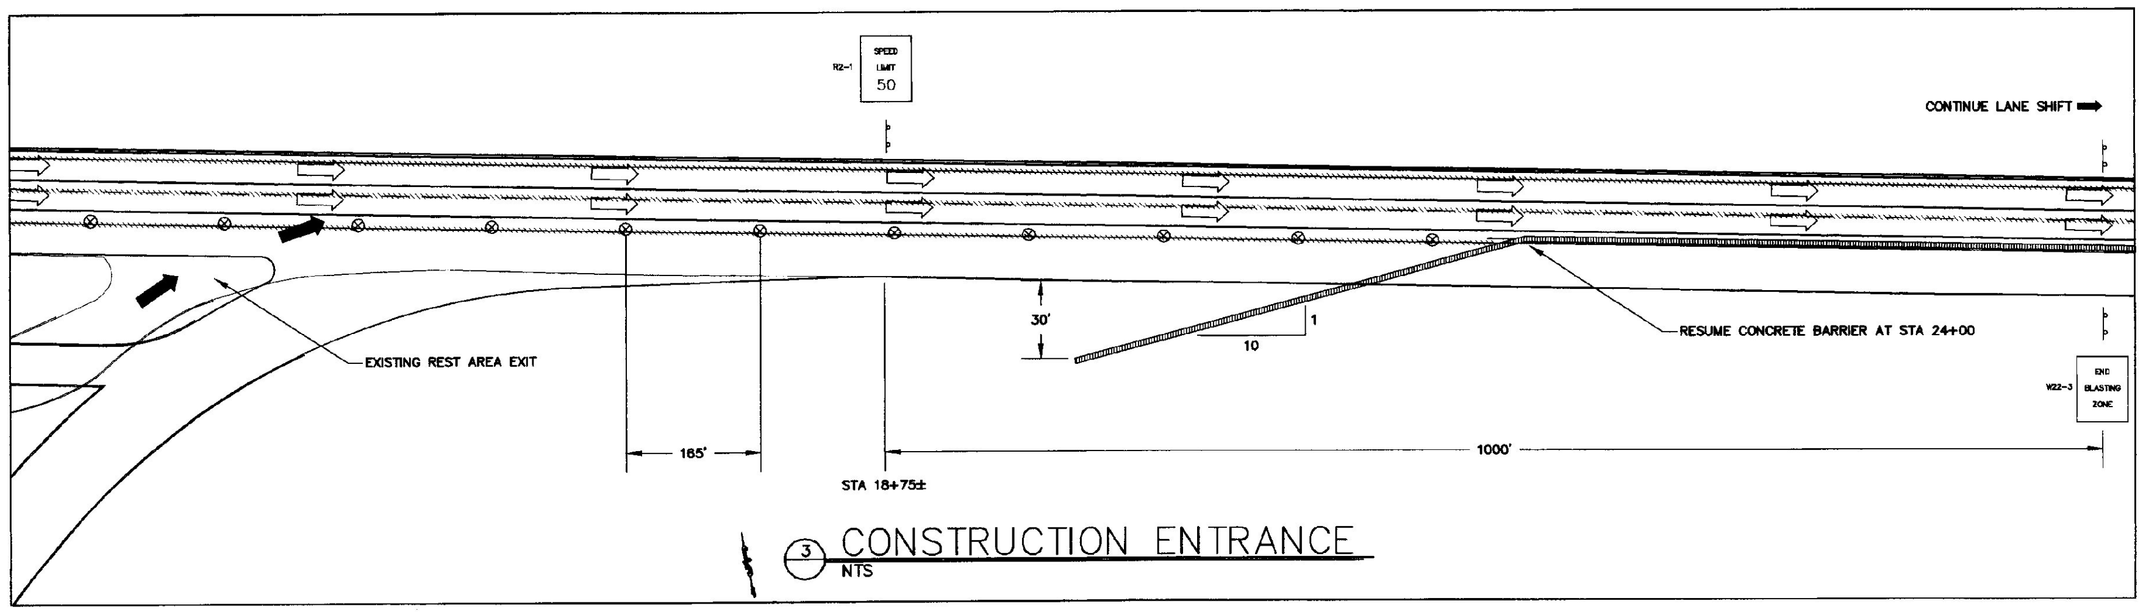

3 CONSTRUCTION ENTRANCE
NTS

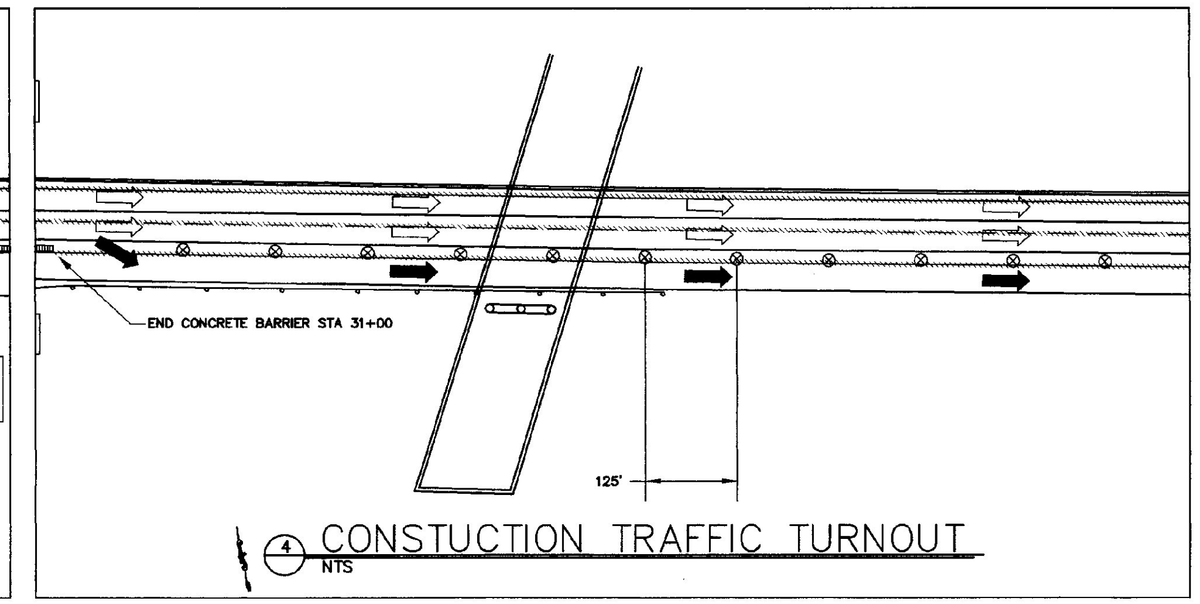

4 CONSTUCTION TRAFFIC TURNOUT
NTS

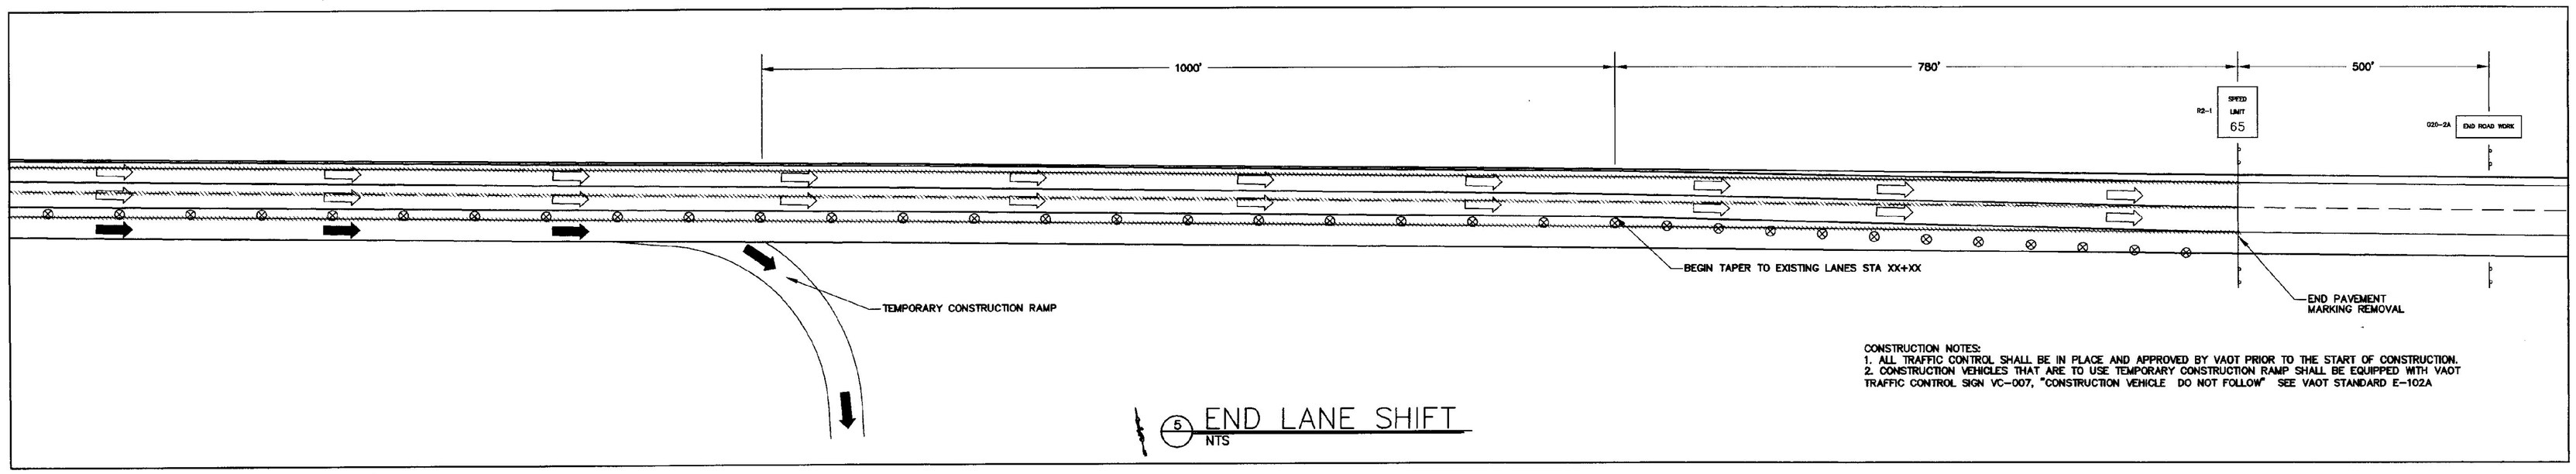

CONSTRUCTION NOTES:
1. ALL TRAFFIC CONTROL SHALL BE IN PLACE AND APPROVED BY VAOT PRIOR TO THE START OF CONSTRUCTION.
2. CONSTRUCTION VEHICLES THAT ARE TO USE TEMPORARY CONSTRUCTION RAMP SHALL BE EQUIPPED WITH VAOT TRAFFIC CONTROL SIGN VC-007, "CONSTRUCTION VEHICLE DO NOT FOLLOW" SEE VAOT STANDARD E-102A

5 END LANE SHIFT
NTS

REVISIONS	BY

COPYRIGHT © 2001
CHAMPLAIN CONSULTING ENGINEERS
ALL RIGHTS RESERVED

CHAMPLAIN CONSULTING ENGINEERS
85 PRIM ROAD, P.O. BOX 453
COLCHESTER, VERMONT 05446
(802) 863-8080
(802) 864-1878 FAX

STATE OF VERMONT
PAUL DUCHENEAU
No. 3567
REGISTERED PROFESSIONAL ENGINEER

INTERSTATE 89 SOUTHBOUND
WILLISTON INFORMATION CENTER
TRAFFIC CONTROL PLAN
WILLISTON VERMONT
PROJECT # IM-BLDG(4)

DRAWN	CCE
CHECKED	PD
SCALE	NONE
DATE	01/16/01
JOB NO.	93114
SHEET	C14sb

OF 19 SHEETS

CCE/AMJC File: C:\JOBS\1993\93114-SB89\SB-14sheet.dwg Plotted: 2001-01-15 15:53:31