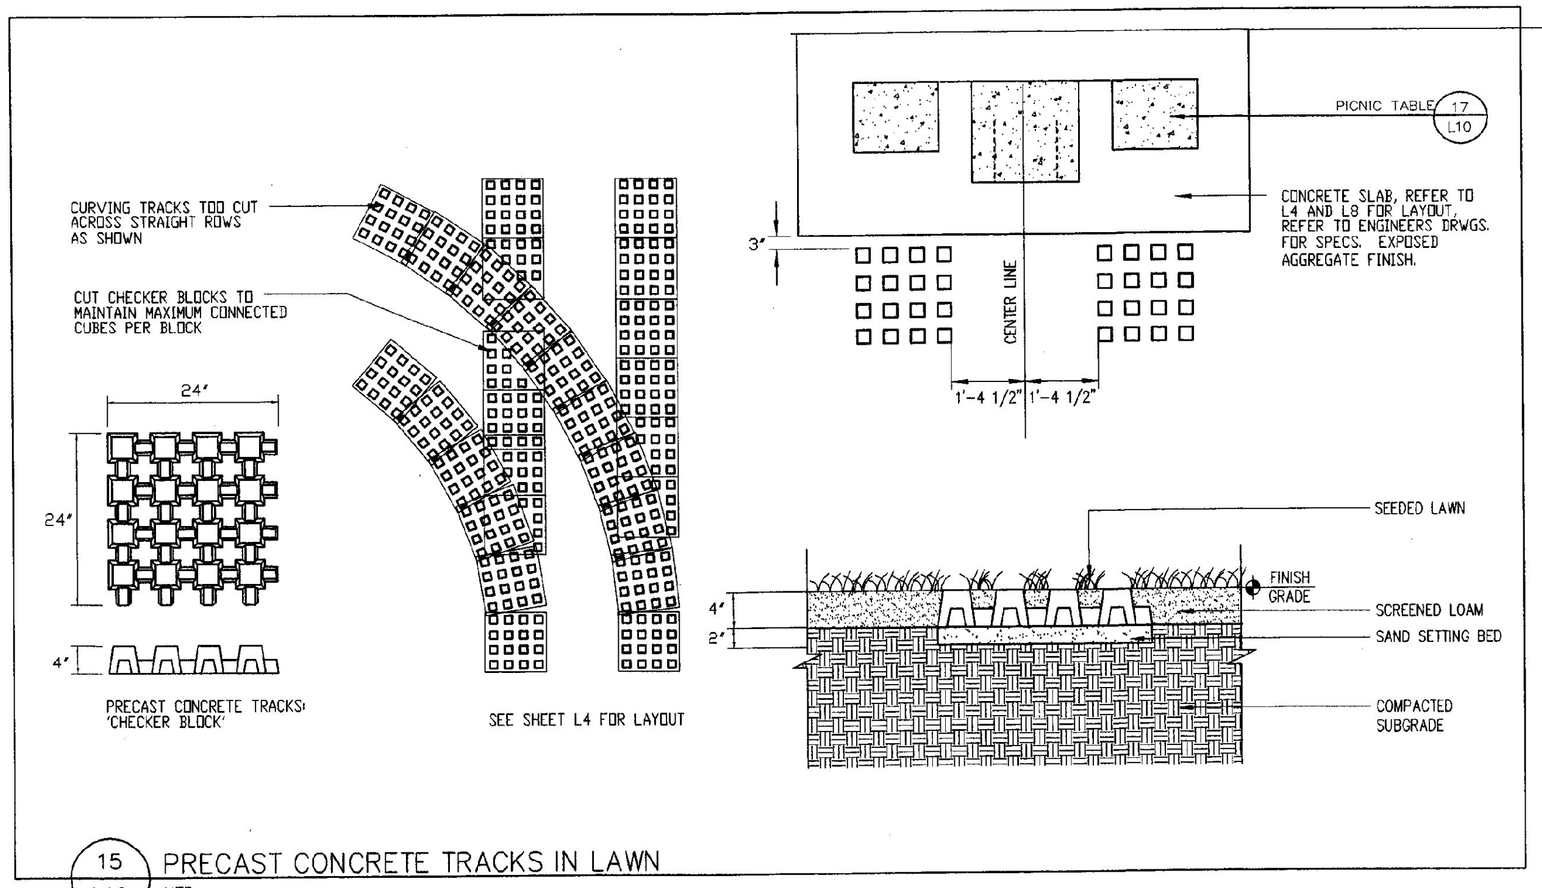


15 L10 PRECAST CONCRETE TRACKS IN LAWN
NTS

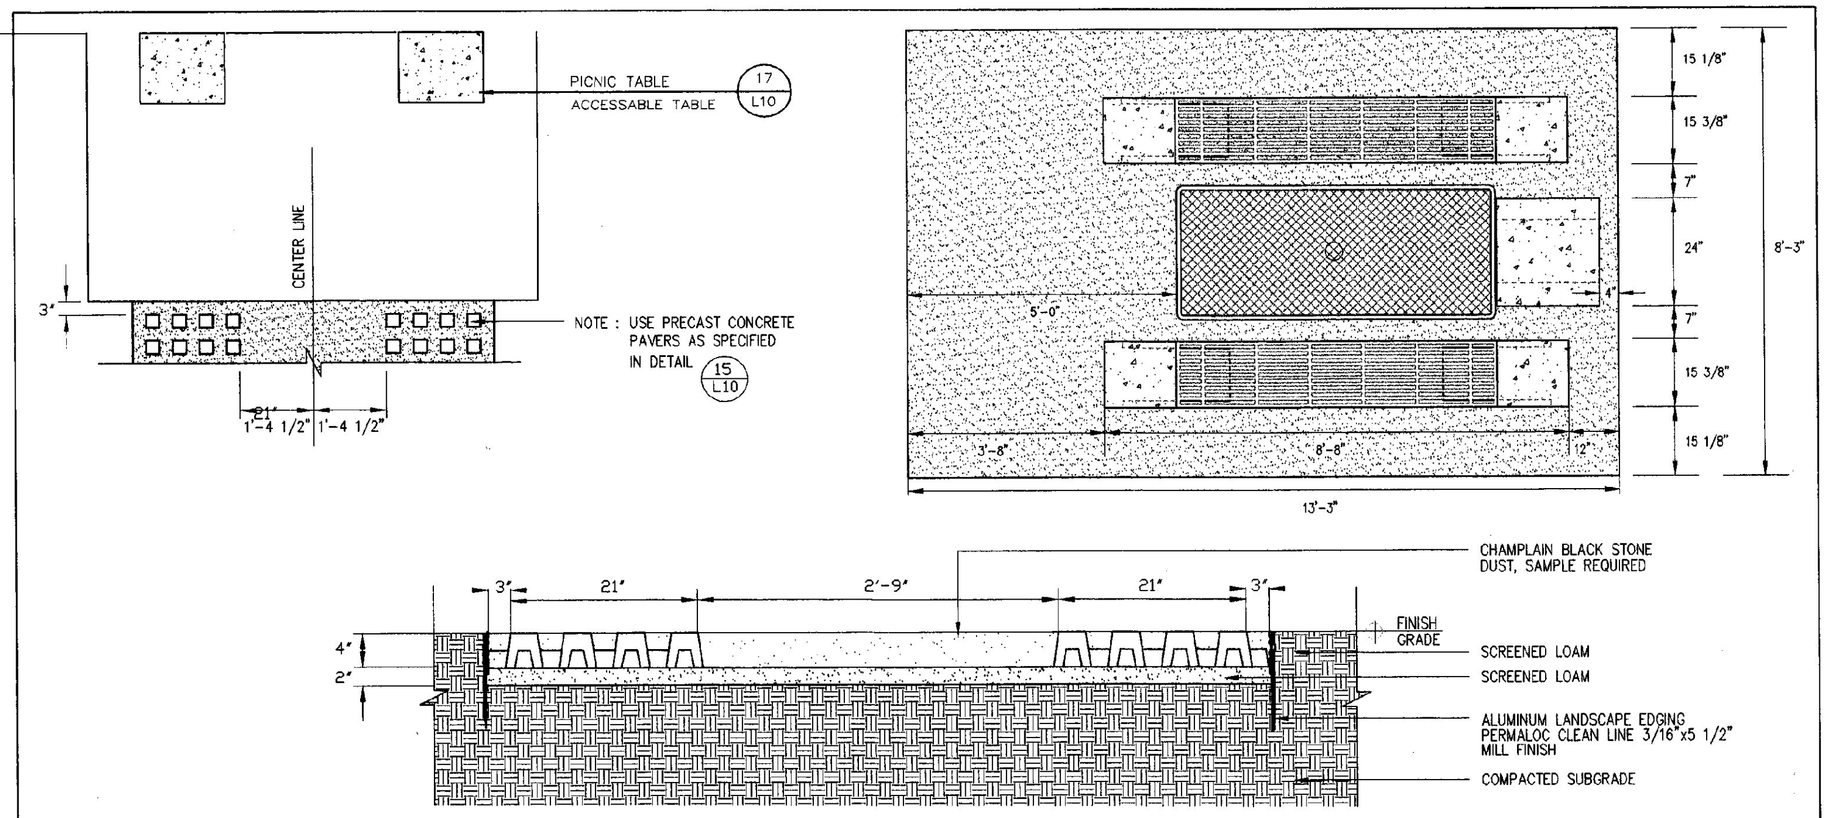


16 L10 PRECAST CONCRETE TRACKS IN STONEDUST (ACCESSIBLE TABLE: LAYOUT & MATERIALS)
NTS

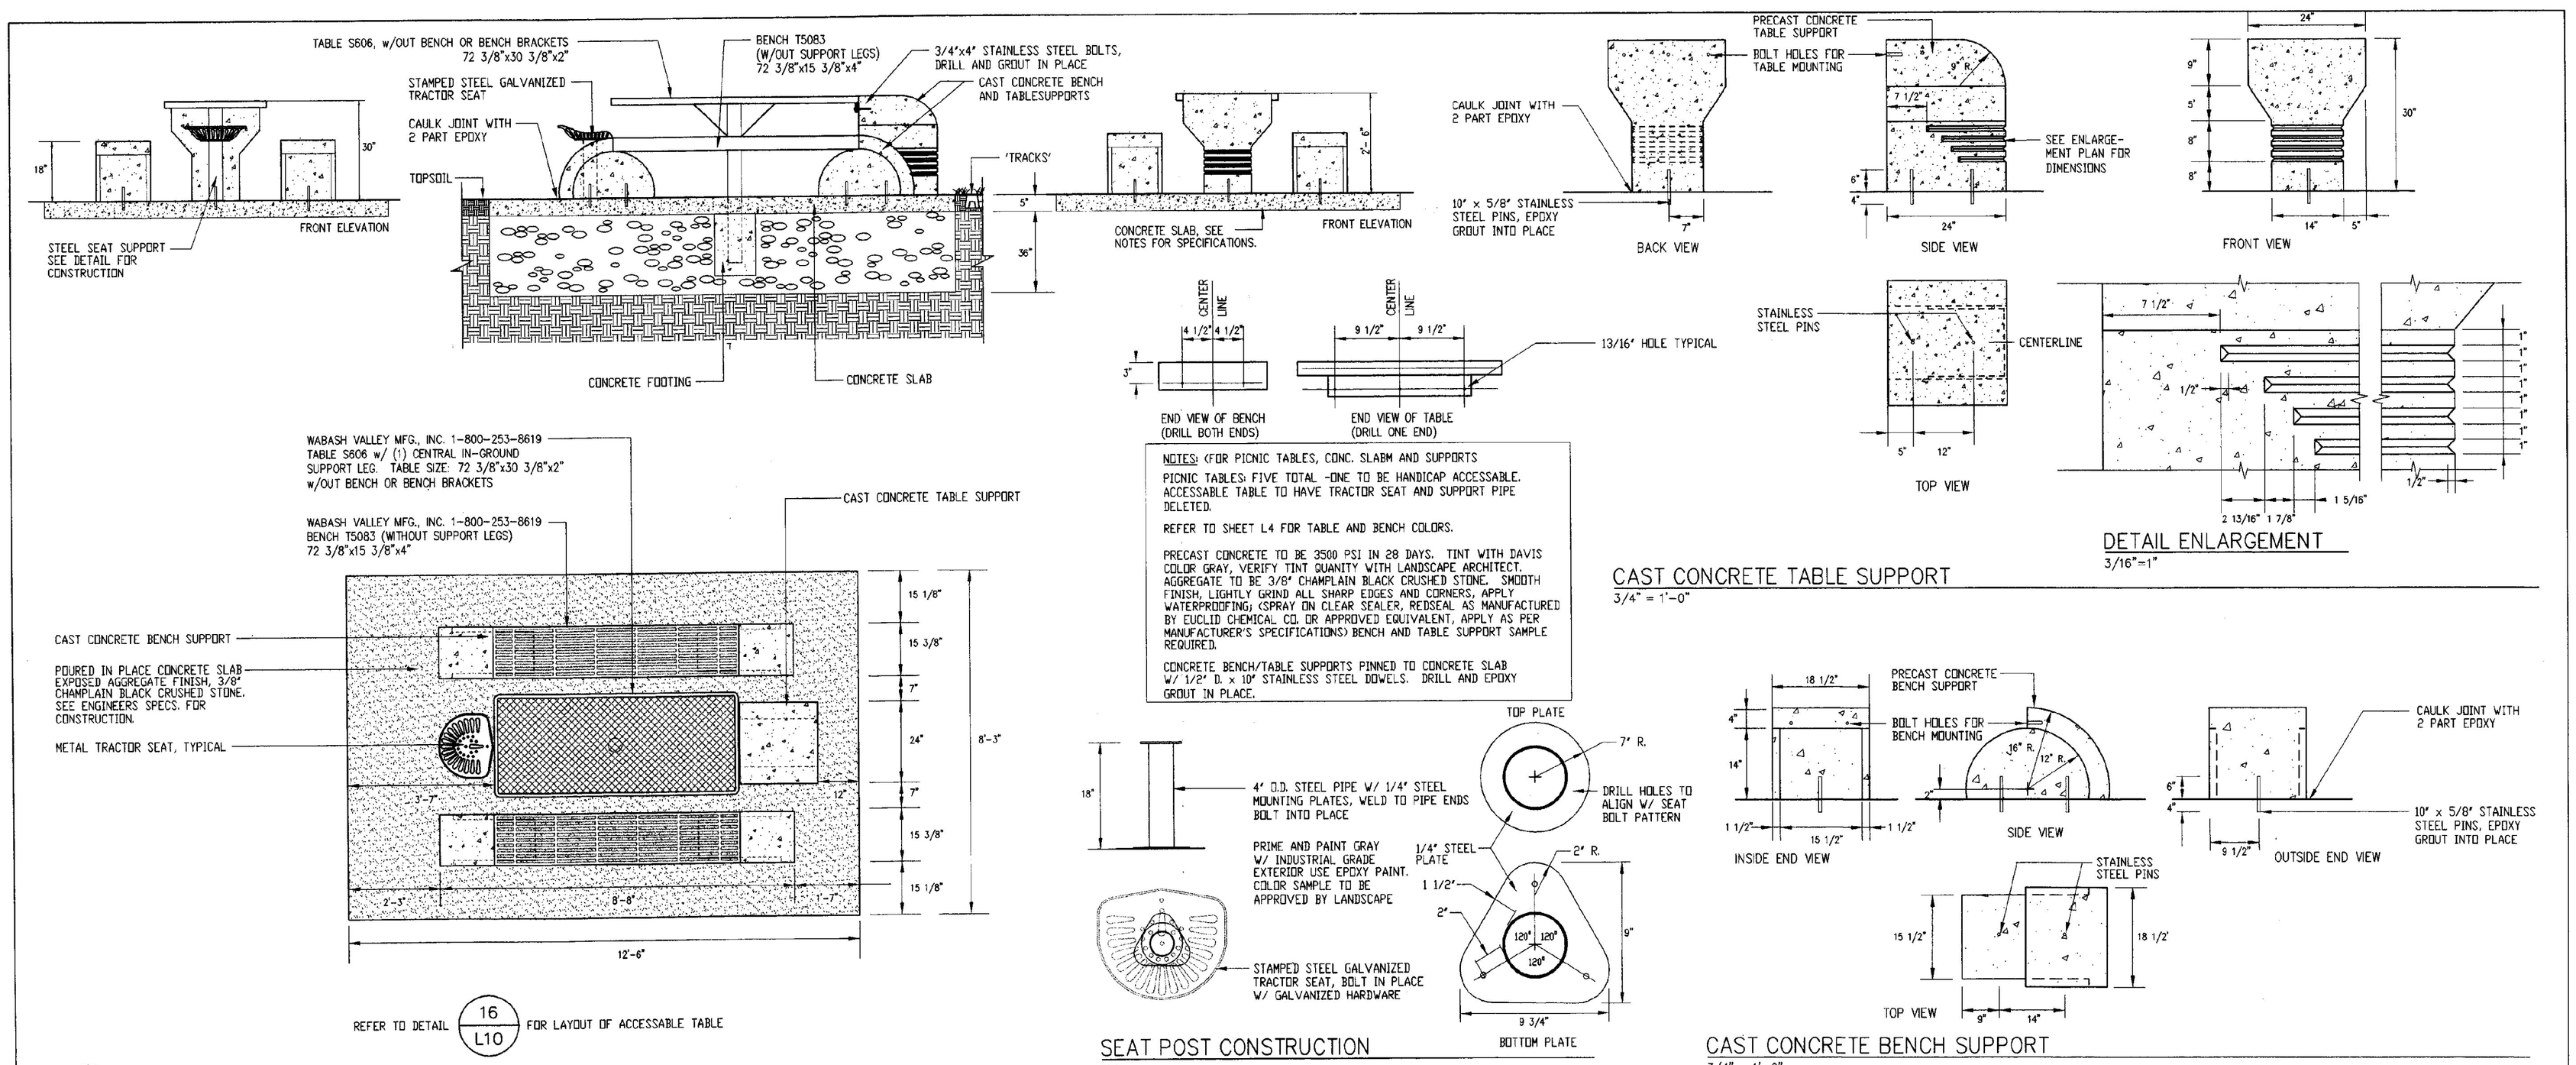


17 L10 PICNIC TABLES
1/2" = 1'-0"

| REVISIONS | BY |
|---|---|
| 1.16.2001 | AGS |

COPYRIGHT ©2000
OFFICE OF H. KEITH WAGNER
ALL RIGHTS RESERVED

CHAMPLAIN CONSULTING ENGINEERS
126 PRIM ROAD, P.O. BOX 453
COLCHESTER, VERMONT 05446
(802) 863-8060
(802) 864-1878 FAX

OHKW
OFFICE OF H. KEITH WAGNER
LANDSCAPE ARCHITECTS
7 Middle Street Burlington, VT 05401 T 802.864.0203 F 802.864.0207
126 Main Street Cambridge, MA 02139 T 617.491.2000 F 617.354.3271
E-mail: ohkw@ohkw.com

INTERSTATE 89 NORTH & SOUTH BOUND
REST AREA
LANDSCAPE
CONSTRUCTION DETAILS
WILLISTON VERMONT

| | |
|---|---|
| DRAWN | AGS |
| CHECKED | HKW |
| SCALE | NTS |
| DATE | 9-18-00 |
| JOB NO. | 99933 |
| SHEET | L10 |