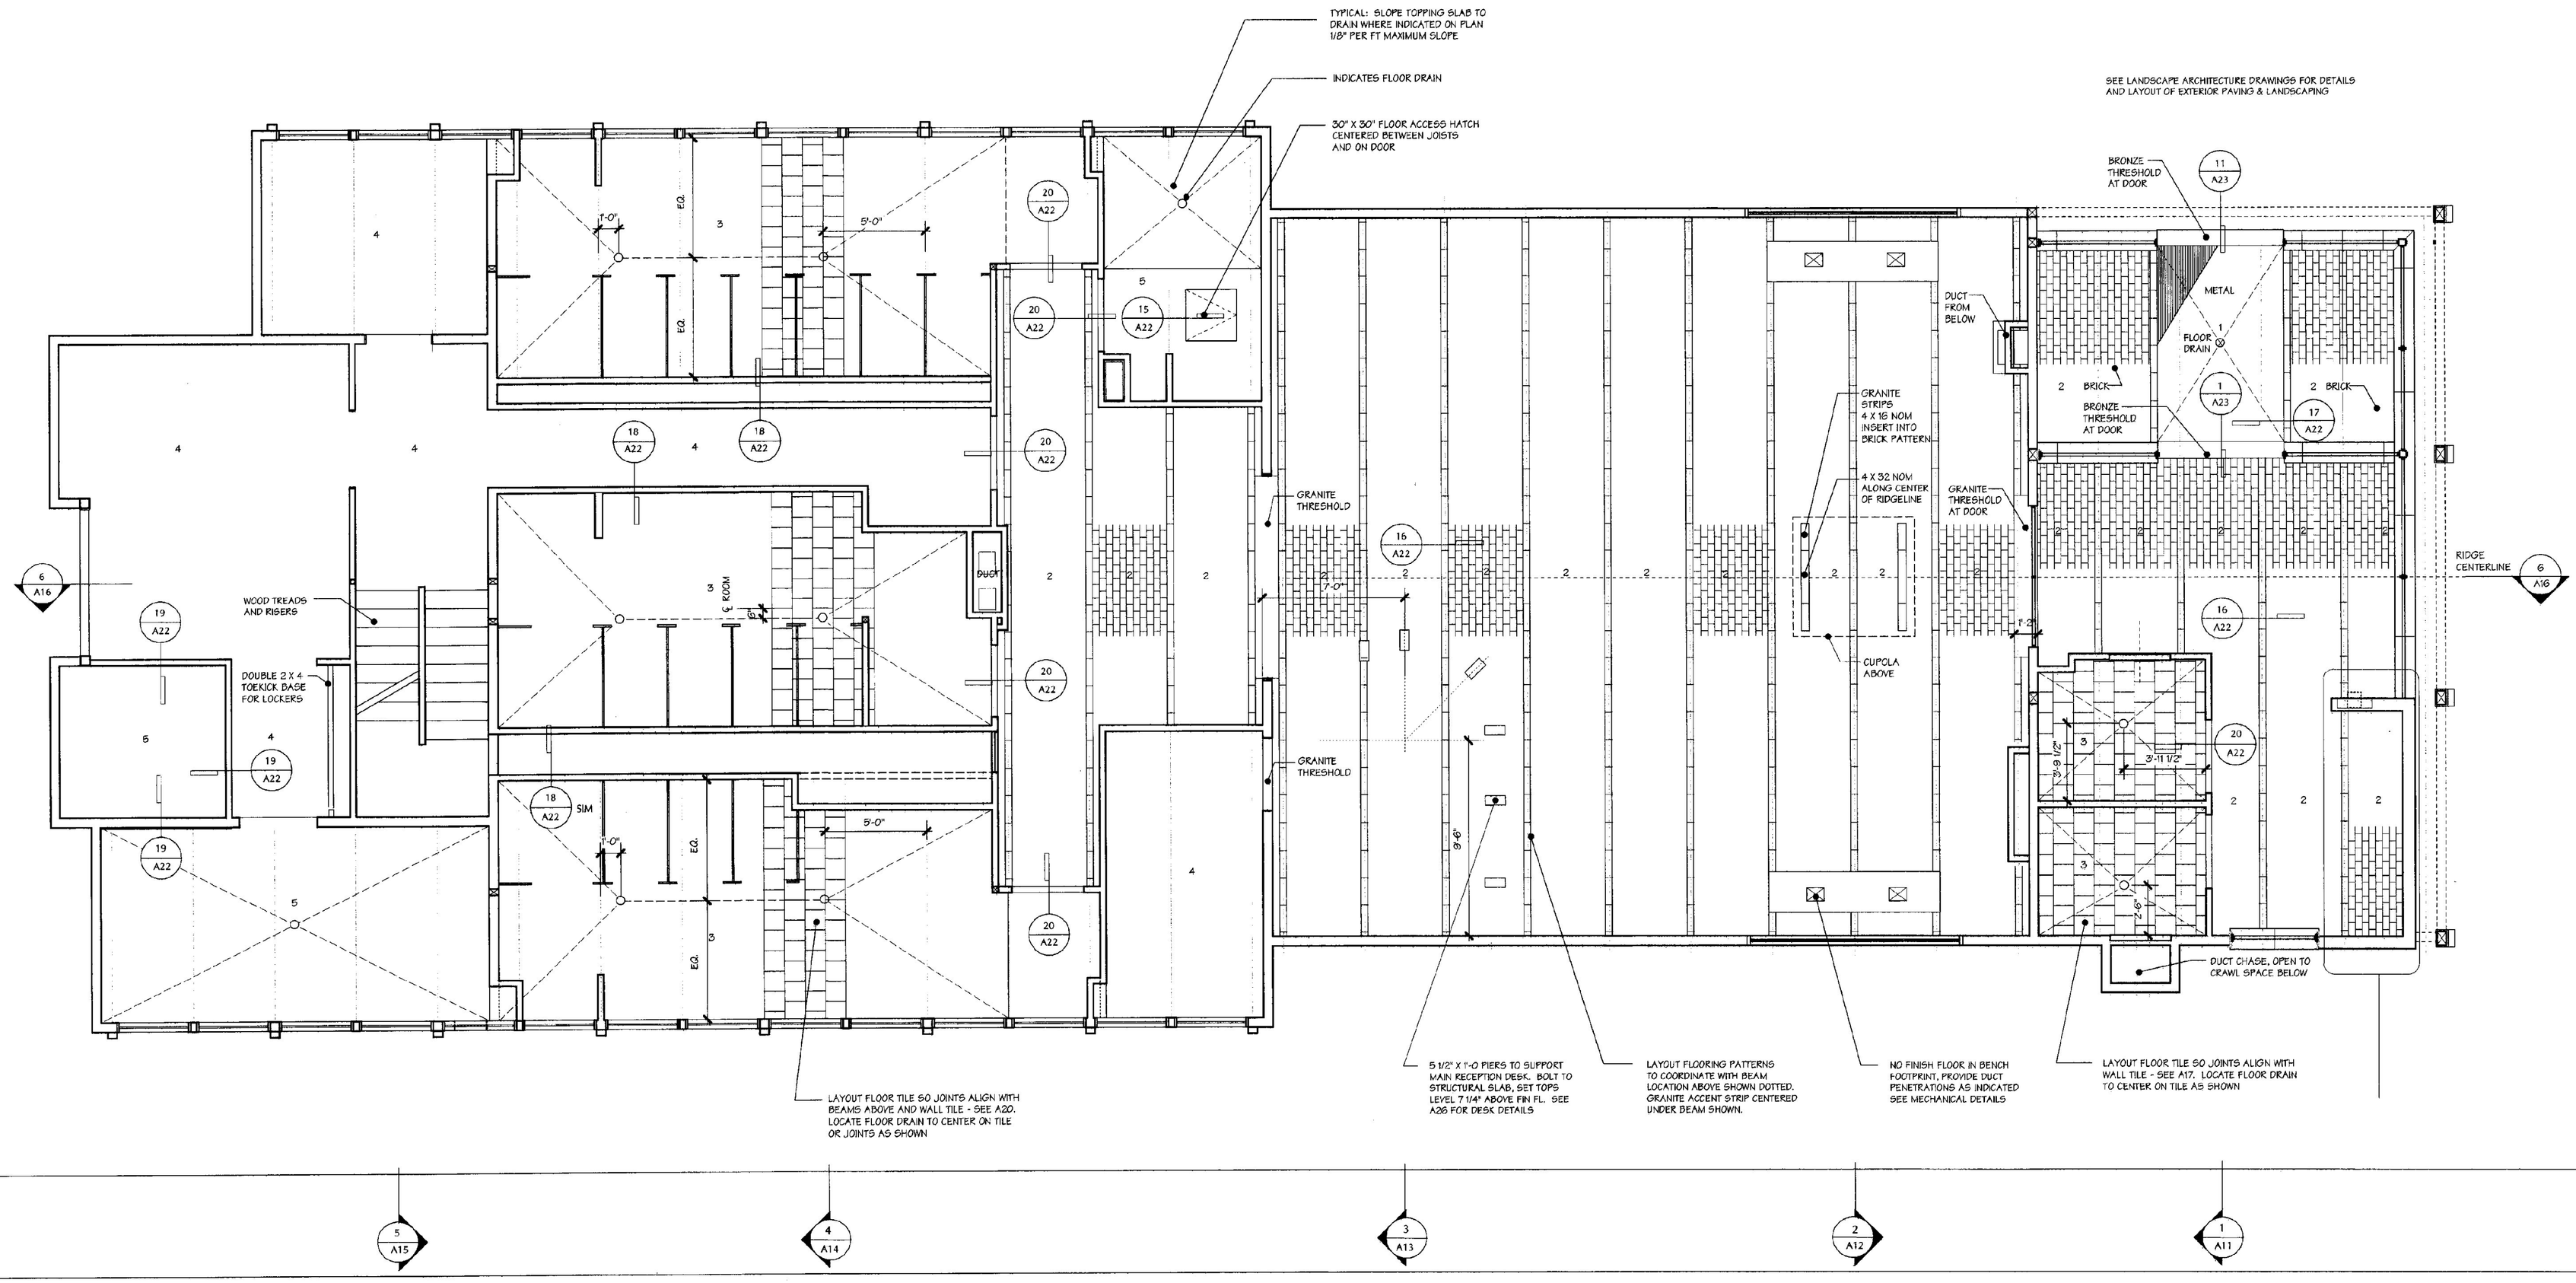

N

FLOORING FINISHES PLAN

1/4" = 1' - 0"

FLOOR FINISHES (SEE FINISH SCHEDULE AND DETAILS FOR ADDITIONAL INFORMATION):

1. FLUSH METAL GRID FLOOR MATT WITH GRANITE ACCENT STRIPS OVER SLOPED TOPPING SLAB
2. BRICK PAVERS (4X8 NOM) WITH GRANITE ACCENT STRIPS (4X16 NOM) ON BASE SLAB
3. TILE(12 X 12 NOM) ON SLOPED TOPPING SLAB
4. SHEET VINYL OVER TOPPING SLAB
5. SEALED TOPPING SLAB, SLOPE TO DRAIN WHERE INDICATED

REGISTERED ARCHITECT MICHAEL WISNIEWSKI No. 1202 STATE OF VERMONT

JANUARY 16, 2001

DUNCAN • WISNIEWSKI ARCHITECTURE ■
255 SOUTH CHAMPLAIN STREET, BURLINGTON, VERMONT 05401 802.864.6693