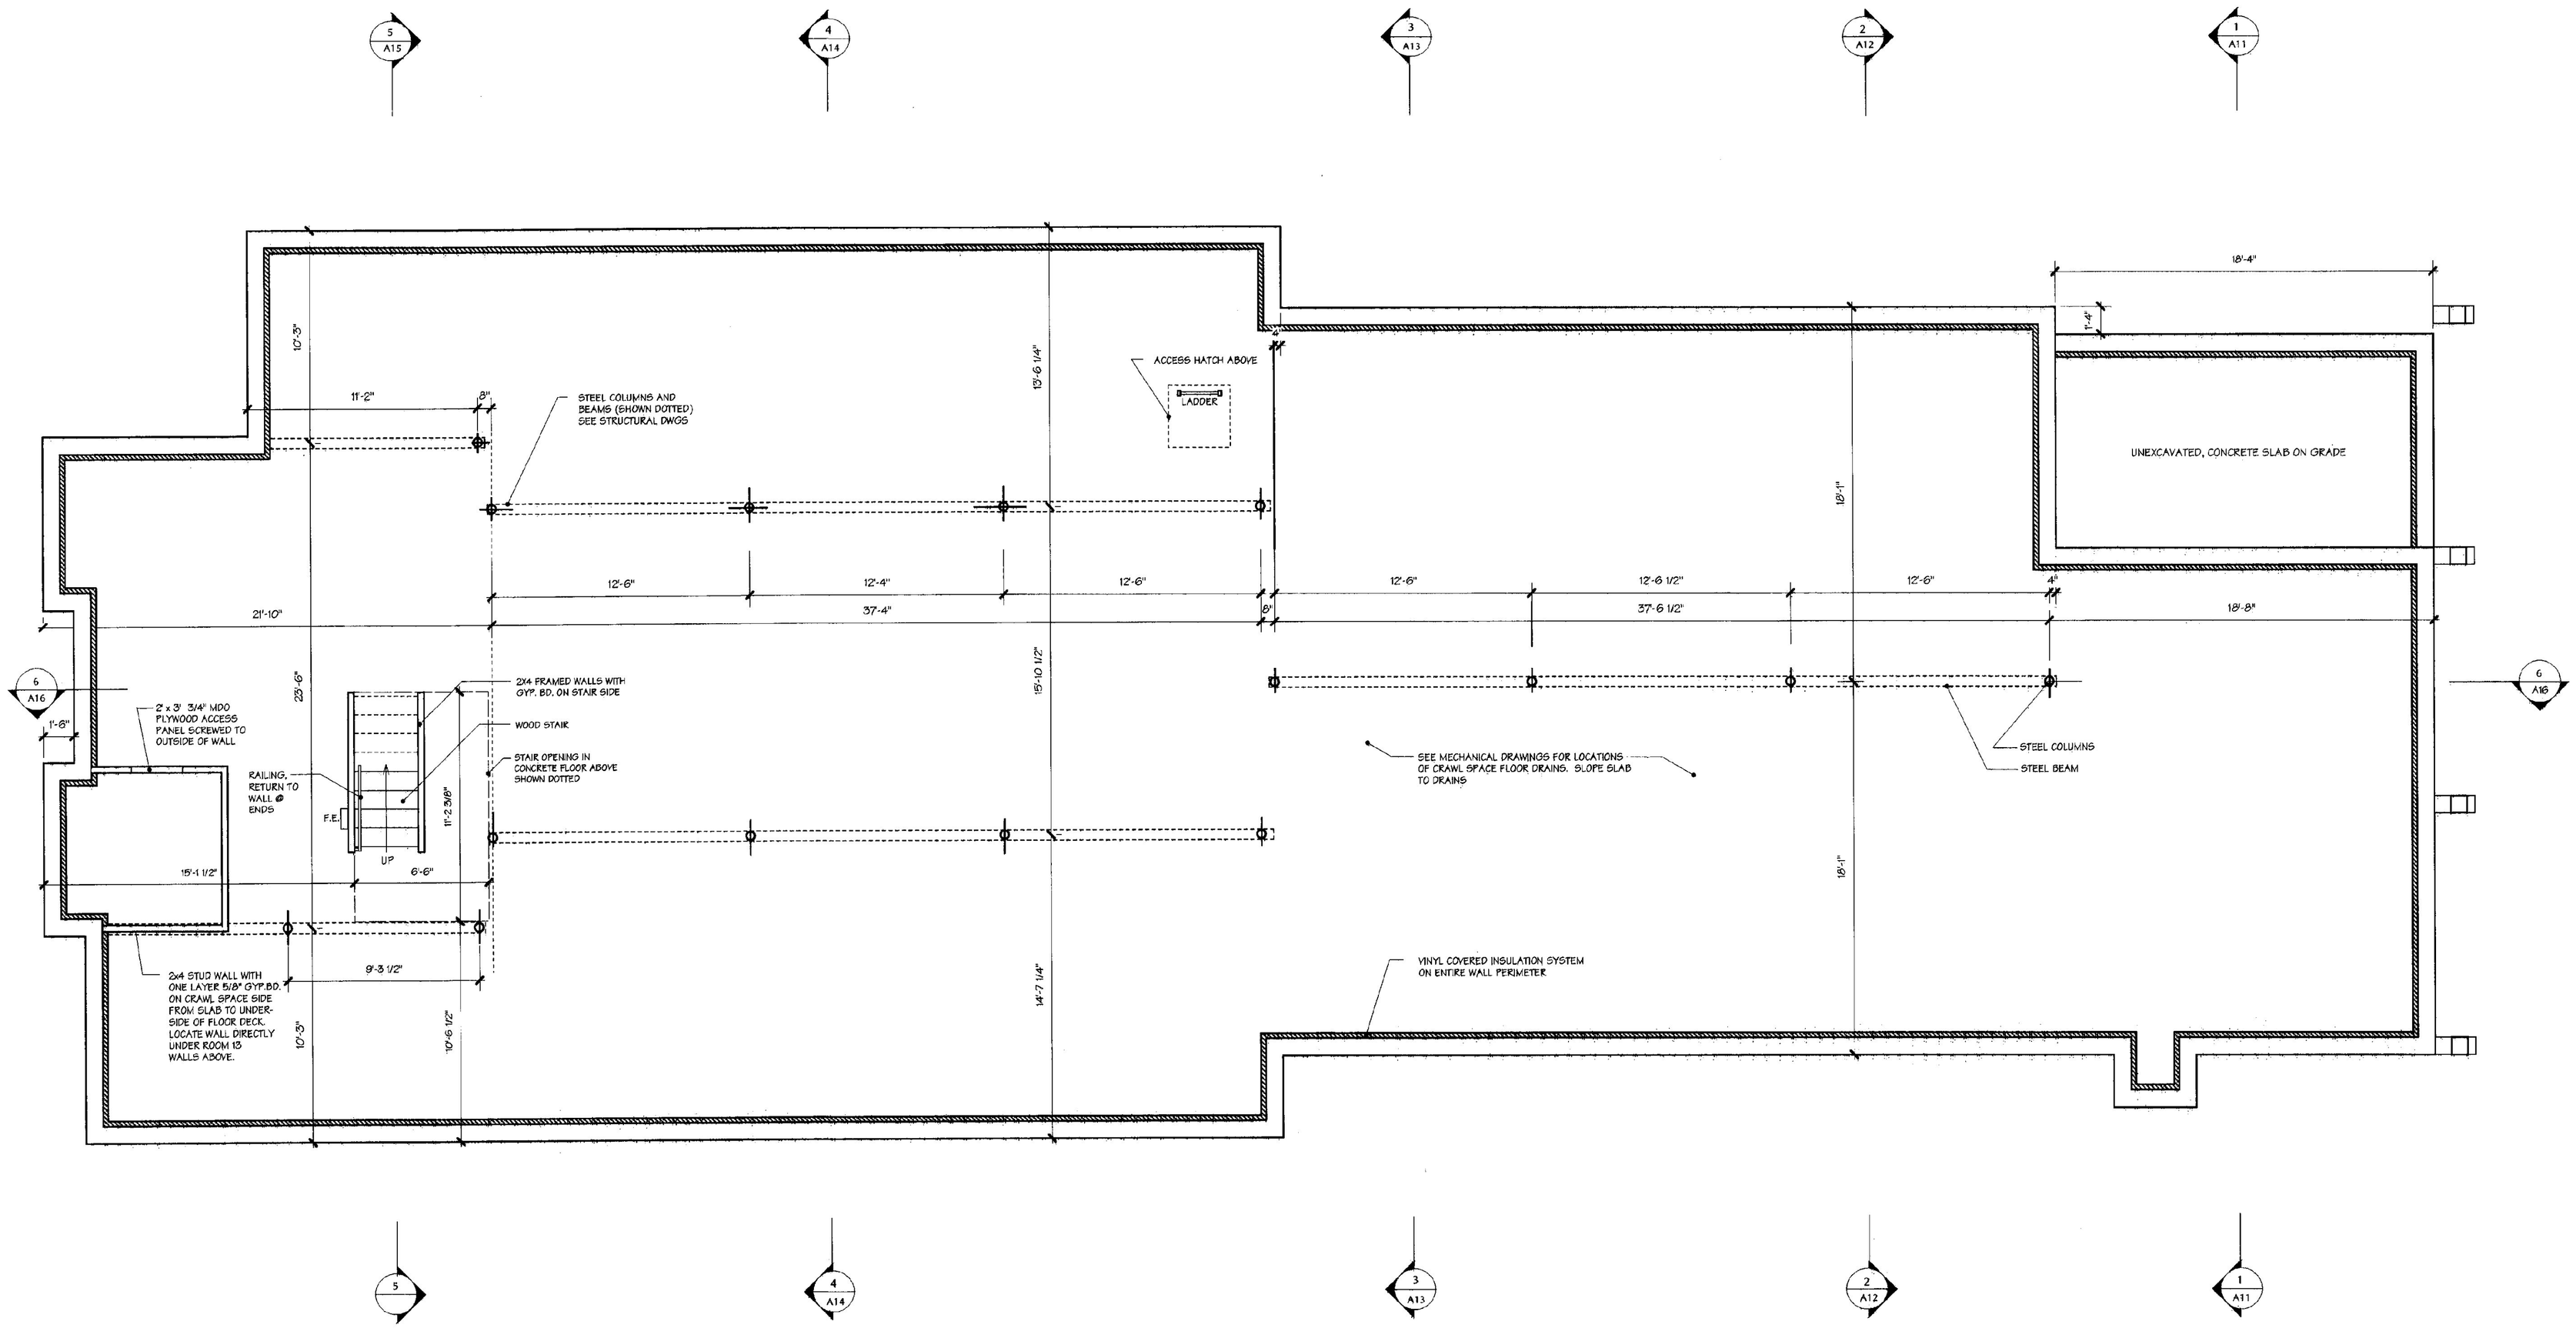

CRAWL SPACE PLAN A15

1/4" = 1' - 0"

NOTE: PROVIDE PERIMETER DRAIN TILE AROUND ENTIRE FOUNDATION. SEE CIVIL DRAWINGS FOR DETAILS, DIMENSIONS AND CLEANOUTS

PROVIDE DAMP PROOFING

REGISTERED ARCHITECT MICHAEL WISNIEWSKI No. 1202 STATE OF VERMONT

JANUARY 16, 2001

A5sb

WILLISTON INFORMATION CENTER I89 Southbound

Project #: IM - BLDG (4)

DUNCAN • WISNIEWSKI ARCHITECTURE ▪
255 SOUTH CHAMPLAIN STREET, BURLINGTON, VERMONT 05401 802.864.6693