


1 AUTO ENTRY ELEVATION

1/4" = 1' - 0"

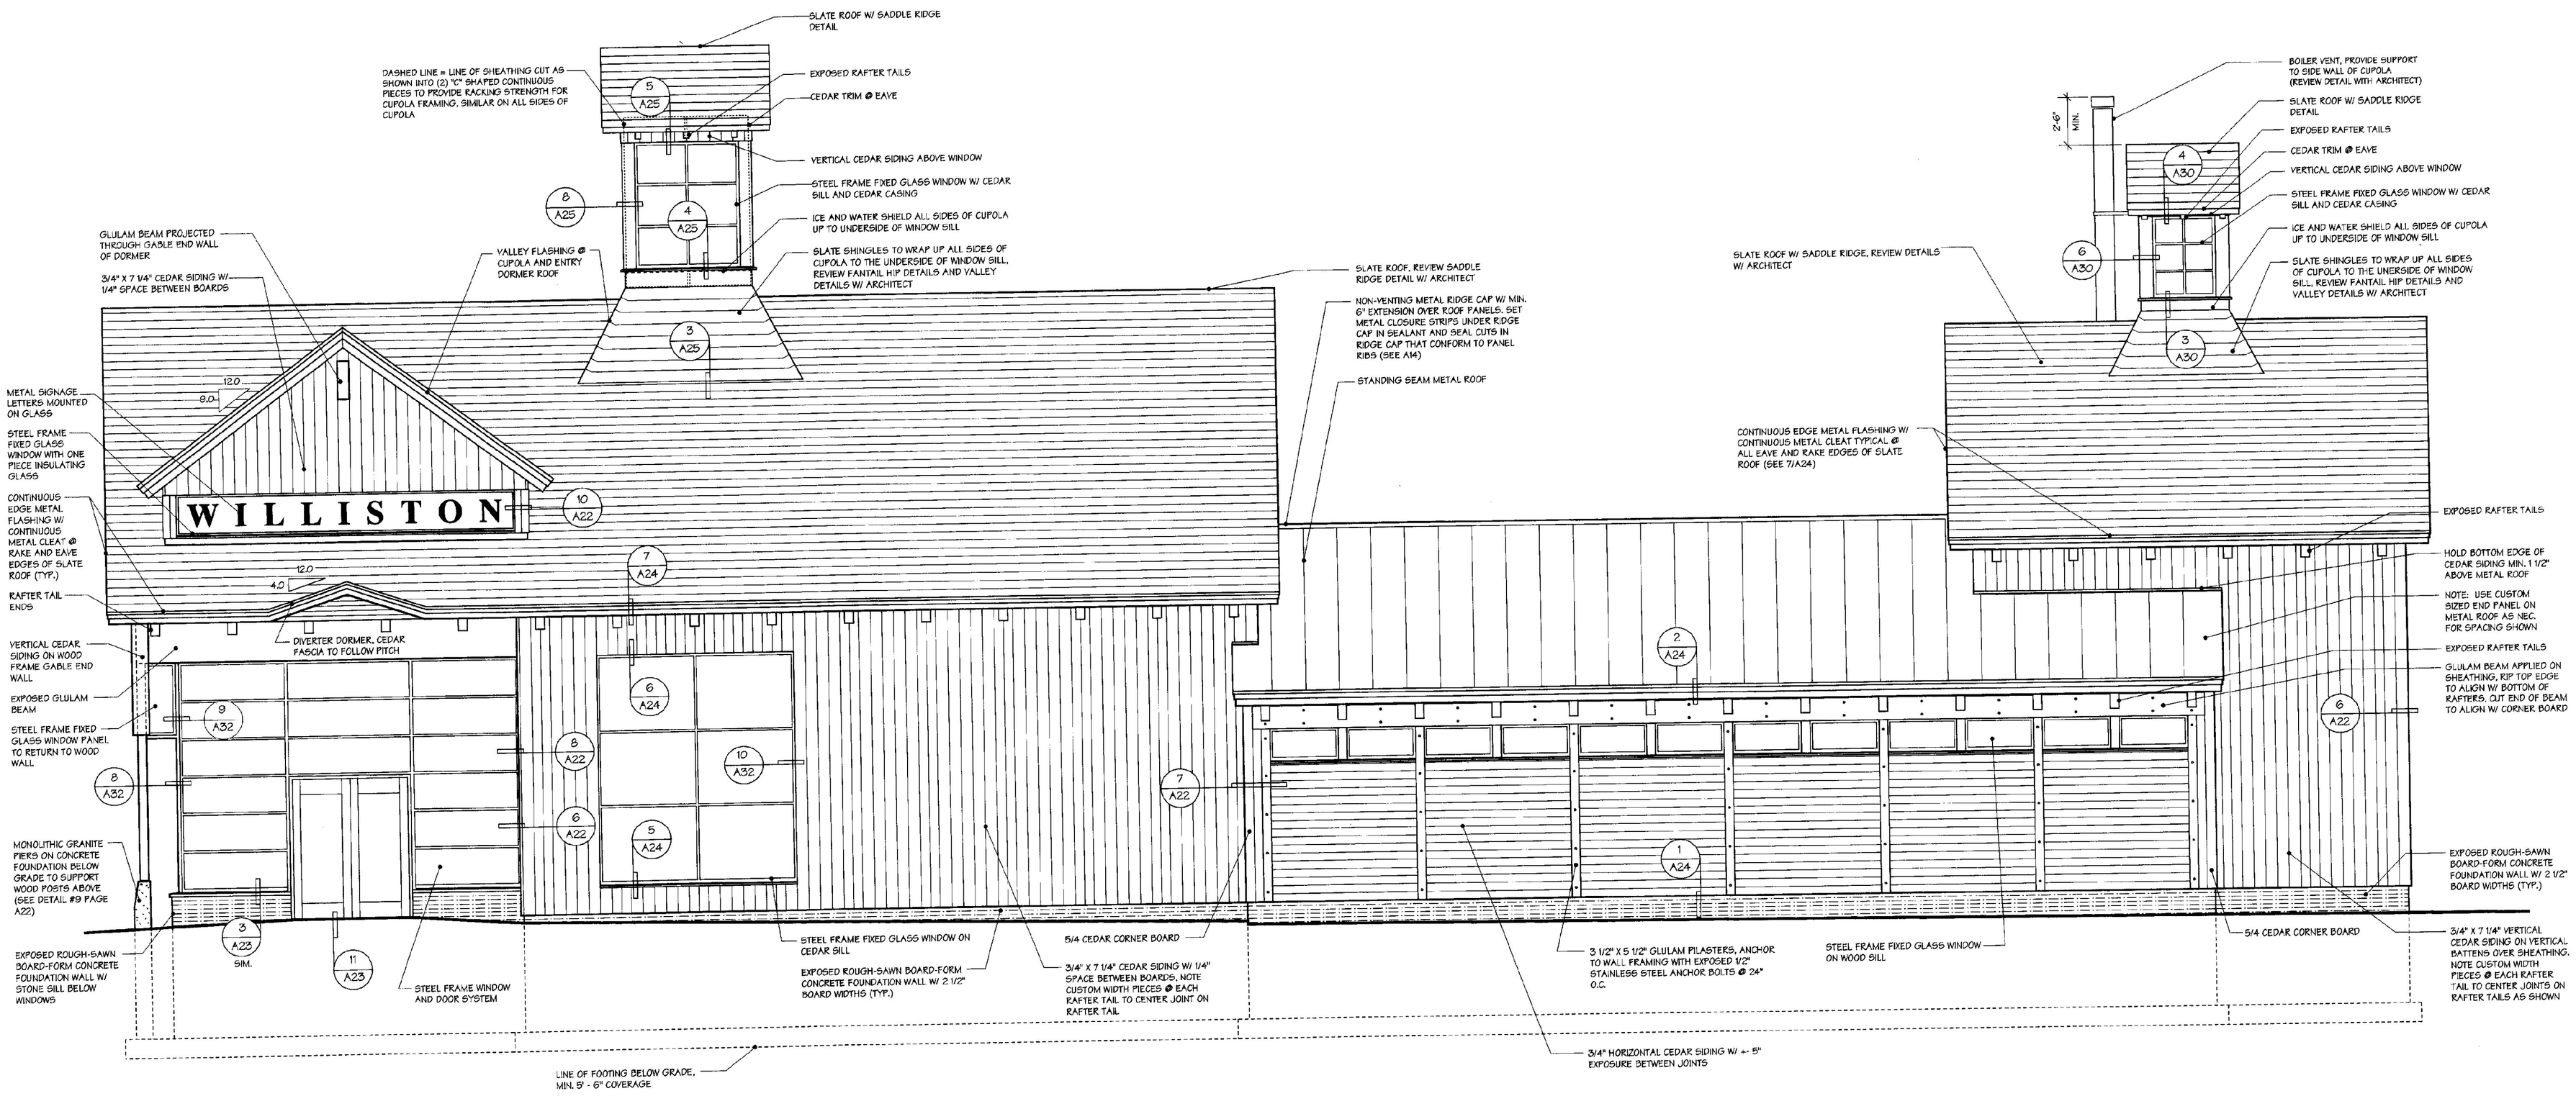


JANUARY 16, 2001

A8sb

# WILLISTON INFORMATION CENTER I89 Southbound

Project #: IM - BLDG (4)

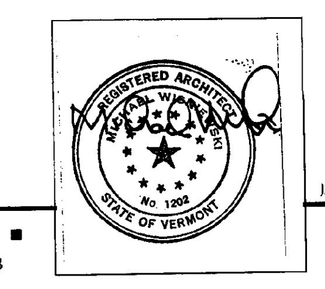DUNCAN • WISNIEWSKI ARCHITECTURE
255 SOUTH CHAMPLAIN STREET, BURLINGTON, VERMONT 05401 802.864.6693