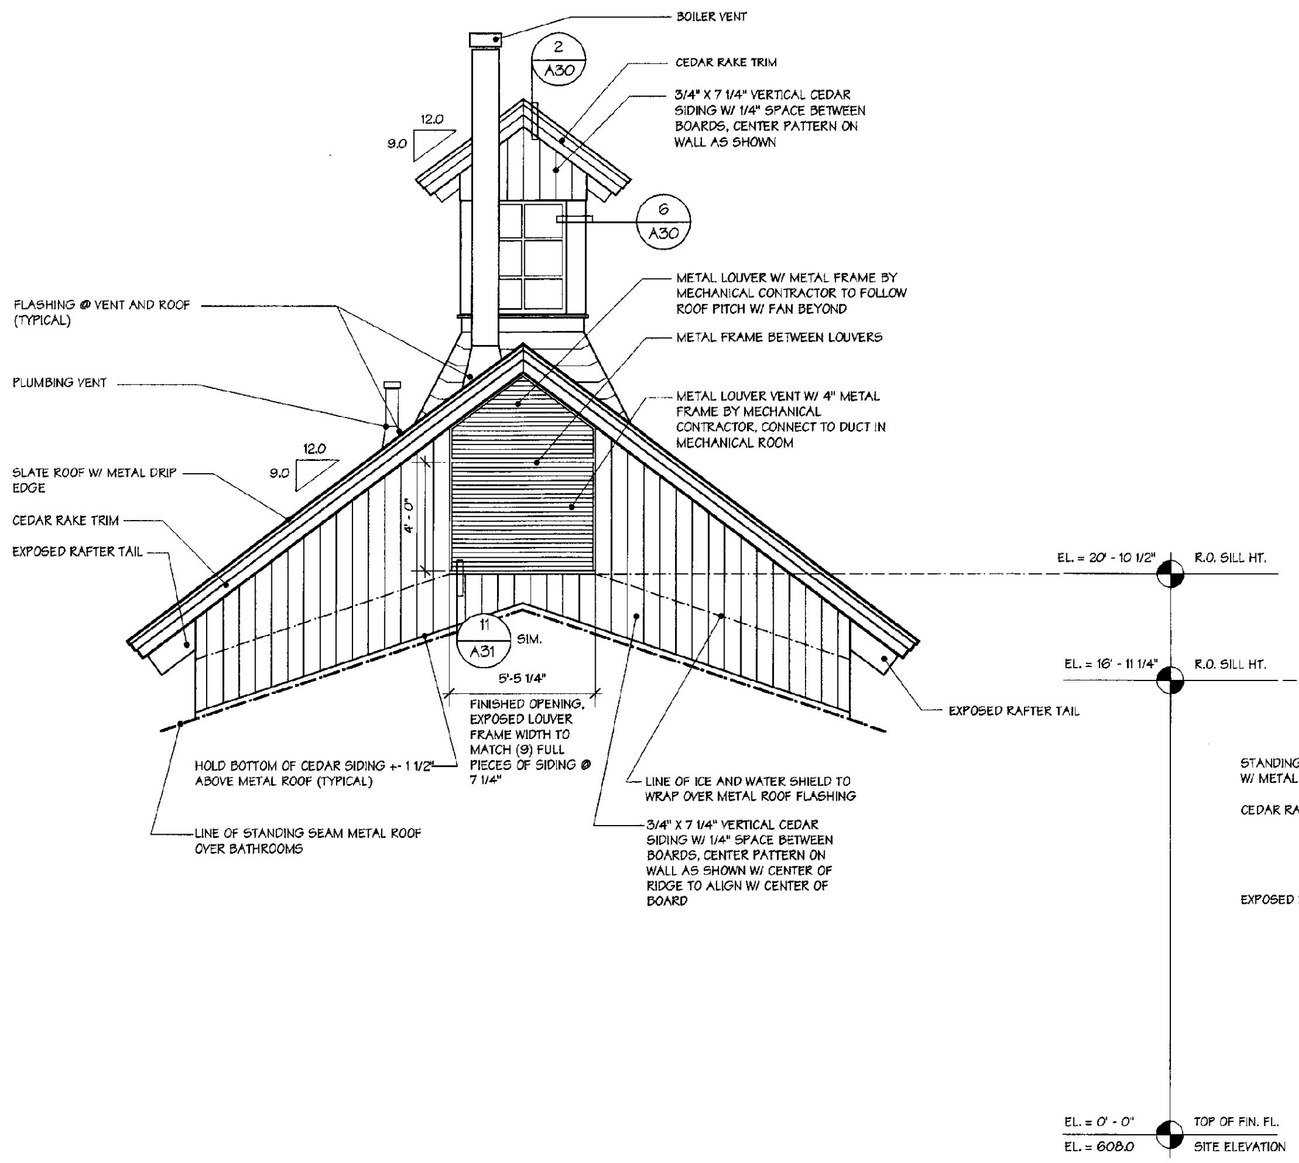

1 OPP. SERVICE ENTRY GABLE ELEV.

1/4" = 1' - 0"

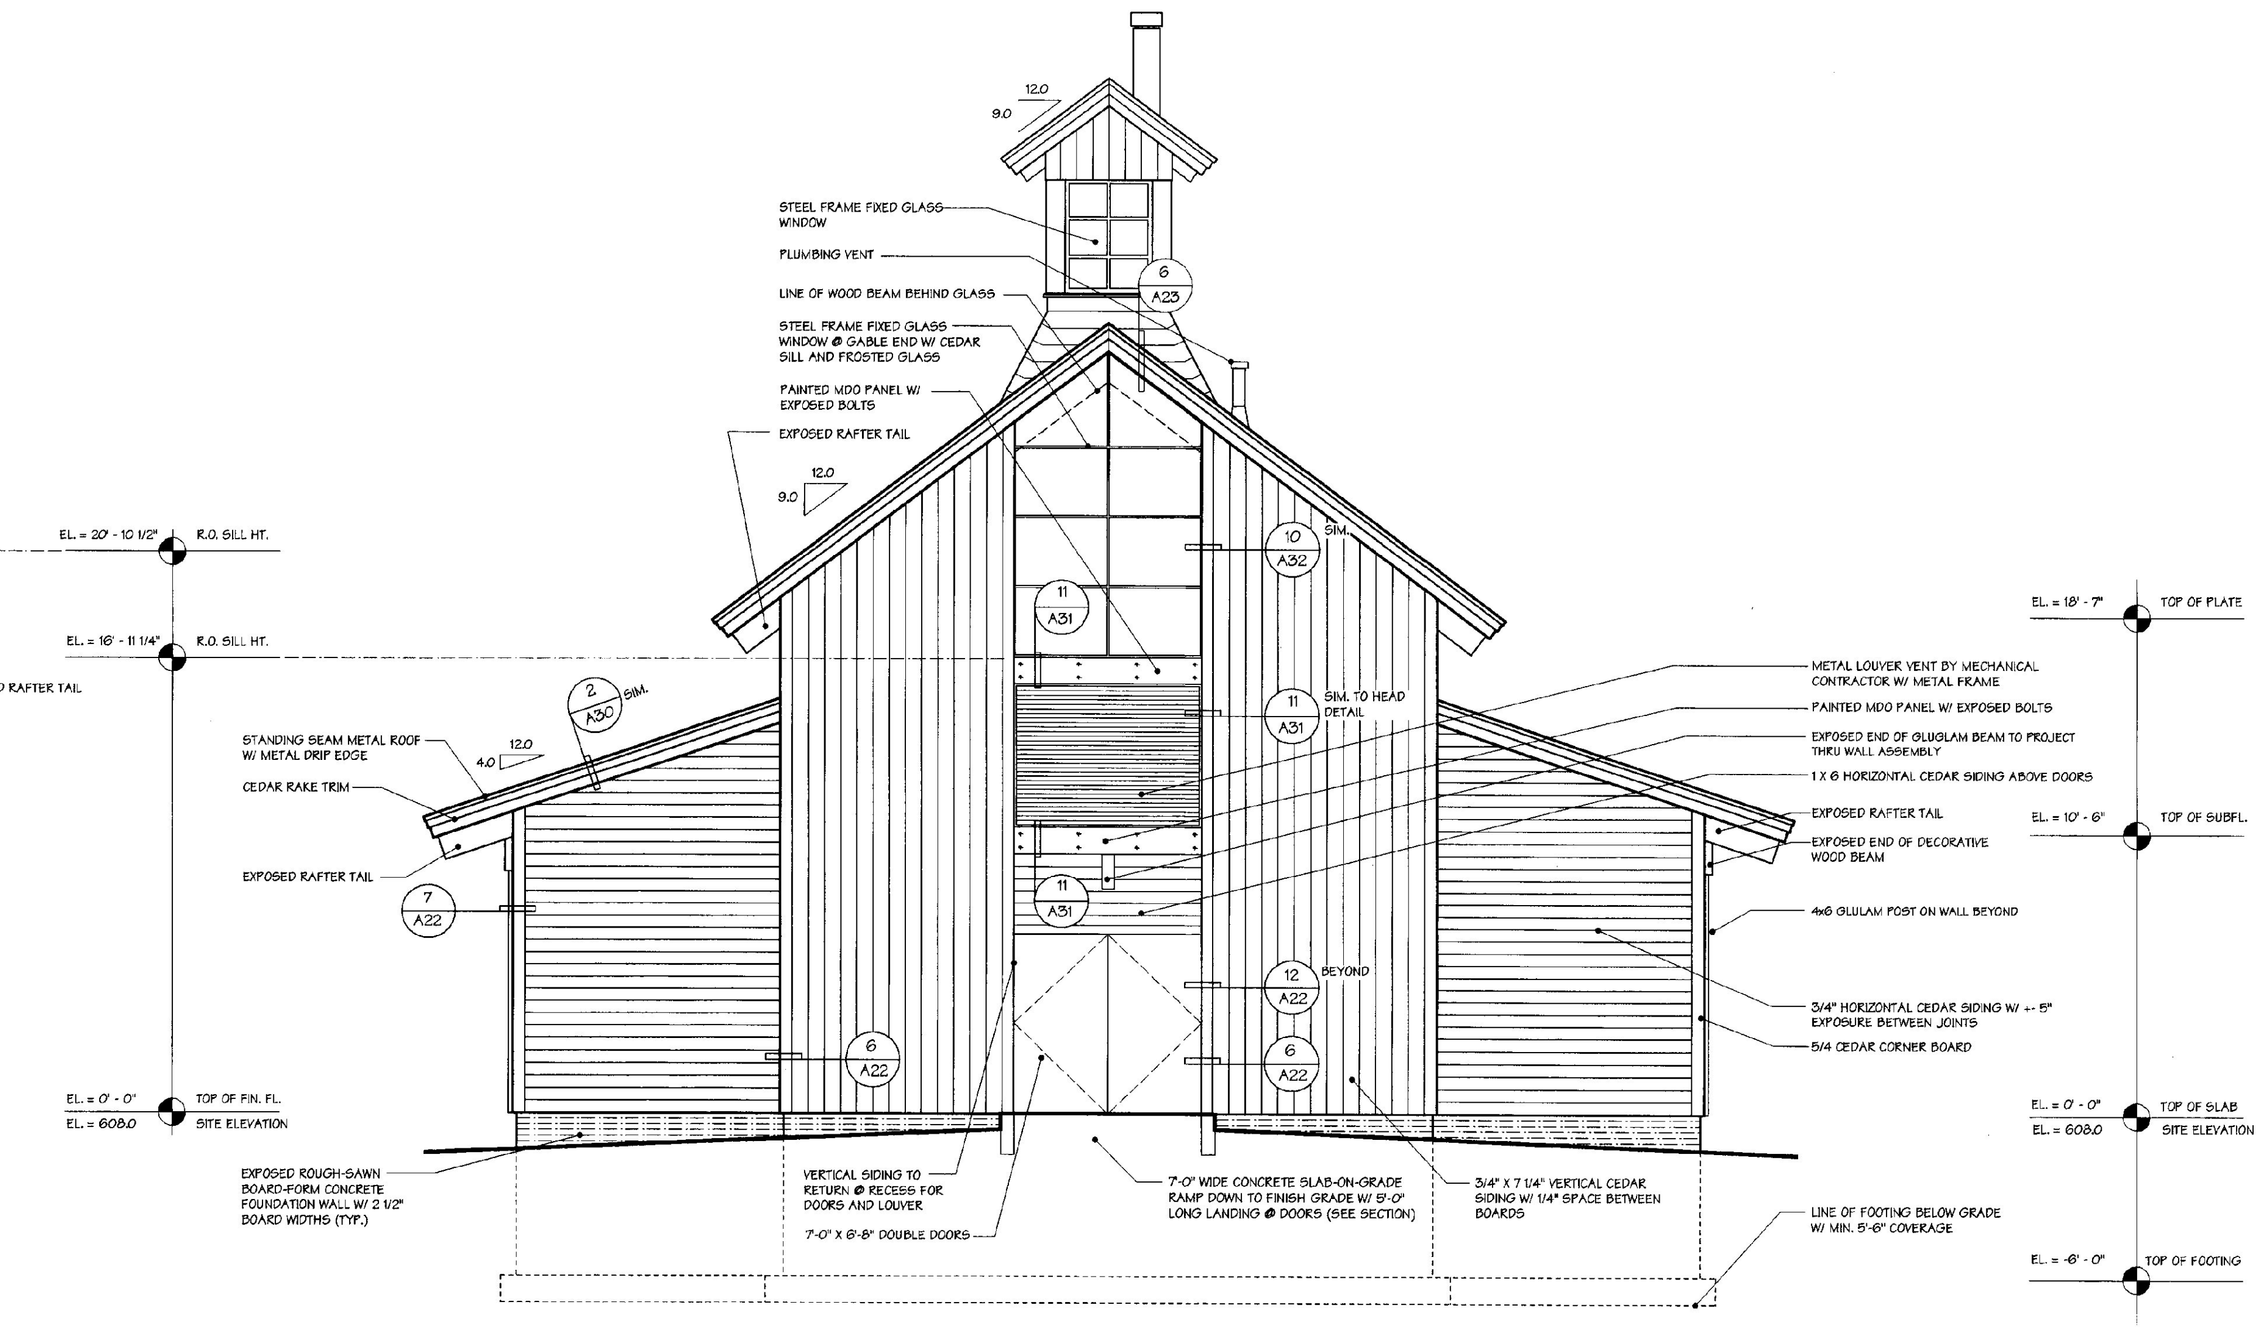

2 SERVICE ENTRY GABLE ELEVATION

1/4" = 1' - 0"

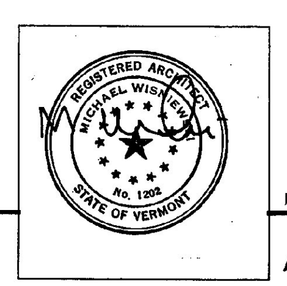

JANUARY 16, 2001

A10sb

WILLISTON INFORMATION CENTER I89 Southbound

Project #: IM - BLDG (4)

DUNCAN • WISNIEWSKI ARCHITECTURE ▪
255 SOUTH CHAMPLAIN STREET, BURLINGTON, VERMONT 05401 802.864.6693