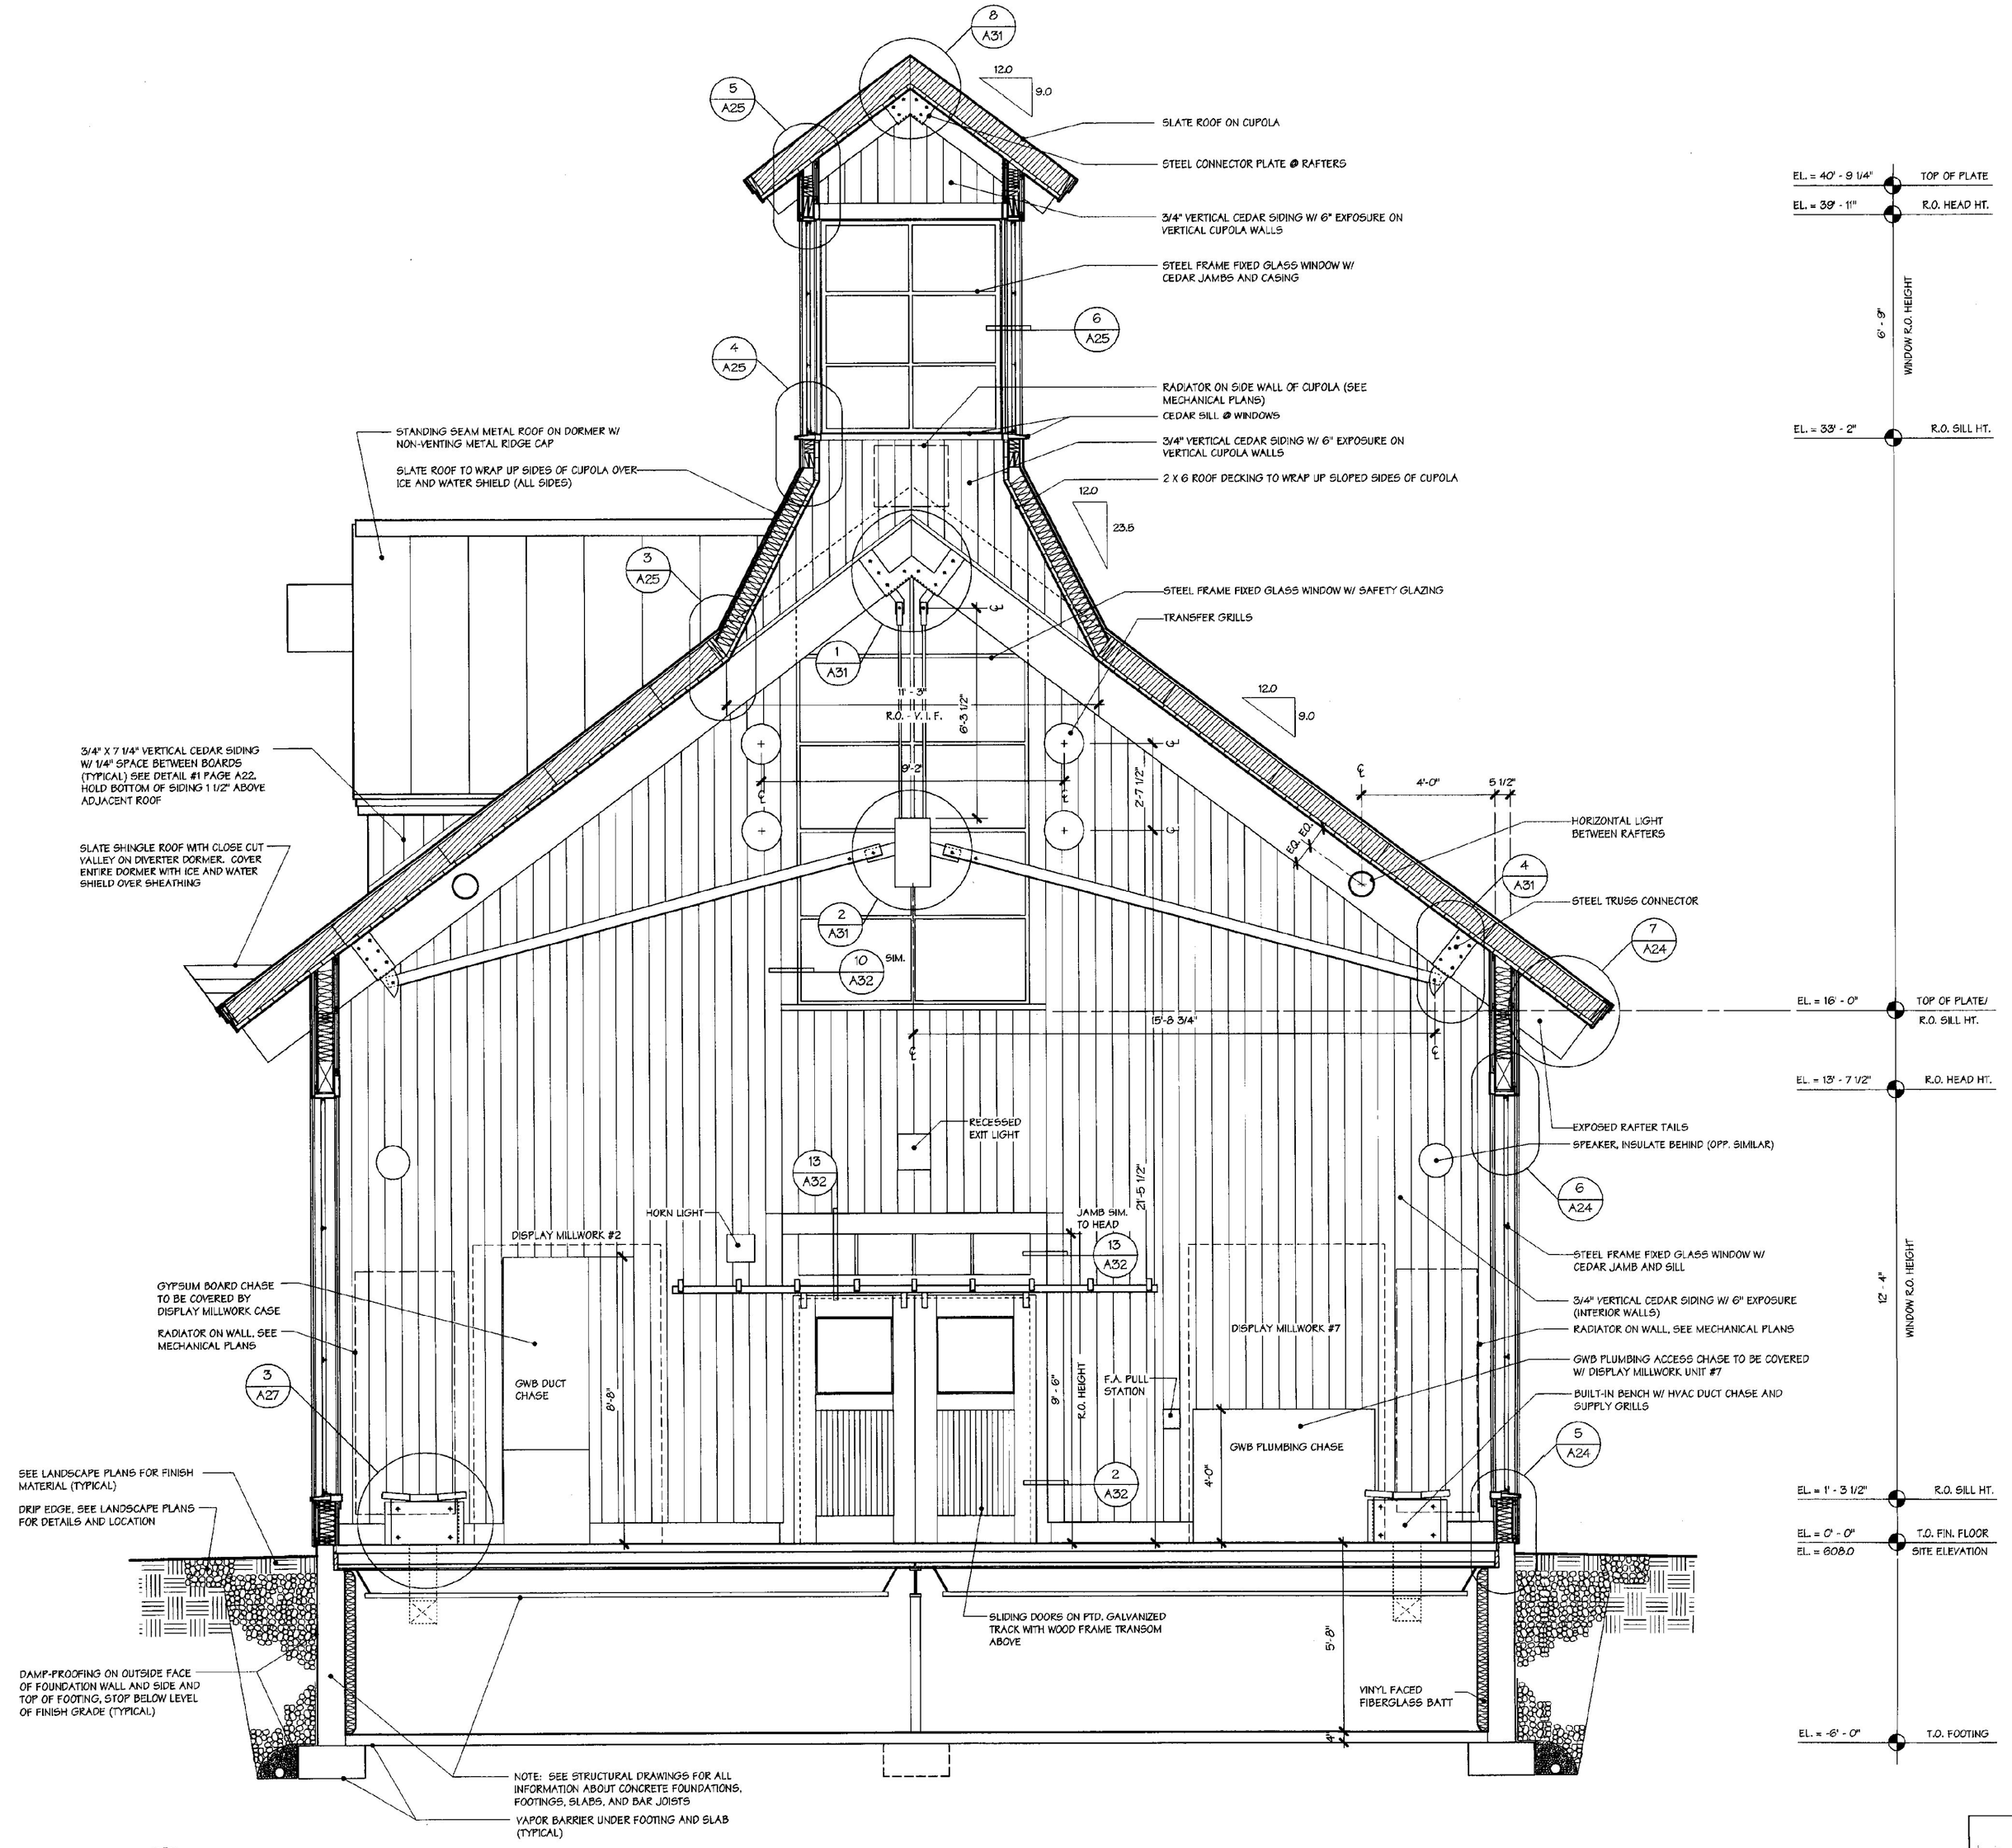

1 SECTION 2

3/8" = 1' - 0"

REGISTERED ARCHITECT MICHAEL WISNIEWSKI No. 1255 STATE OF VERMONT

JANUARY 16, 2001

WILLISTON INFORMATION CENTER I89 Southbound

Project #: IM - BLDG (4)

DUNCAN • WISNIEWSKI ARCHITECTURE ■
255 SOUTH CHAMPLAIN STREET, BURLINGTON, VERMONT 05401 802.864.6693

A12sb