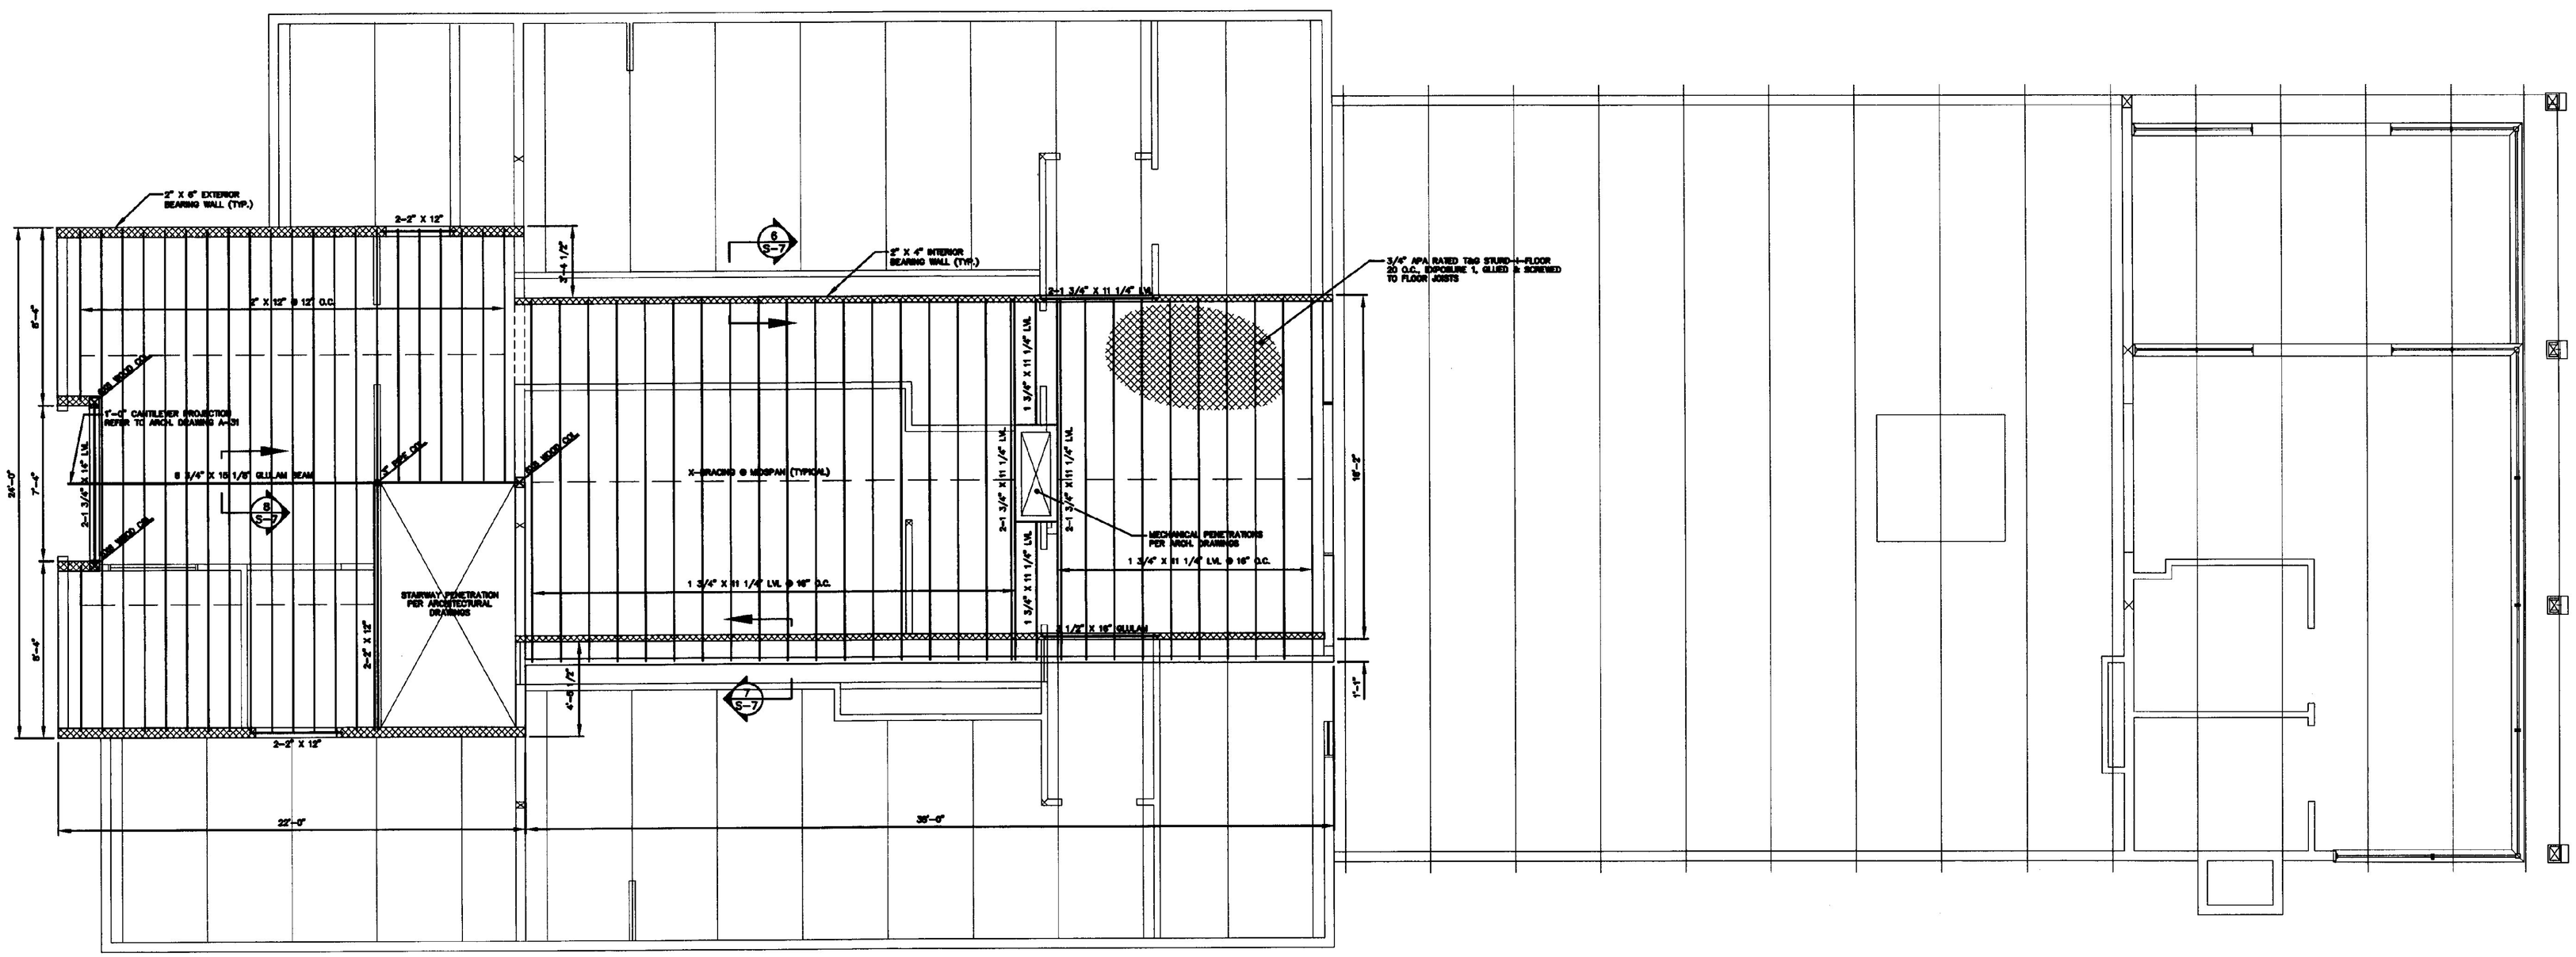

1 S-5 LOFT FRAMING PLAN

SCALE: 1/4" = 1'-0"

Graphic Scale

2 0 2 4 6 8 10 feet

REVISIONS	BY

COPYRIGHT © 2001
CHAMPLAIN CONSULTING ENGINEERS
ALL RIGHTS RESERVED

CHAMPLAIN CONSULTING ENGINEERS
85 PRIM ROAD, P.O. BOX 453
COLCHESTER, VERMONT 05446
(802) 863-8060
(802) 864-1876 FAX

STATE OF VERMONT
GREGORY J. BOMMARITO
NO. 4496
REGISTERED PROFESSIONAL ENGINEER

INTERSTATE 89 SOUTHBOUND
WILLISTON INFORMATION CENTER
LOFT FRAMING PLAN

WILLISTON VERMONT

PROJECT # IM-BRIDG(4)

DRAWN	CCE
CHECKED	GJB
SCALE	1/4" =1'-0"
DATE	01/16/01
JOB NO.	93114
SHEET	S5sb

OF 8 SHEETS