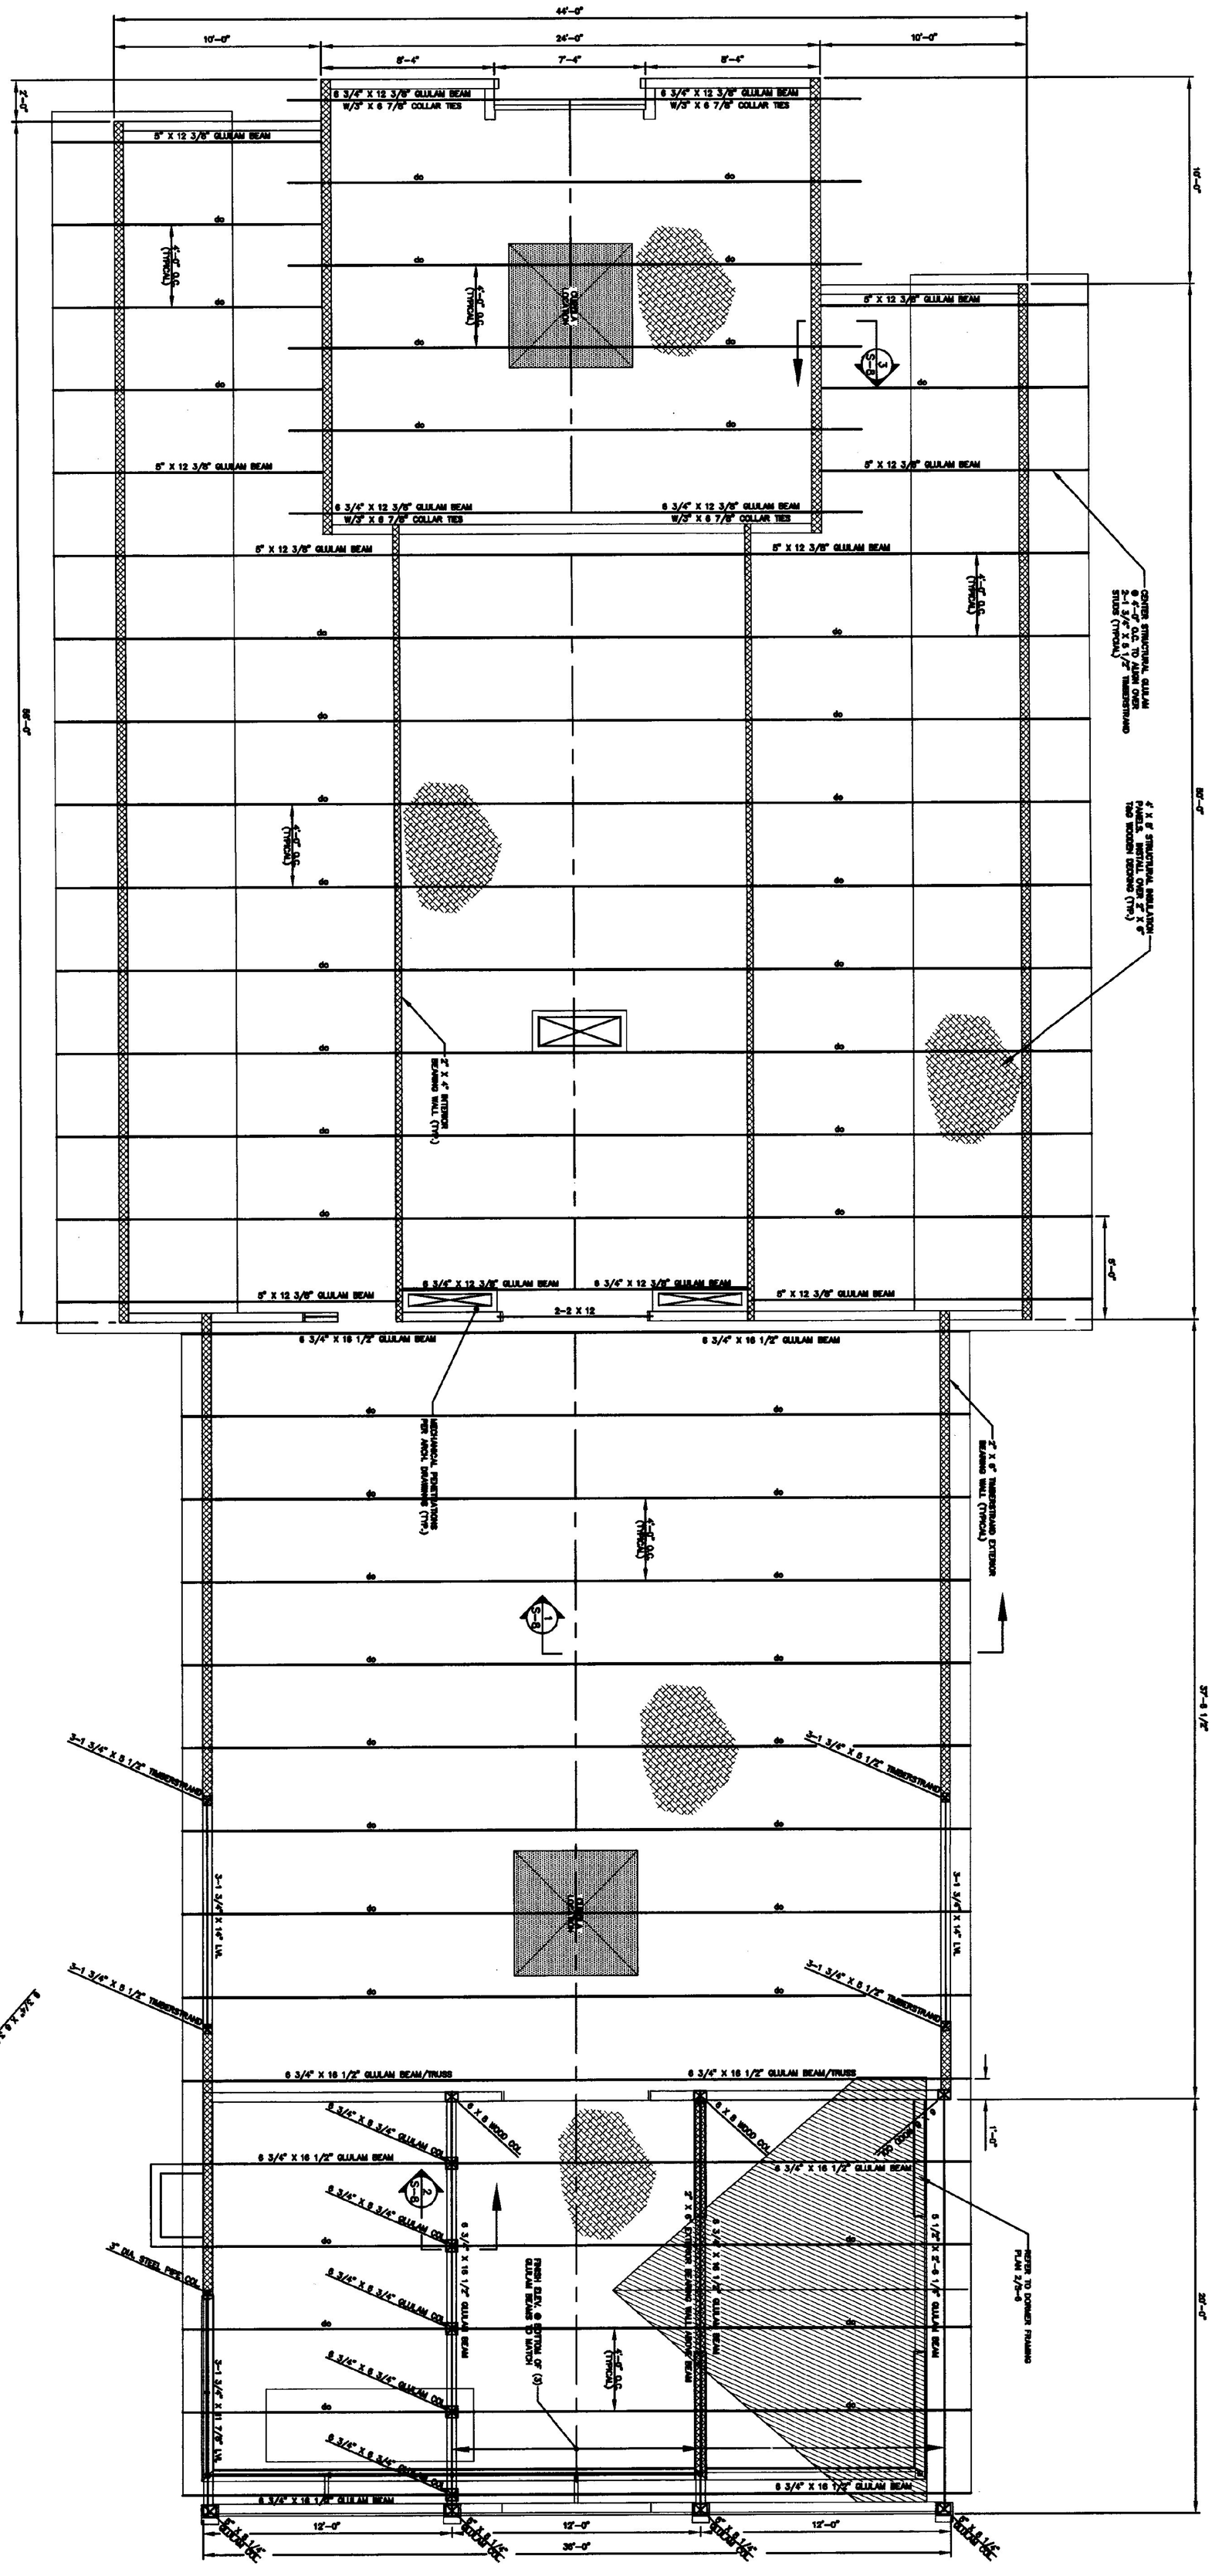

INTERSTATE 89 SOUTHTHBOUND
WILLISTON INFORMATION CENTER

ROOF FRAMING PLAN

WILLISTON — PROJECT # IM-BLDG(4) — VERMONT

STATE OF VERMONT — GREGORY J. BOUCHER — NO. 4496 — REGISTERED PROFESSIONAL ENGINEER

CHAMPLAIN CONSULTING ENGINEERS
85 PRIM ROAD, P.O. BOX 453
COLCHESTER, VERMONT 05446
(802) 863-8060
(802) 864-1878 FAX

COPYRIGHT © 2001
CHAMPLAIN CONSULTING ENGINEERS
ALL RIGHTS RESERVED

REVISIONS	BY

DRAWN CCE
CHECKED GJB
SCALE 1/4" =1'-0"
DATE 01/16/01
JOB NO. 93114
SHEET S6sb
OF 8 SHEETS