INTERSTATE 89 NORTHBOUND
WILLISTON INFORMATION CENTER

WILLISTON, VERMONT

JANUARY 16, 2001

STATE OF VERMONT
DEPARTMENT OF BUILDINGS AND GENERAL SERVICES

PROJECT # IM-BLDG(4)

STANDARD SHEETS

B - 5	EMBANKMENT ON EARTH SLOPE	06-01-94
C - 1	VERTICAL GRANITE CURBING GRANITE SLOPE EDGING	01-03-00
D - 2	CEMENT RUBBLE MASONRY WALLS & RETAINING WALL RIPRAP LIGHT TYPE SLOPE HEADWALL REINFORCED CONCRETE HEADWALL UNDERDRAIN & CARRIER PIPE CONSTRUCTION DETAILS	06-01-94
D - 3	TREATED GUTTERS	06-01-94
D - 4	EXTENSION SERVICE BOX AND CURB STOP CORRUGATED STEEL PIPE END SECTION GRANULAR MATERIAL AT CULVERT LOCATION	06-01-94
D - 20	HIGHWAY CROSSINGS FOR UNDERGROUND UTILITIES	03-10-95
E - 100	CONSTRUCTION APPROACH SIGNS	01-06-97
E - 101	CONSTRUCTION SIGN DETAILS	03-10-97
E - 102	CONSTRUCTION SIGN DETAILS	08-08-95
E - 102A	CONSTRUCTION SIGN DETAILS	08-08-95
E - 103	MAINLINE TRAFFIC CONTROL	09-23-98
E - 105	TRAFFIC CONTROL FOR CONSTRUCTION VEHICLES	04-01-99
E - 106	TRAFFIC CONTROL - MISCELLANEOUS DETAILS	08-08-95
E - 107	DELINEATION, BARRICADES AND DETOURS FOR CONSTRUCTION AREAS	08-08-95
E - 107A	BREAKAWAY BARRICADE DETAILS	08-08-95
E - 108	CONSTRUCTION ZONE LONGITUDINAL DROP OFF	08-18-95
E - 109	TRAFFIC CONTROL DEVICES FOR TEMPORARY TERMINATION OF FREEWAY FACILITIES	08-08-95
E - 110	MAJOR MAINTENANCE OPERATION LANE CLOSURE	08-08-95
E - 111	APPROACH SIGNS, MINOR MAINTENANCE	03-11-97
E - 120	STANDARD SIGN PLACEMENT - EXPRESSWAY & FREEWAY	08-08-95
E - 123	GUIDE SIGN PLACEMENT - MISCELLANEOUS DETAILS	08-08-95
E - 130	TYPE "B" GUIDE SIGN DETAILS	08-08-95
E - 131	SERVICE SIGNS	08-08-95
E - 132	SERVICE SIGN DETAILS	08-18-95
E - 135	INTERSTATE ROUTE MARKER SIGN DETAILS	08-18-95
E - 139	MARKER DETAILS INTERSTATE	04-01-98
E - 142	REGULATORY SIGN DETAILS	09-20-95
E - 143	REGULATORY SIGN DETAILS	09-20-95
E - 144	REGULATORY SIGN DETAILS	03-29-99
E - 146	REGULATORY SIGN DETAILS	09-20-95
E - 150	WARNING SIGN DETAILS	01-15-97
E - 154	WARNING SIGN DETAILS	08-08-95
E - 160	FLANGED CHANNEL STEEL SIGN POST	05-20-99
E - 161	W-SHAPED STEEL SIGN POST	08-18-95
E - 162	TUBULAR ALUMINUM SIGN POST	05-20-99
E - 191	PAVEMENT MARKING DETAILS	02-01-99
E - 198	FREEWAY-EXPRESSWAY DELINEATORS & REFERENCE PLAQUES	04-14-97
F - 2	CHAIN LINK FENCE (TYPE I)	06-01-94
G - 1d	STEEL BEAM GUARDRAIL APPROACH END TERMINAL STEEL BEAM GUARDRAIL TRAILING END TERMINAL ANCHOR FOR STEEL BEAM GUARDRAIL STEEL BEAM MEDIAN BARRIER	06-01-94
G - 18	PRECAST CONCRETE TEMPORARY TRAFFIC BARRIER	06-01-94
G - 19	GENERIC GRADING PLANS FOR GUARDRAIL END TERMINALS	10-21-98

LIST OF DRAWINGS

C0nb	TITLE SHEET	S1nb	FOUNDATION PLAN
C1nb	LAYOUT PLAN	S2nb	FOUNDATION DETAILS
C2nb	SOIL BORINGS	S3nb	FOUNDATION DETAILS
C3nb	UTILITY PLAN	S4nb	FIRST FLOOR FRAMING PLAN
C4nb	GRADING PLAN	S5nb	LOFT FRAMING PLAN
C5nb	ACCESS DRIVE PROFILES	S6nb	ROOF FRAMING PLAN
C6nb	WATER & SEWER PROFILES	S7nb	STRUCTURAL DETAILS
C7nb	DECELERATION LANE PLAN	S8nb	STRUCTURAL DETAILS
C8nb	ACCELERATION LANE PLAN		
C9nb	TEMPORARY RAMP PLAN & PROFILE		
C10nb	EROSION CONTROL DETAILS		
C11nb	SEDIMENT BASIN PLAN & DETAILS		
C12nb	DETAILS		
C13nb	DETAILS		
C14nb	SIGNS & PAVEMENT MARKINGS		
C15nb	SIGN DETAILS		
C16nb	TRAFFIC CONTROL PLAN		
C17nb	SPECIFICATIONS		
C18nb	CROSS-SECTIONS STA. 3+00 TO 6+50		
C19nb	CROSS-SECTIONS STA. 7+00 TO 11+50		
C20nb	CROSS-SECTIONS STA. 12+00 TO 16+50		
C21nb	CROSS-SECTIONS STA. 17+00 TO 20+50		
C22nb	CROSS-SECTIONS STA. 21+00 TO 23+00		

CIVIL ENGINEER

CHAMPLAIN CONSULTING ENGINEERS
COLCHESTER, VERMONT 05446

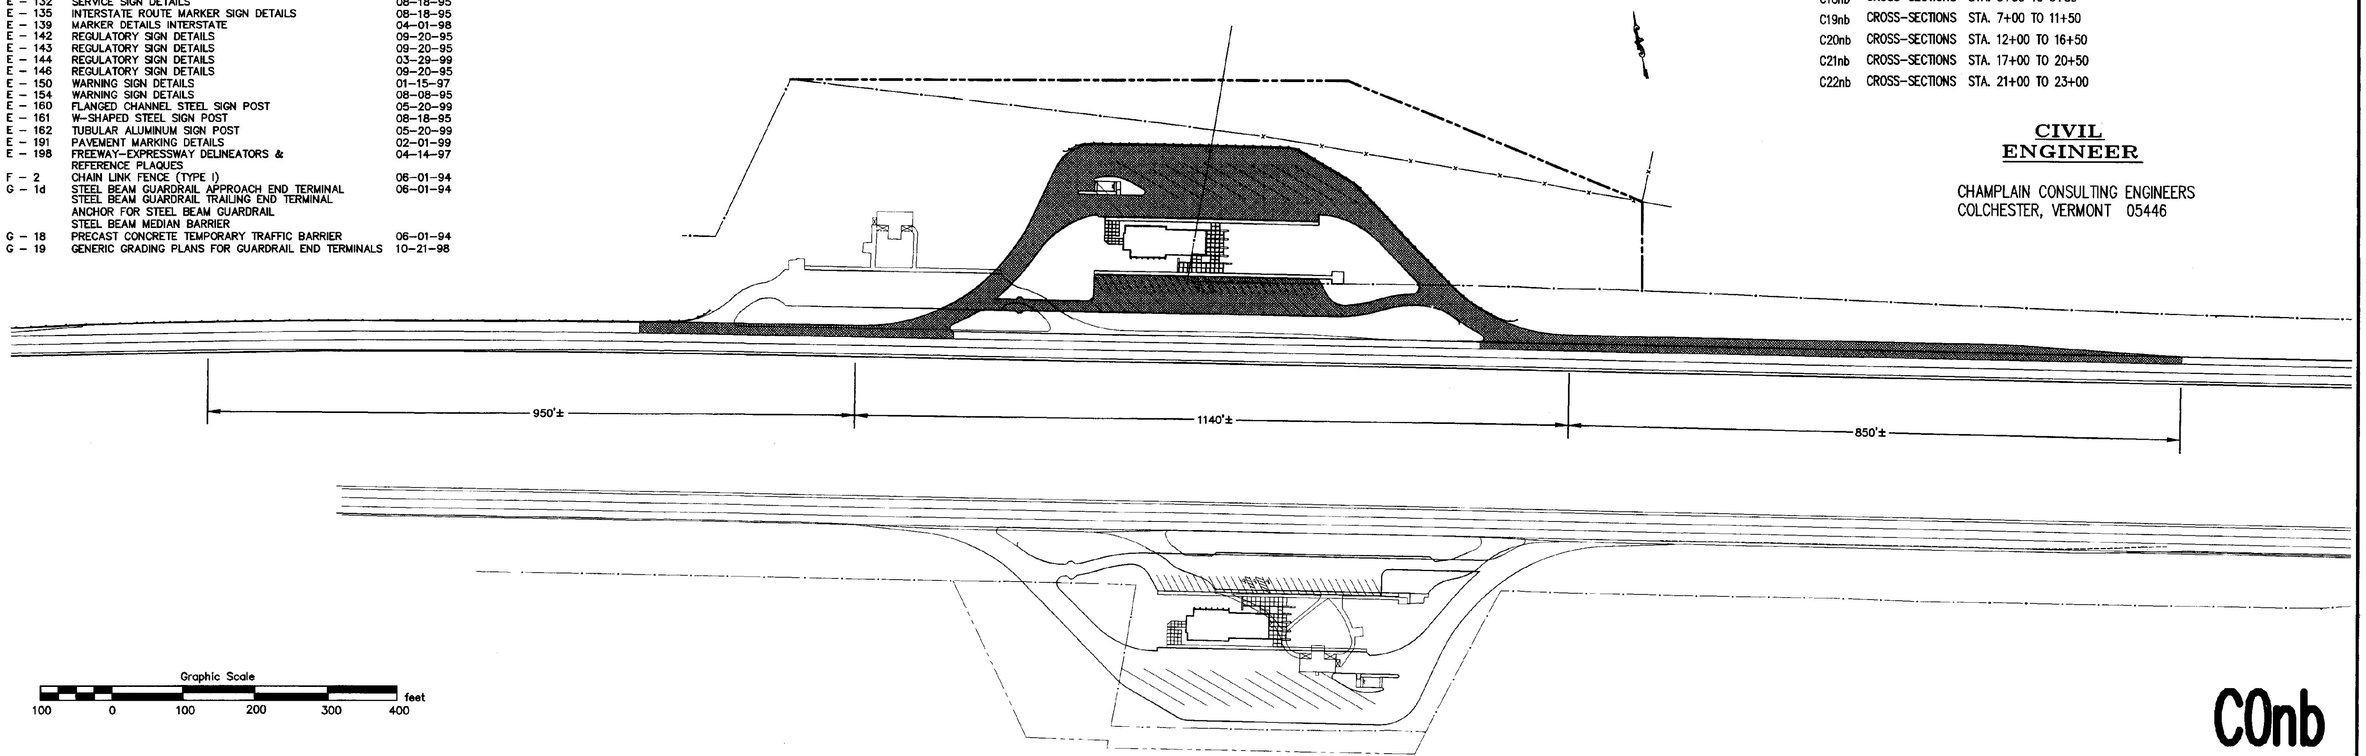

C0nb

C:\T/Arc Tax:C:\SP (N:\01-14-0699\NB-00\TIE.dwg Plotted 2001-01-16 12:20:29