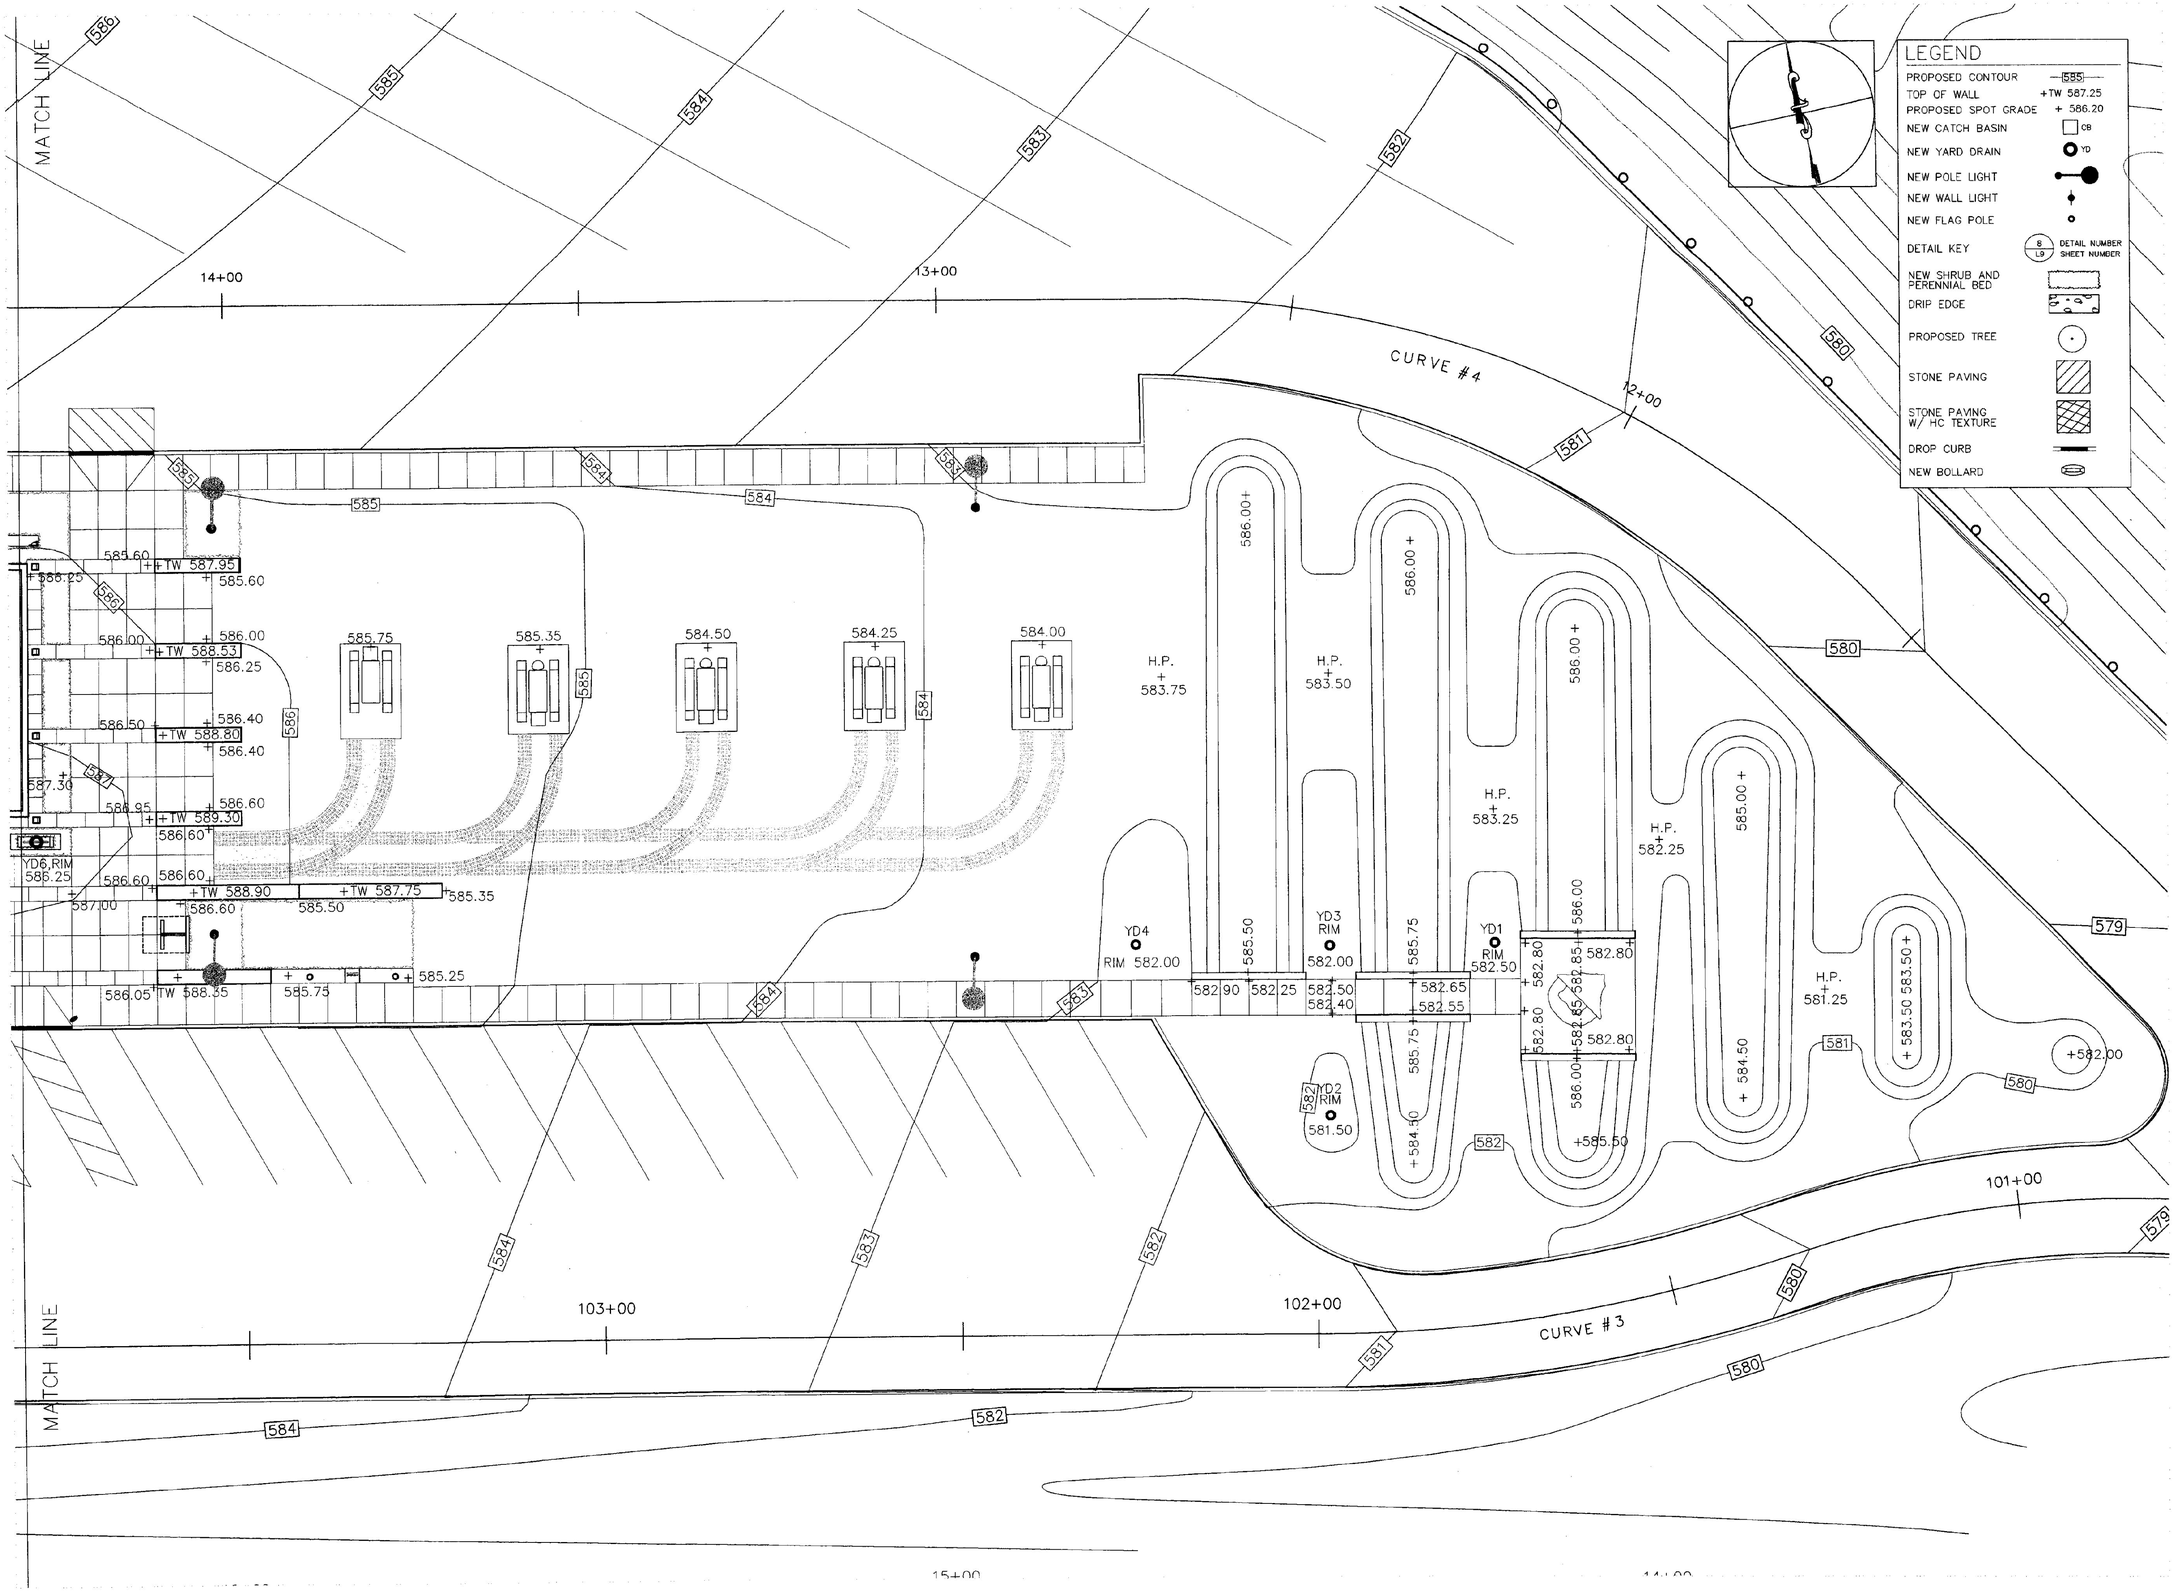

REVISIONS	BY
1.16.2001	AGS

COPYRIGHT ©2000
OFFICE OF H. KEITH WAGNER
ALL RIGHTS RESERVED

CHAMPLAIN CONSULTING ENGINEERS
128 PRIM ROAD, P.O. BOX 453
COLCHESTER, VERMONT 05446
(802) 863-8060
(802) 864-1878 FAX

OHKW
OFFICE OF H. KEITH WAGNER
LANDSCAPE ARCHITECTS
7 Mills Avenue Burlington, VT 05401 T 802.864.0202 F 802.864.0207
108 Cellars Avenue Cambridge, VT 05444 T 802.644.2020 F 877.364.5371
www.ohkw.com

INTERSTATE 89 NORTHBOUND WILLISTON INFORMATION CENTERS
IM-BLDG(4)
LANDSCAPE PLAN: BUILDING GRADING PLAN

WILLISTON VERMONT

DRAWN	AGS
CHECKED	HKW
SCALE	1"=10'
DATE	9-18-2000
JOB NO.	99933
SHEET	L2nb