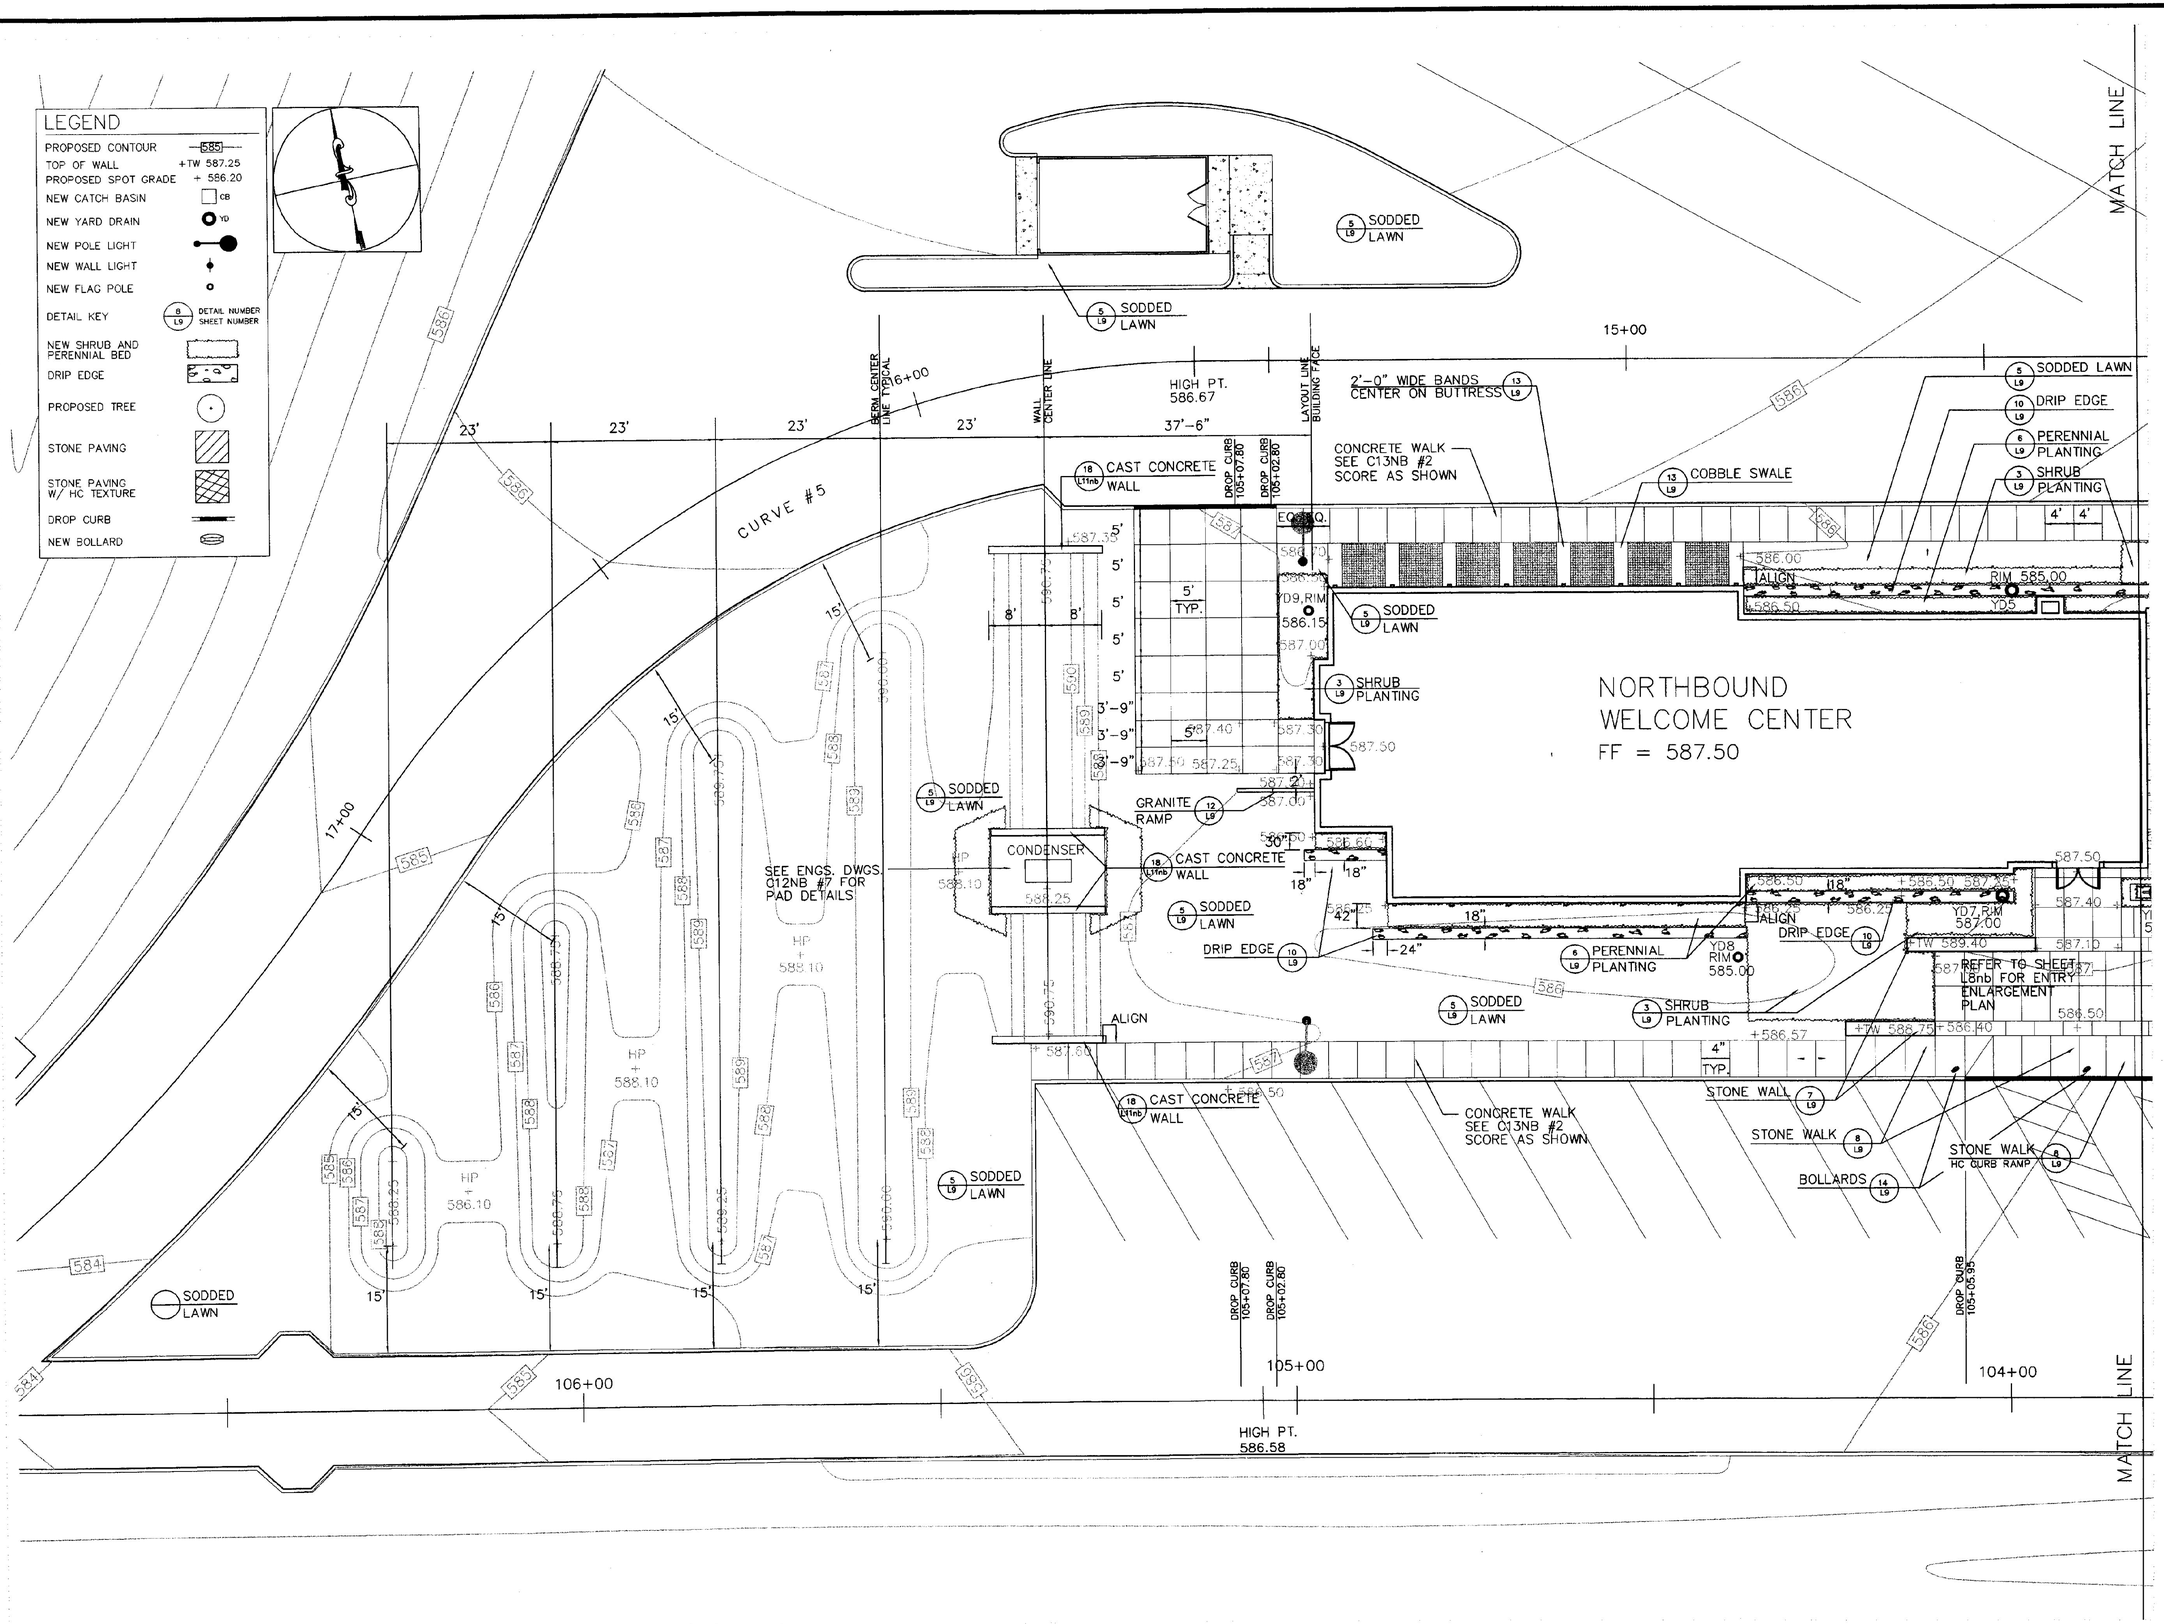

REVISIONS	BY
1.16.2001	AGS

COPYRIGHT ©2000
OFFICE OF H. KEITH WAGNER
ALL RIGHTS RESERVED

CHAMPLAIN CONSULTING ENGINEERS
128 PRIM ROAD, P.O. BOX 453
COLCHESTER, VERMONT 05446
(802) 863-8060
(802) 864-1878 FAX

OHKW
OFFICE OF H. KEITH WAGNER
LANDSCAPE ARCHITECTS
Tip Walker, Partner Burlington, VT 05401 T 802.863.0800 F 802.864.0267
Tim Chase, Associate Burlington, VT 05401 T 802.863.0800 F 802.864.0267
e. ohkw@ohkw.com

INTERSTATE 89 NORTHBOUND WILLISTON INFORMATION CENTERS IM-BLDG(4)

LANDSCAPE PLAN: BUILDING SITE LAYOUT PLAN

WILLISTON VERMONT

DRAWN	AGS
CHECKED	HKW
SCALE	1"=10'
DATE	9-18-2000
JOB NO.	99933
SHEET	L3nb

3 of 11 SHEETS