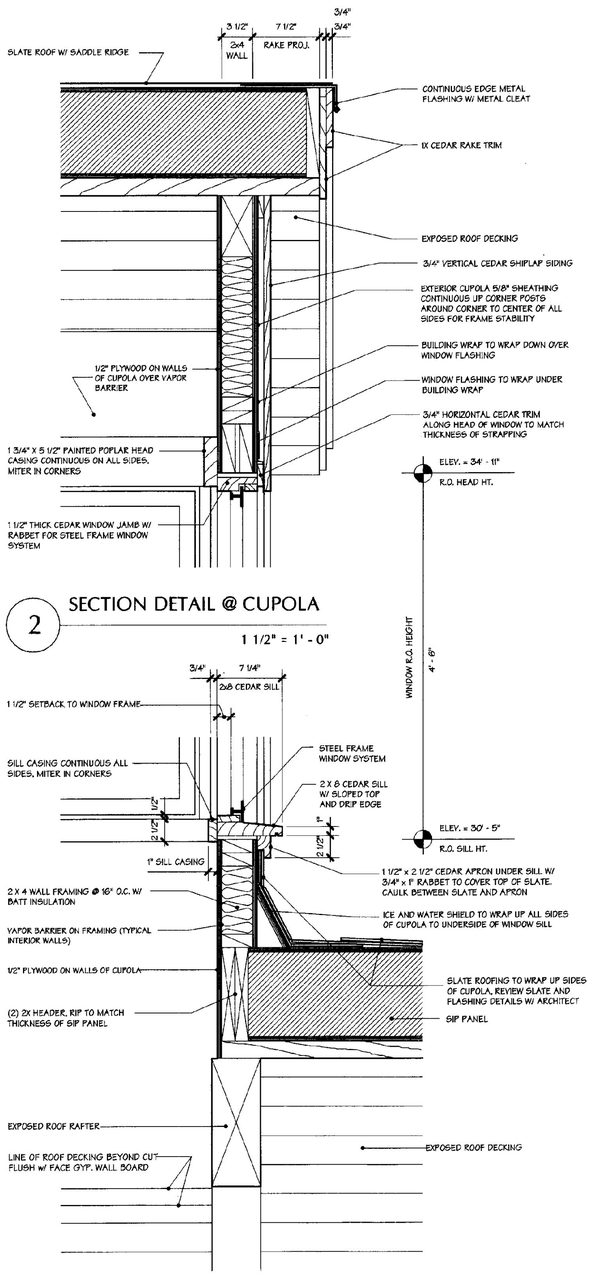

2 SECTION DETAIL @ CUPOLA

1 1/2" = 1' - 0"

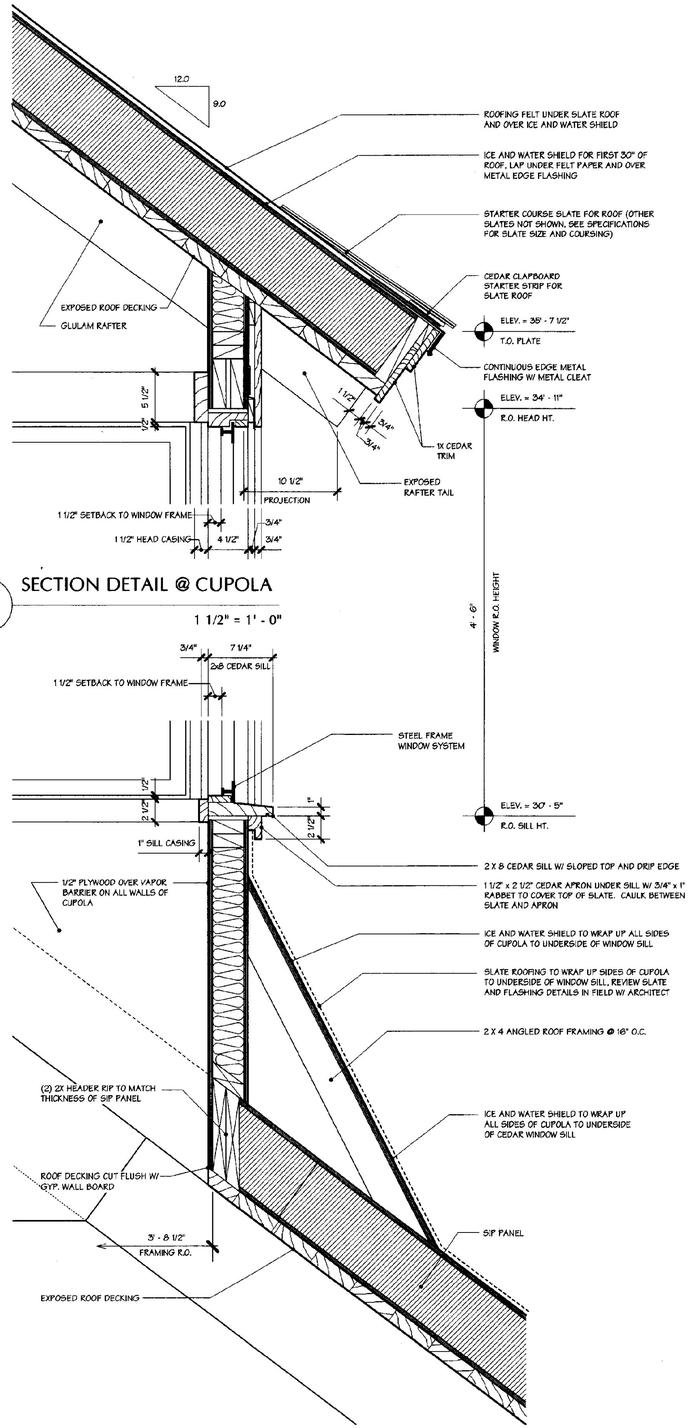

4 SECTION DETAIL @ CUPOLA

1 1/2" = 1' - 0"

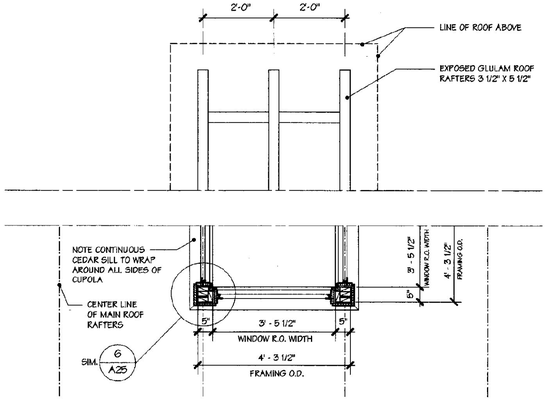

6 PLAN @ CUPOLA

1/2" = 1' - 0"

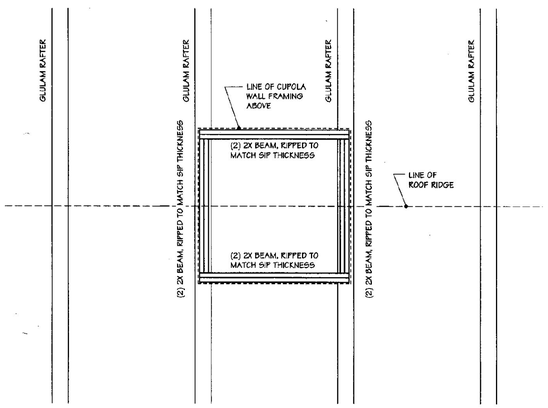

5 ROOF FRAMING PLAN @ CUPOLA

1/2" = 1' - 0"

1 SECTION DETAIL @ CUPOLA

1 1/2" = 1' - 0"

3 SECTION DETAIL @ CUPOLA

1 1/2" = 1' - 0"

WILLISTON INFORMATION CENTER I89 Northbound

Project #: IM - BLDG (4)

DUNCAN • WISNIEWSKI ARCHITECTURE
255 SOUTH CHAMPLAIN STREET, BURLINGTON, VERMONT 05401 802.864.6693

REGISTERED ARCHITECT MICHAEL WISNIEWSKI No. 1208 STATE OF VERMONT

JANUARY 16, 2001

A30nb