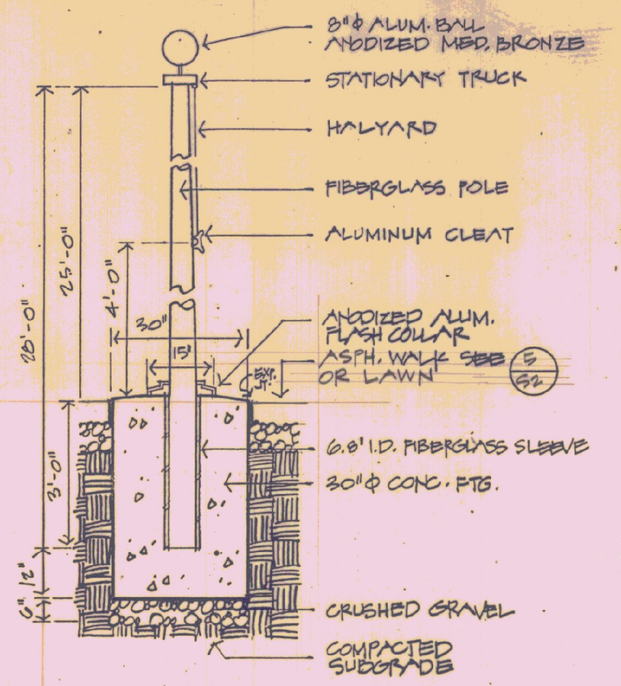


## FLAGPOLE

(1/S2) 1/2" = 1'-0"

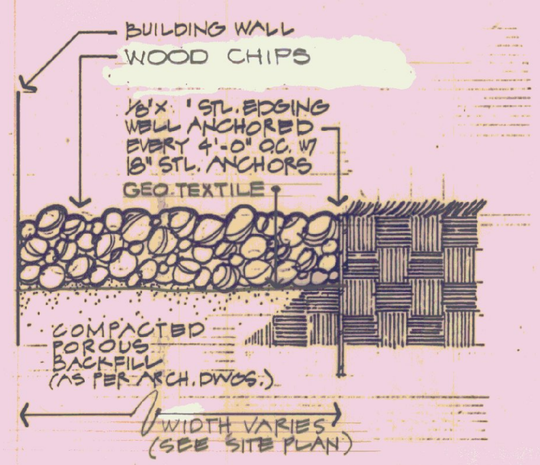


SUBSIDIARY TO 658.15

## DRIP EDGE

(2/S2) 1" = 1'-0"

BENCHES SHALL BE 6' COLONIAL LADDERBACK BENCH AS MANUF. BY: BENCH MANUFACTURING CO. OF CONCORD, MA (1-800-866-3080) OR EQUAL; DEEP GREEN POWDER COAT FINISH W/ CLEAR PURPLEHEART #600; NATURAL FINISH; ANCHOR TO WALK WITH 4" EXP. BOLTS W/ TAMPER-PROOF HEADS.

## BENCH

(3/S2)

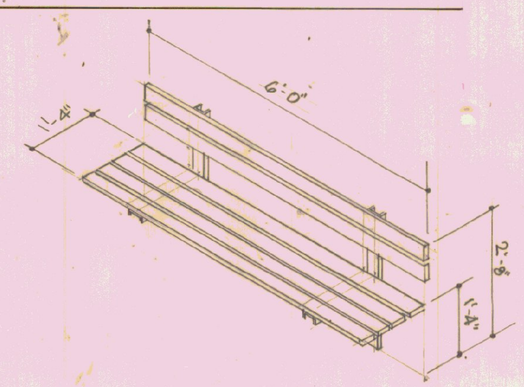


NOTE:
- ALL ASPHALT TO BE REMOVED SHALL BE SAWCUT & REPLACED TO MATCH PRIOR CONDITION OR AS SPEC'D.
- EXISTING CURB CAN BE RE-USED IF SOUND & FREE OF DEFECTS

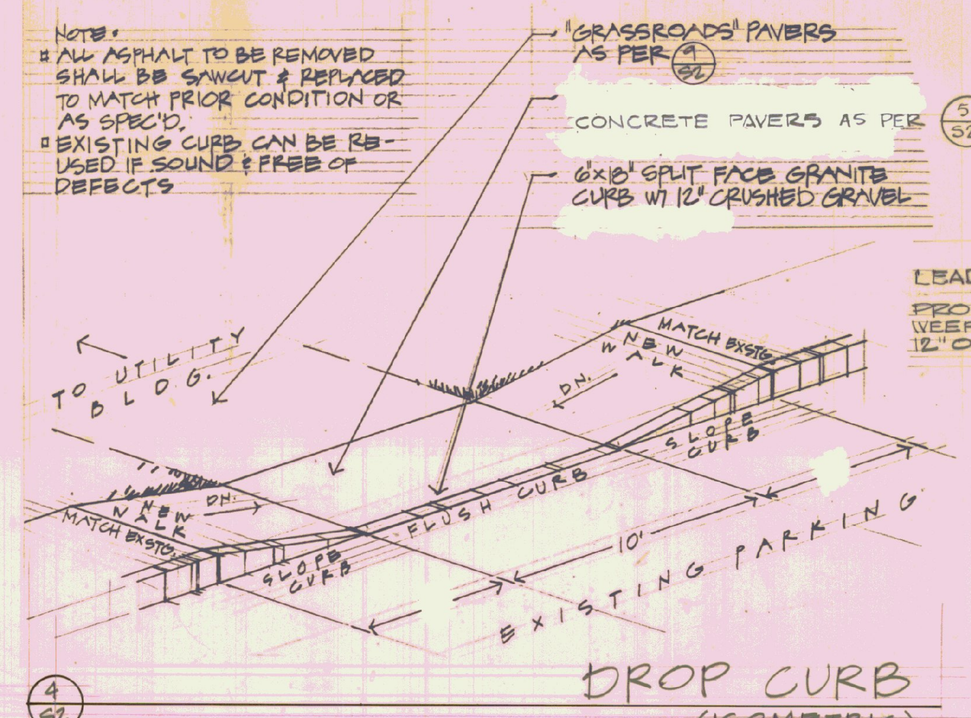


## DROP CURB

(4/S2) (ISOMETRIC)

EXISTING DROP CURB SAME

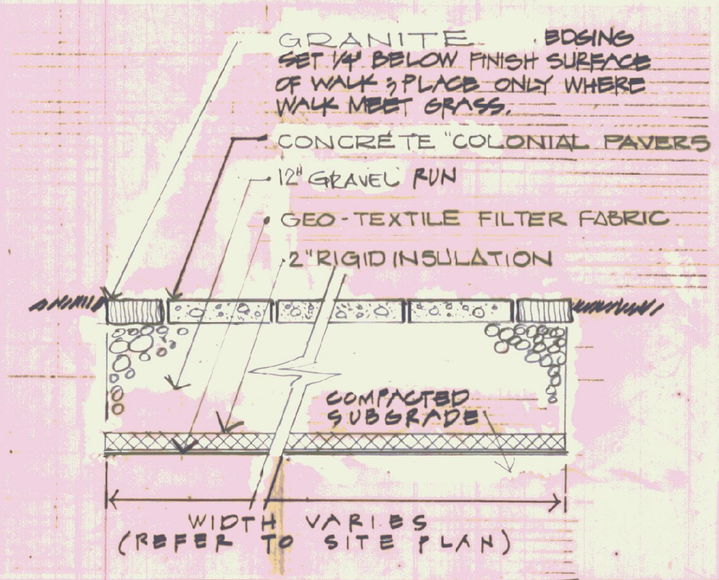


## CONCRETE PAVERS

(5/S2) 1" = 1'-0"

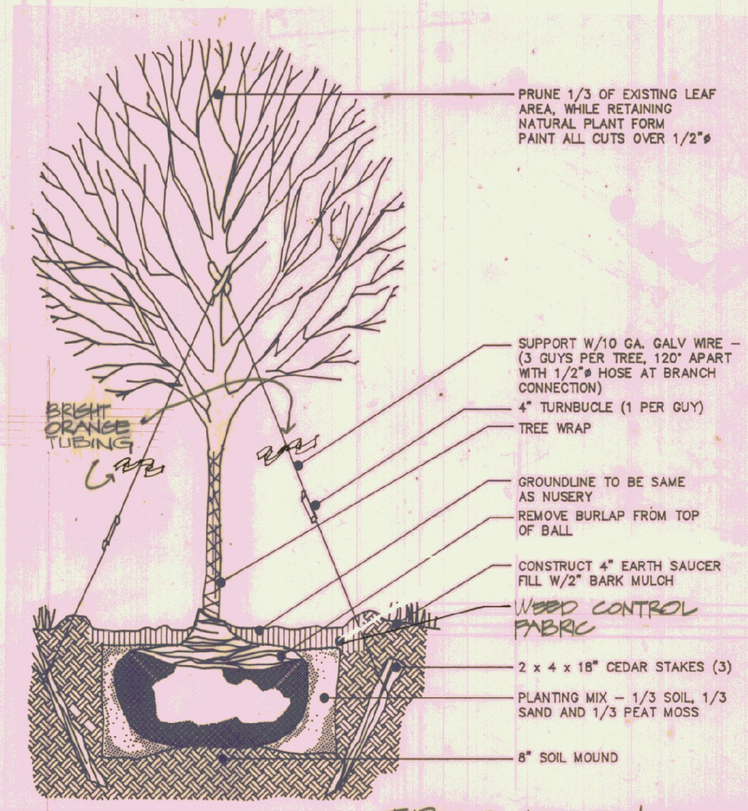


## TREE PLANTING

(6/S2) NTS

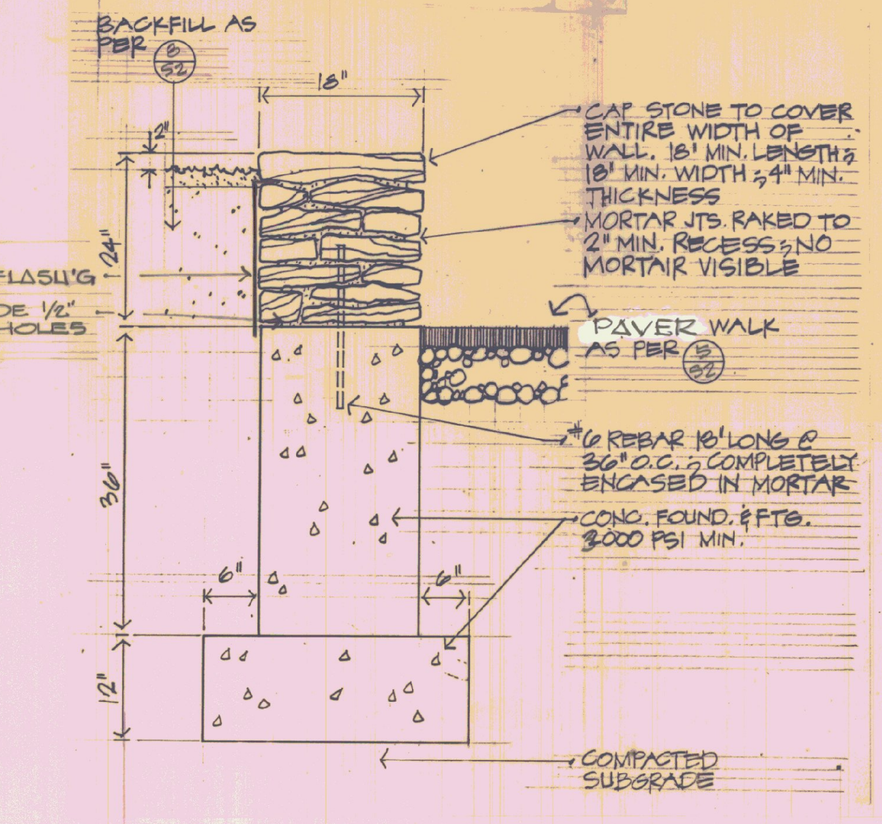


## PLANTER

(7/S2) NTS

SUBSIDIARY TO 656 ITEMS

## PLANTING BED

(8/S2) NTS

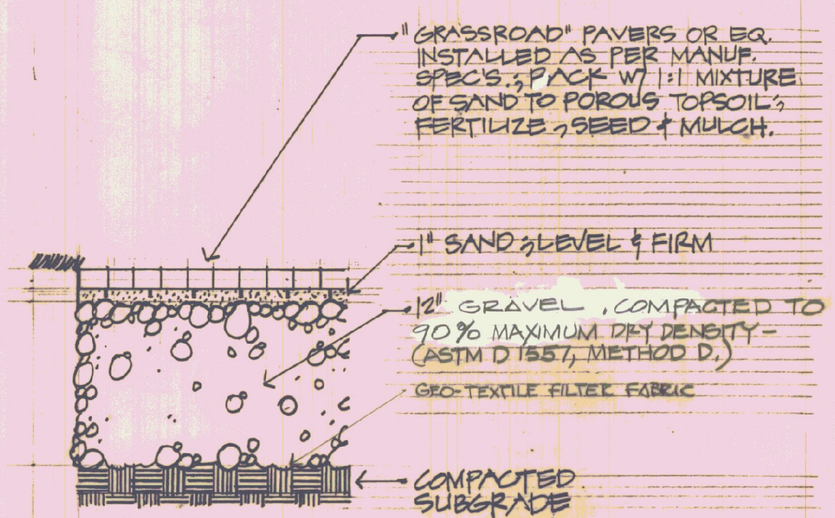


## "GRASSROAD"

(9/S2) 1 1/2" = 1'-0"


ARCHITECT: THOMAS B. LEYTHAM
50 STATE STREET MONTPELIER, VERMONT 05602 802 229 0430

MECHANICAL/ELECTRICAL: AVENGCO
83 S. MAIN STREET WATERBURY, VERMONT 05676 802 244 8802

LANDSCAPE: THE CAVENDISH PARTNERSHIP
BOX 466 CAVENDISH, VERMONT 05142 802 226 7220

STRUCTURAL: CHENETTE ENGINEERING
50 STATE STREET MONTPELIER, VERMONT 05602 802 229 1442

GRAPHIC SYSTEMS: HUSTON & CO.
BOX 1034 BURLINGTON, VERMONT 05401 802 864 5928


STATE OF VERMONT
DEPARTMENT OF STATE BUILDINGS
AGENCY OF ADMINISTRATION
MONTPELIER, VERMONT

# BRADFORD I-91 NORTHBOUND REST AREA REHABILITATION

drawing number: **S2**

date: SEPT. 7, 1993