CONCEPT & DESIGN ③ HENRY H. HUSTON, HUSTON & COMPANY AUG. 28, 1993 ALL RIGHTS RESERVED

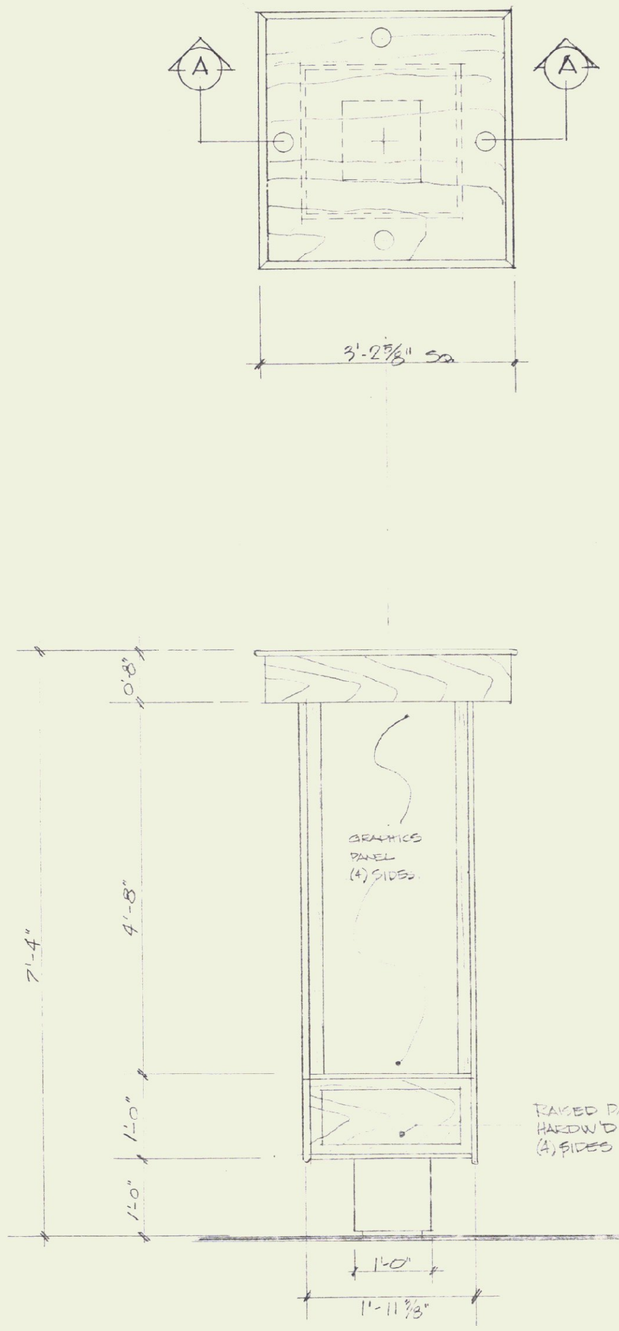

PLAN & ELEVATION - INDOOR KIOSK (2 / D4)
1/2" = 1'-0"

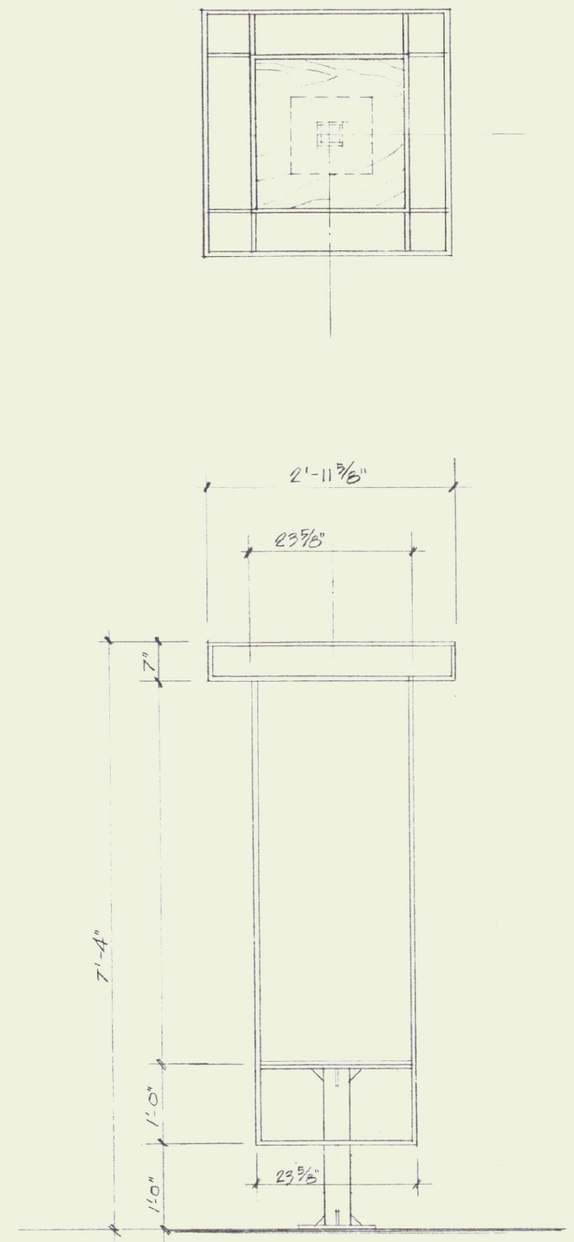

TUBULAR FRAME - INDOOR KIOSK (3 / D4)
1/2" = 1'-0"

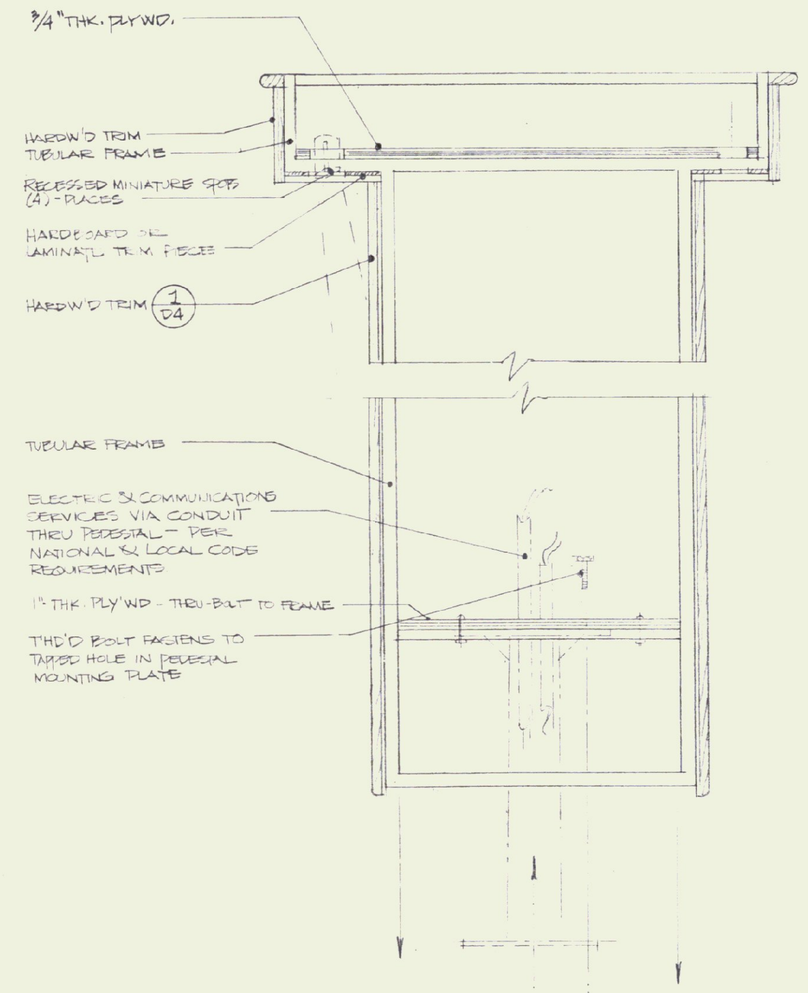

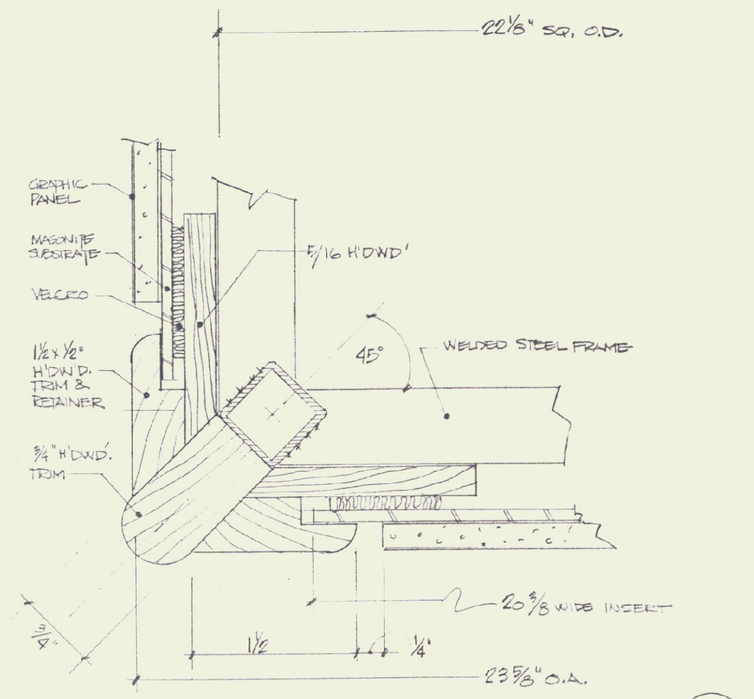

TYPICAL SECTION THRU CORNER (1 / D4)
FULL SIZE

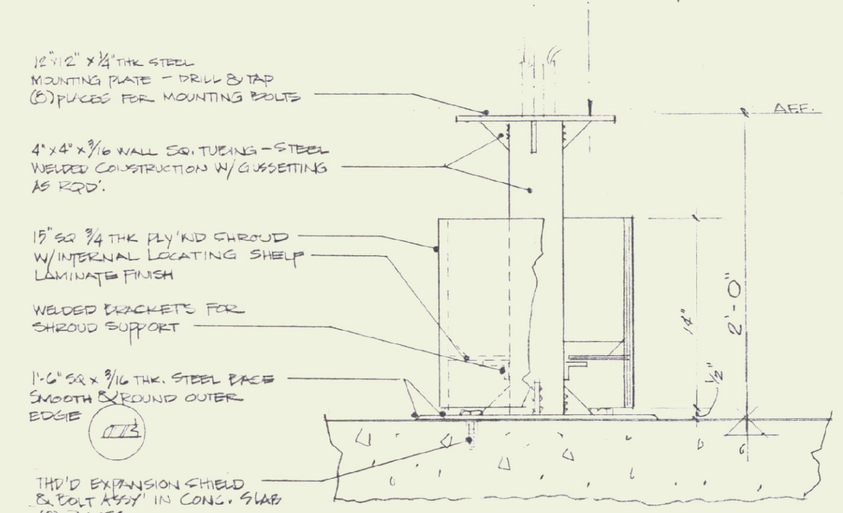

SECTION (A) - (A)
1 1/2" = 1'-0"

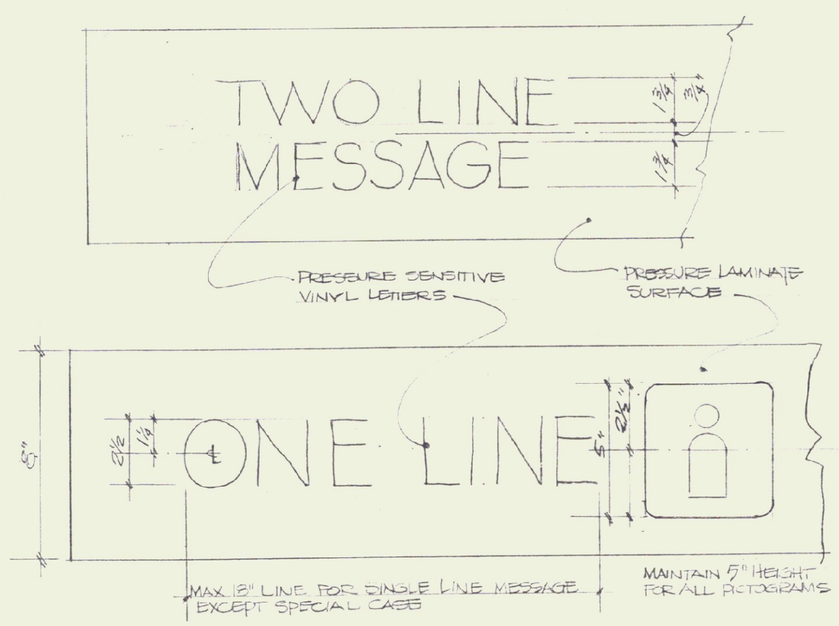

NOTE: TYPESTYLE TO BE DETERMINED
MESSAGES IN ALL CAPS UNLESS NOTED.

VALENCE SIGN DETAIL (4 / D4)
3" = 1'-0"

ARCHITECT: THOMAS B. LEYTHAM
50 STATE STREET MONTPELIER, VERMONT 05602 802 229 0430
MECHANICAL/ELECTRICAL: AVENGCO
83 S. MAIN STREET WATERBURY, VERMONT 05676 802 244 8802
LANDSCAPE: THE CAVENDISH PARTNERSHIP
BOX 456 CAVENDISH, VERMONT 05142 802 226 7220
STRUCTURAL: CHENETTE ENGINEERING
50 STATE STREET MONTPELIER, VERMONT 35602 802 229 1442
GRAPHIC SYSTEMS: HUSTON & CO.
BOX 1034 BURLINGTON, VERMONT 05401 802 864 5928

DISPLAY DETAILS

STATE OF VERMONT
DEPARTMENT OF STATE BUILDINGS
AGENCY OF ADMINISTRATION
MONTPELIER. VERMONT

BRADFORD I-91 NORTHBOUND REST AREA REHABILITATION

drawing number: D4
date: 9/24/93