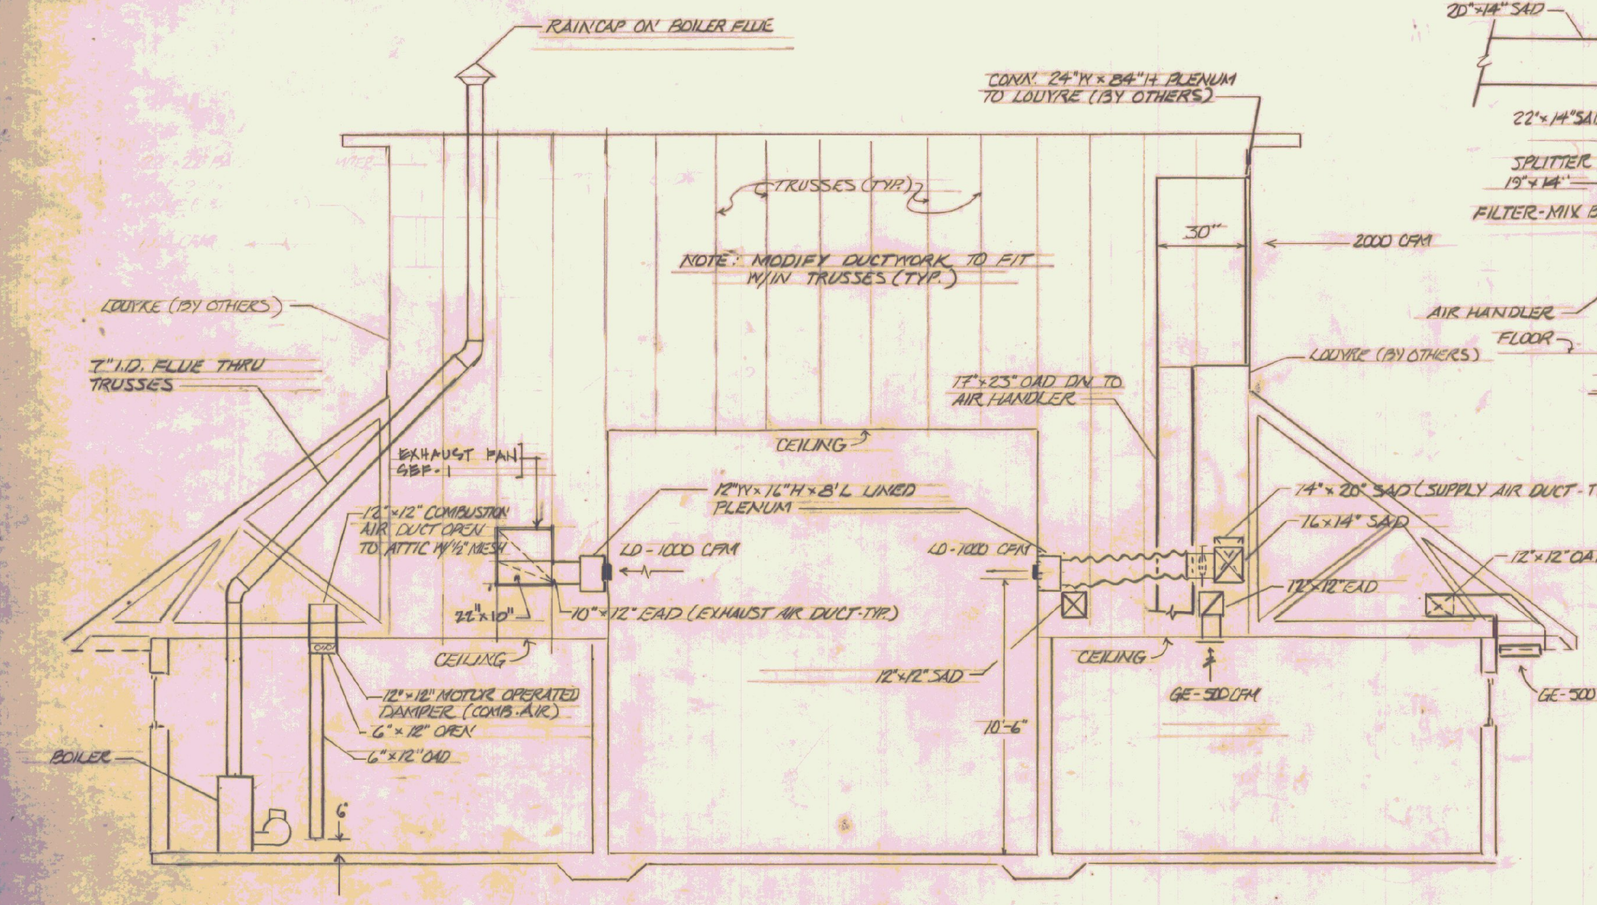

SECTION B
SCALE: 1/4" = 1'-0"

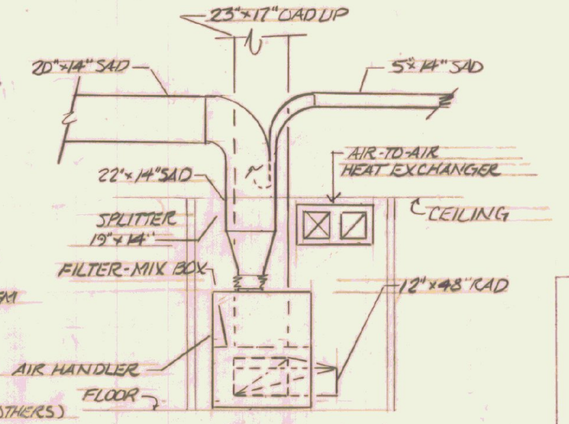

SECTION A
SCALE: 1/4" = 1'-0"

NOTE: ALL PIPING SHALL BE TYPE 'L' COPPER RUN ABOVE CEILING BUT BELOW ATTIC INSULATION

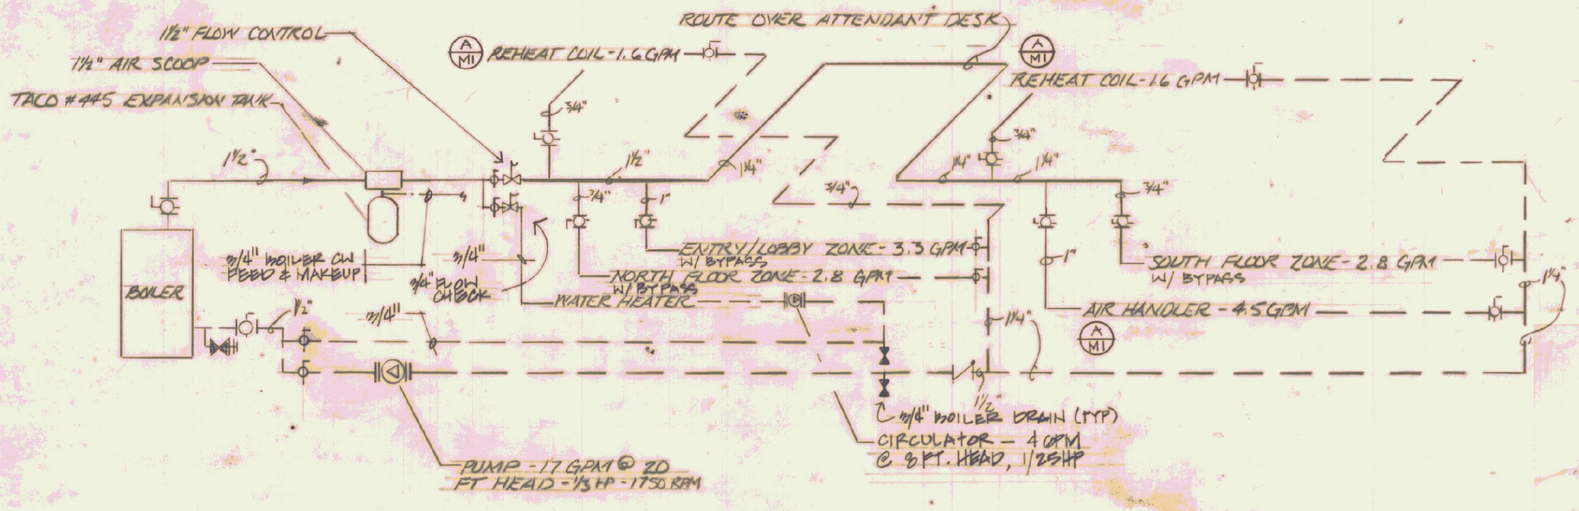

HYDRONIC SCHEMATIC
NO SCALE

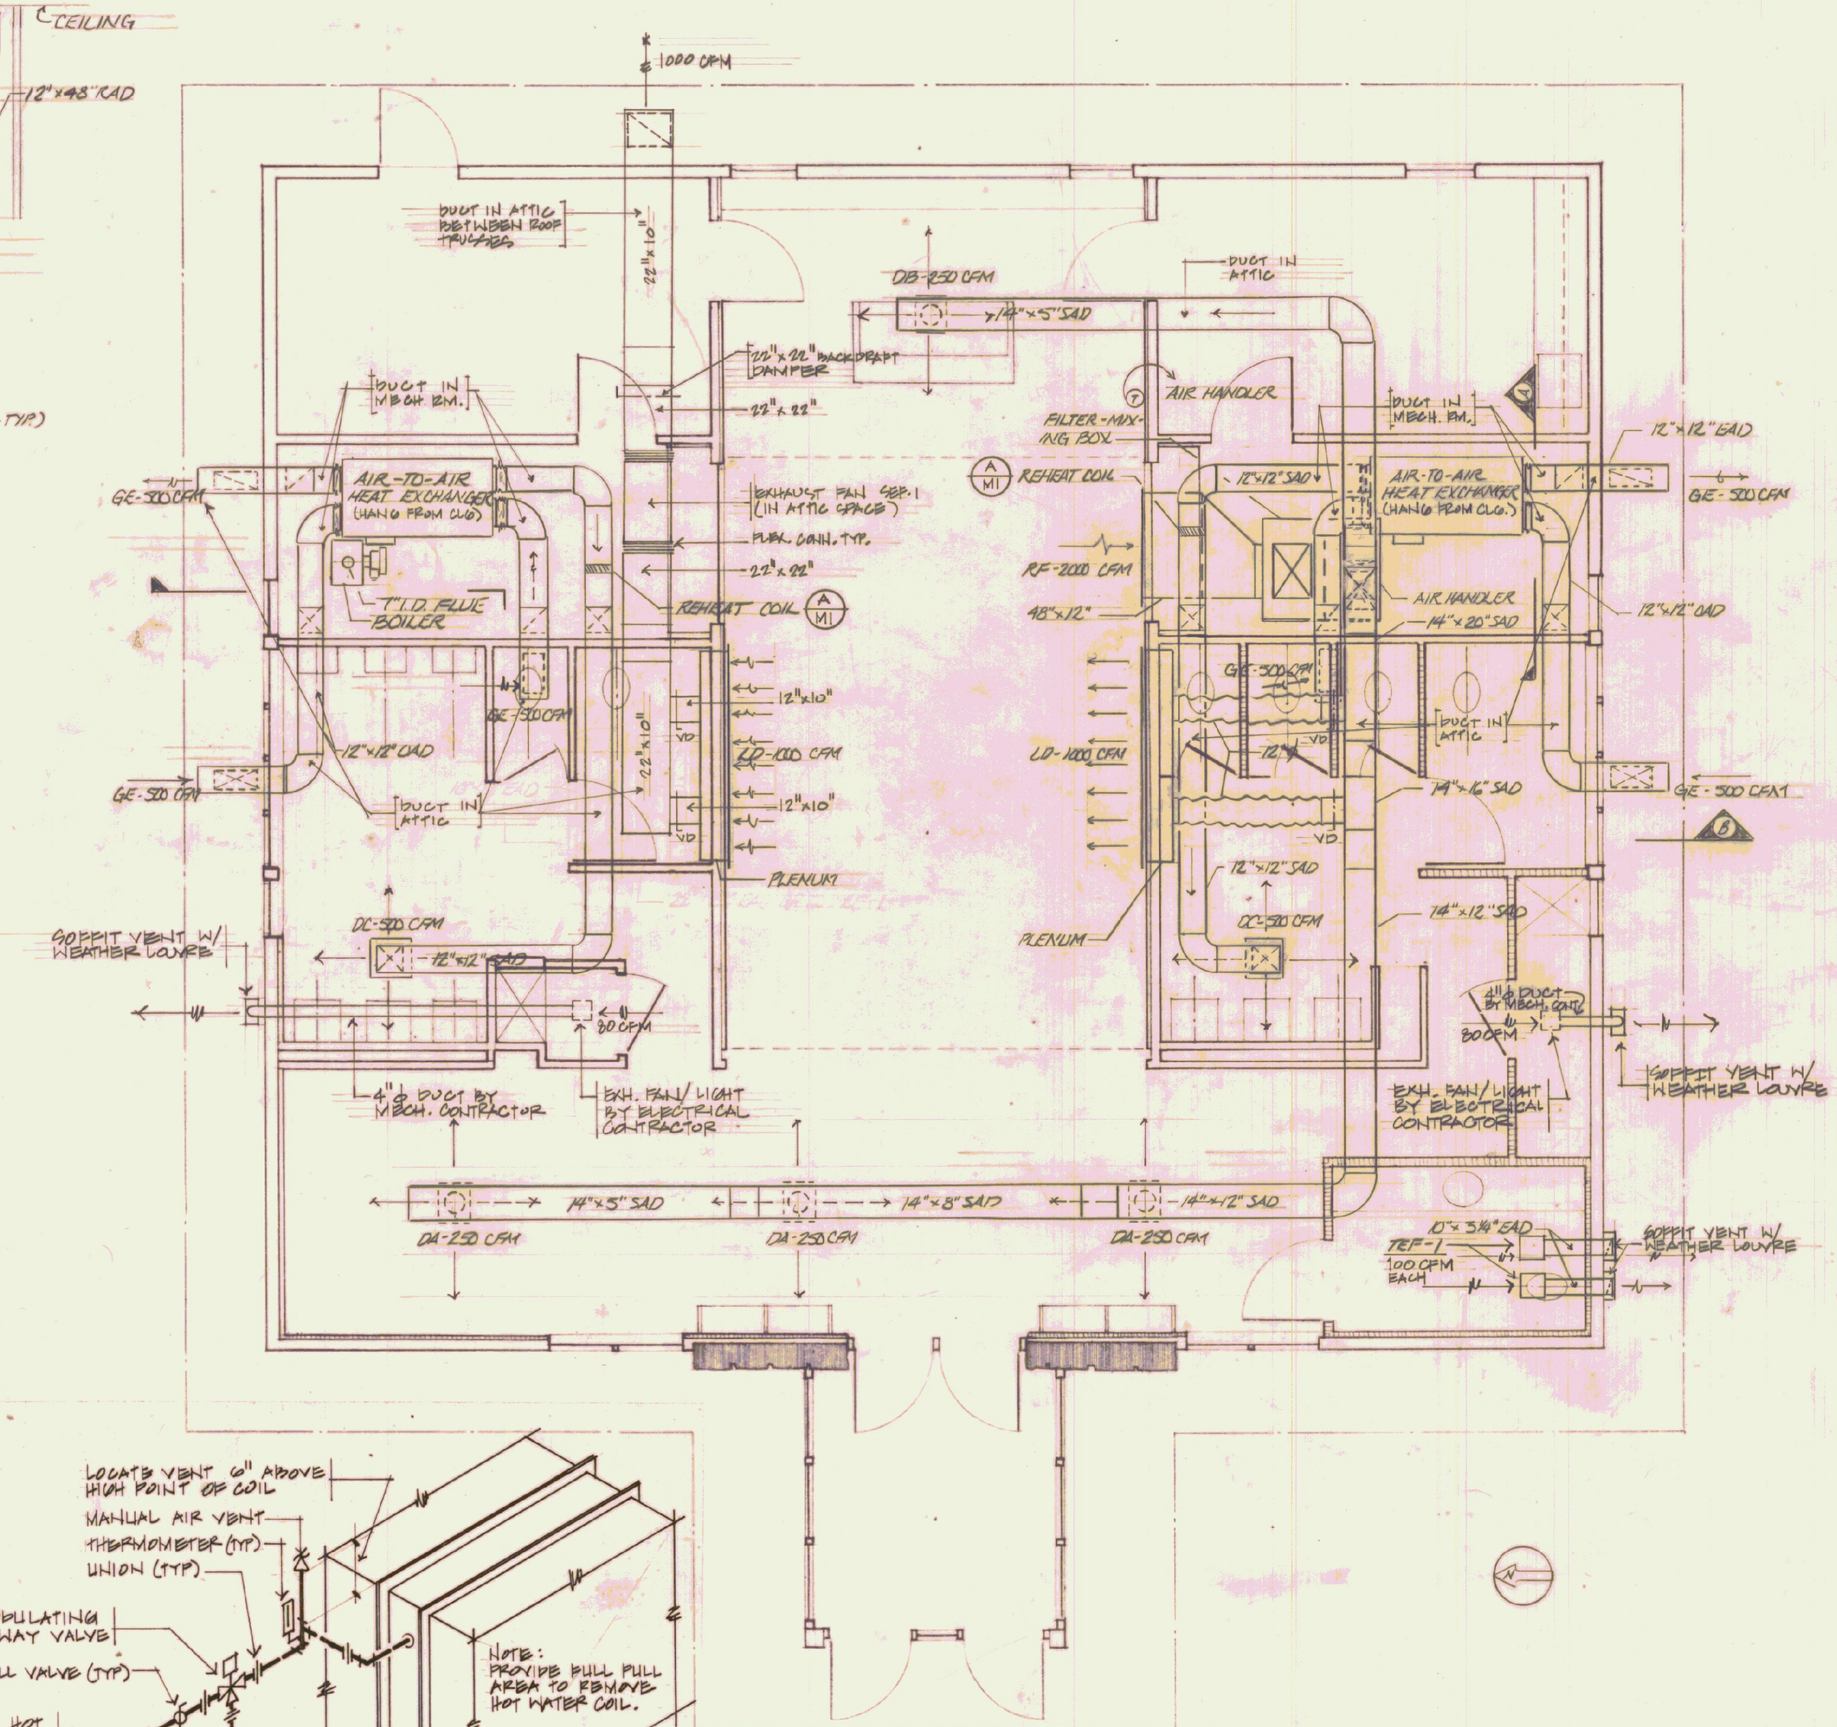

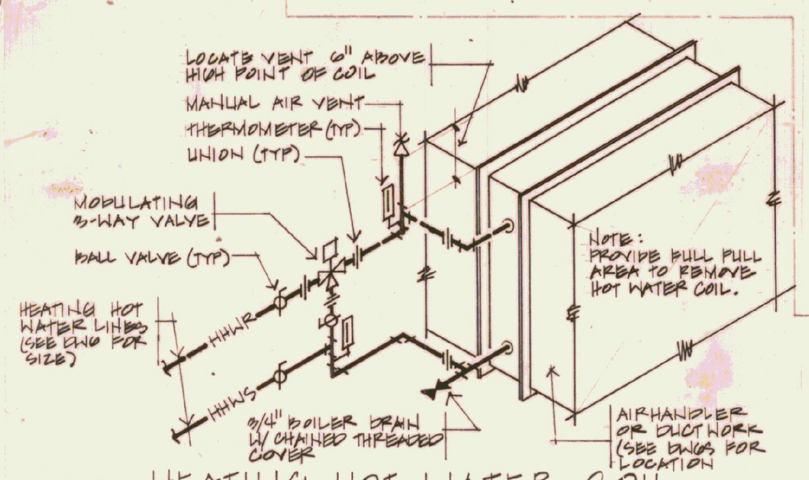

A HEATING HOT WATER COIL
N.T.S.

MECHANICAL FLOOR PLAN

ARCHITECT: THOMAS B. LEYTHAM
50 STATE STREET MONTPELIER, VERMONT 05602 802 229 0430

MECHANICAL/ELECTRICAL: AVENGCO
83 S. MAIN STREET WATERBURY, VERMONT 05676 802 244 8802

LANDSCAPE: THE CAVENDISH PARTNERSHIP
BOX 466 CAVENDISH, VERMONT 05142 802 226 7220

STRUCTURAL: CHENETTE ENGINEERING
50 STATE STREET MONTPELIER, VERMONT 05602 802 229 1442

GRAPHIC SYSTEMS: HUSTON & CO.
BOX 1034 BURLINGTON, VERMONT 05401 802 864 5928

STATE OF VERMONT
DEPARTMENT OF STATE BUILDINGS
AGENCY OF ADMINISTRATION
MONTPELIER. VERMONT

BRADFORD I-91 NORTHBOUND REST AREA REHABILITATION

drawing number:
M1

date:
24 SEPT 1993

SHEET 15 OF 24