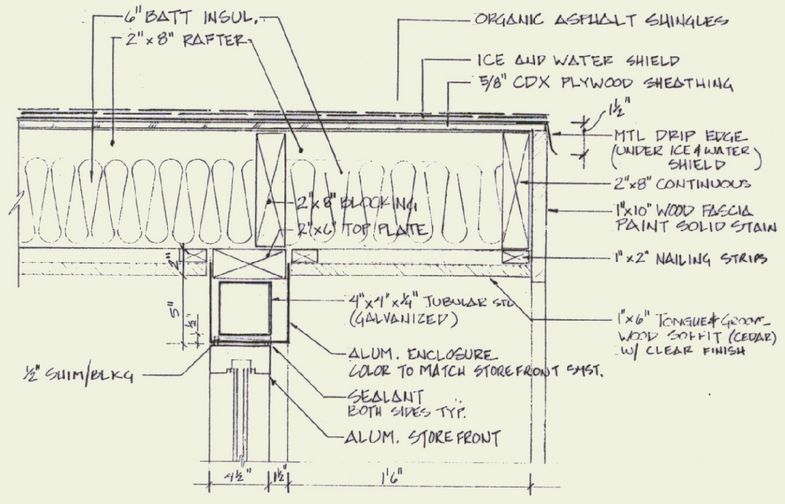

01 / 10 CONNECTION – STOREFRONT/ROOF
VESTIBULE 1 1/2"=1'-0"

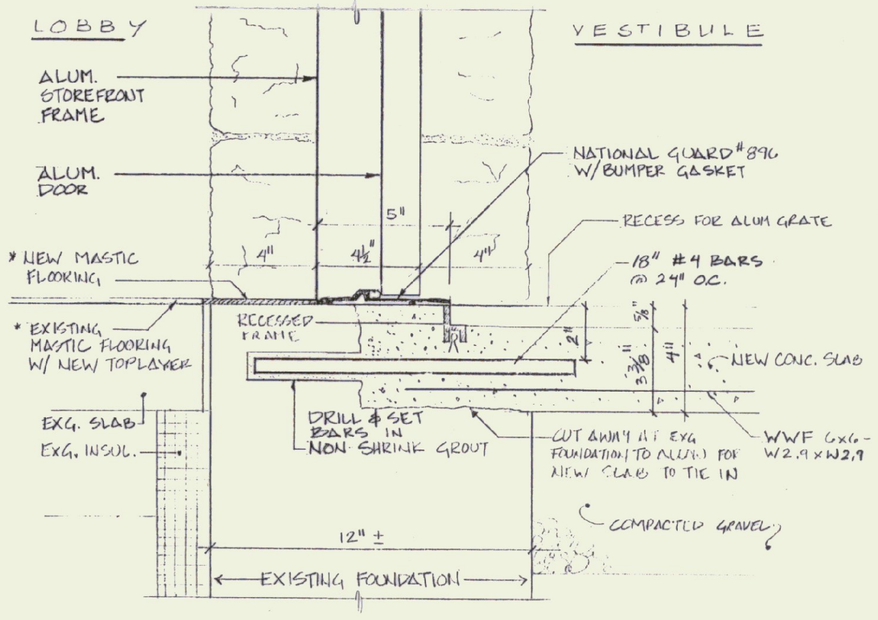

* NEW AND EXISTING MASTIC FLOORING SHALL BE AT THE SAME LEVEL AND SHALL APPEAR AS ONE CONTINUOUS FLOORING MATERIAL

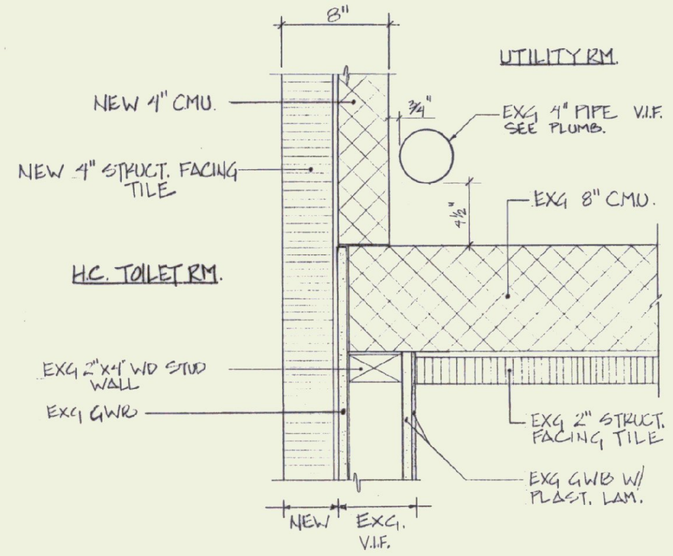

08 / 10 CONNECTION – WOMENS RESTRM / UTIL. RM / UNISEX RESTRM
1 1/2"=1'-0"

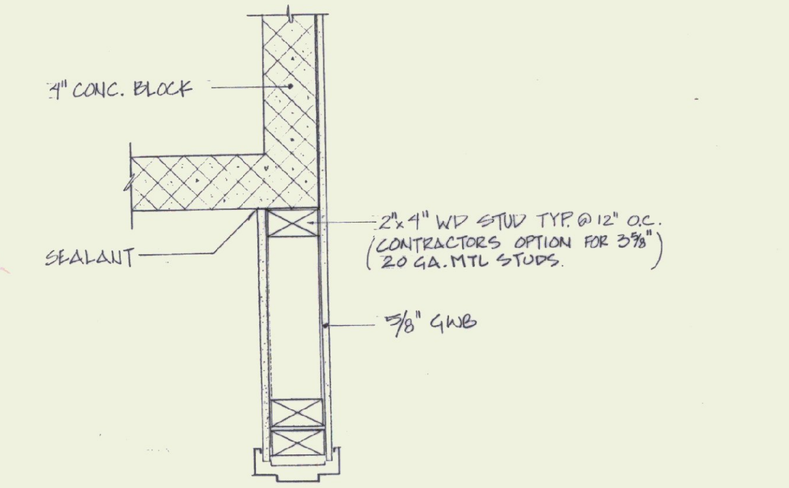

09 / 10 CONNECTION – CMU/WD STUD WALL
CLOSET RM #08 1 1/2"=1'-0"

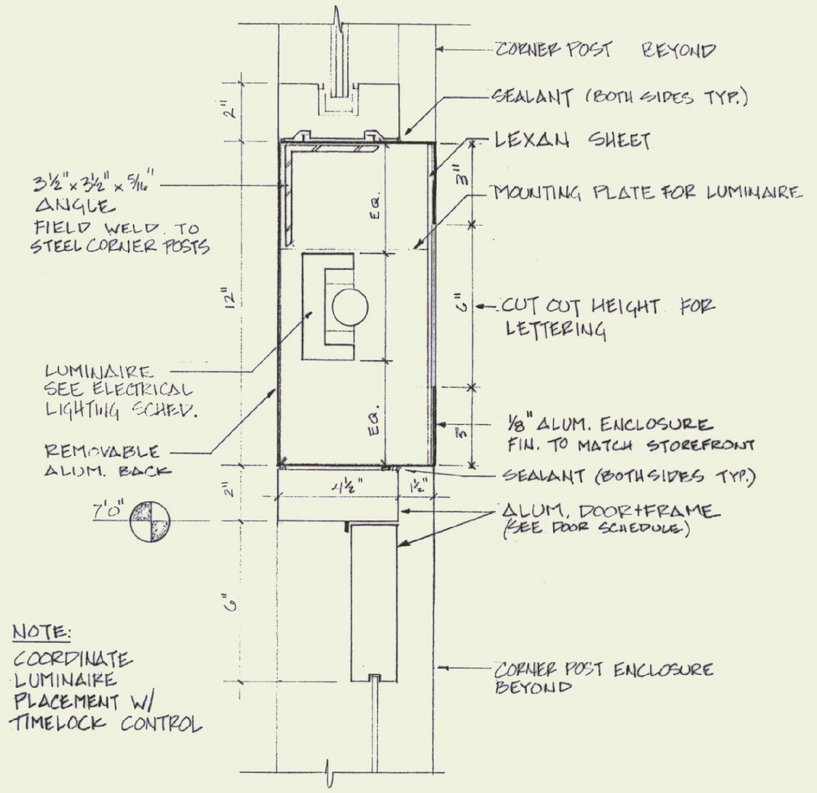

02 / 10 ENTRY – BACKLIT SIGN & DOOR HEAD
VESTIBULE 3"=1'-0"

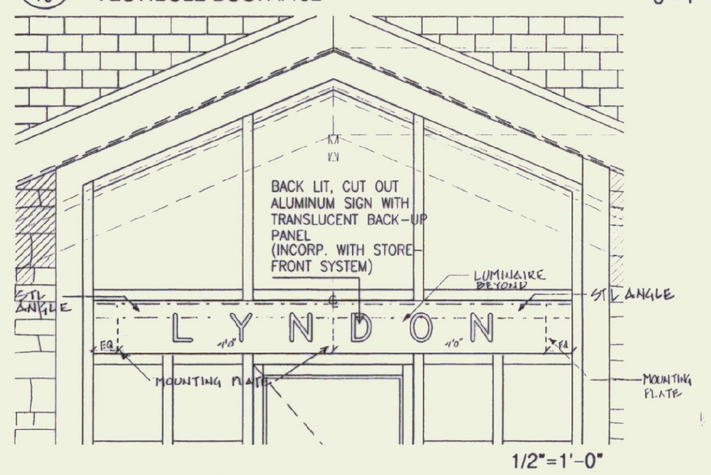

05 / 10 2ND ENTRY THRESHOLD
VESTIBULE DOOR #102 3"=1'-0"

NOTE: FONT TYPE & PROPORTIONING SHALL BE APPROVED BY ARCHITECT.

02A / 10 ELEVATION

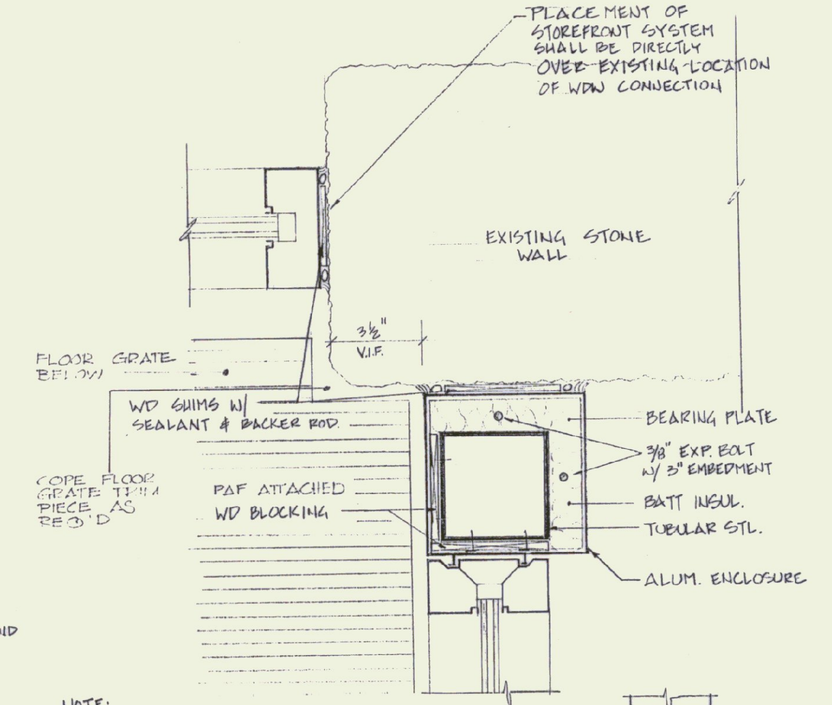

07 / 10 CONNECTION – STOREFRONT & EXISTING STONE WALL
VESTIBULE 3"=1'-0"

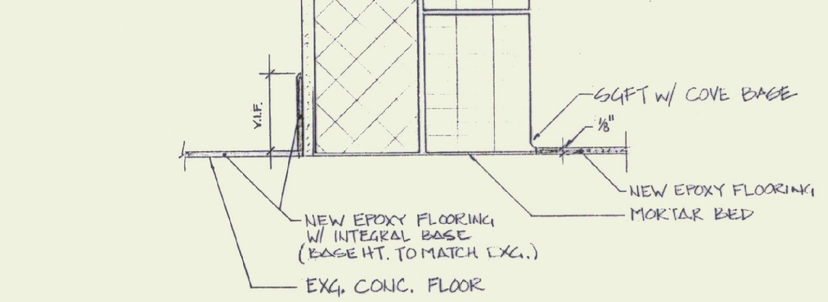

10 / 10 SECTION THROUGH WALL
UNISEX TLT 3"=1'-0"

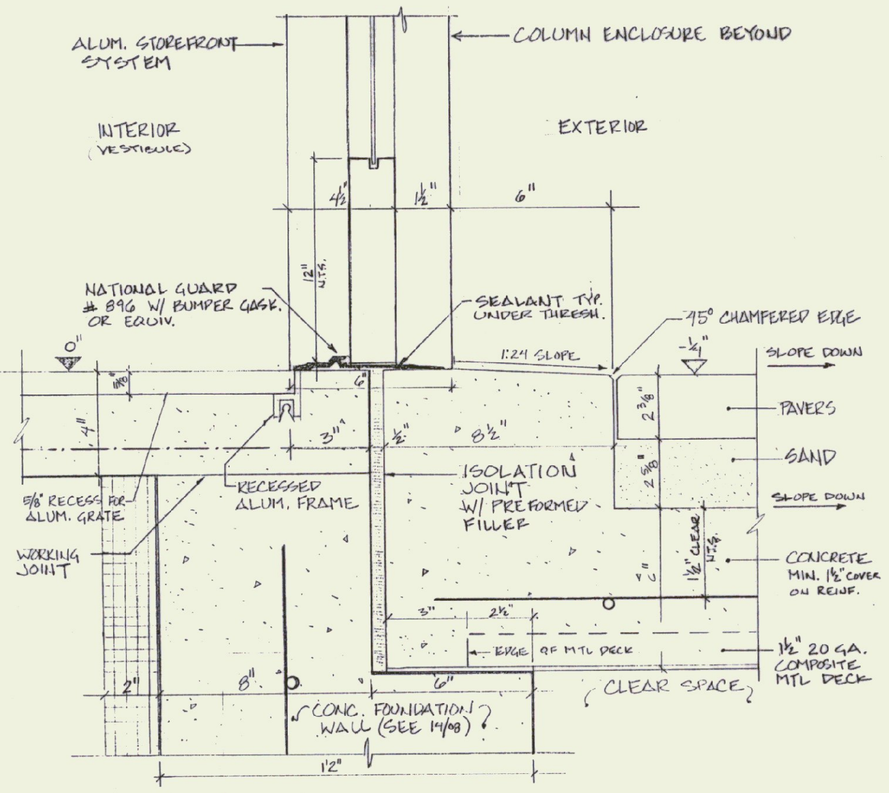

03 / 10 ENTRY – THRESHOLD SECTION
VESTIBULE DOOR #101 3"=1'-0"

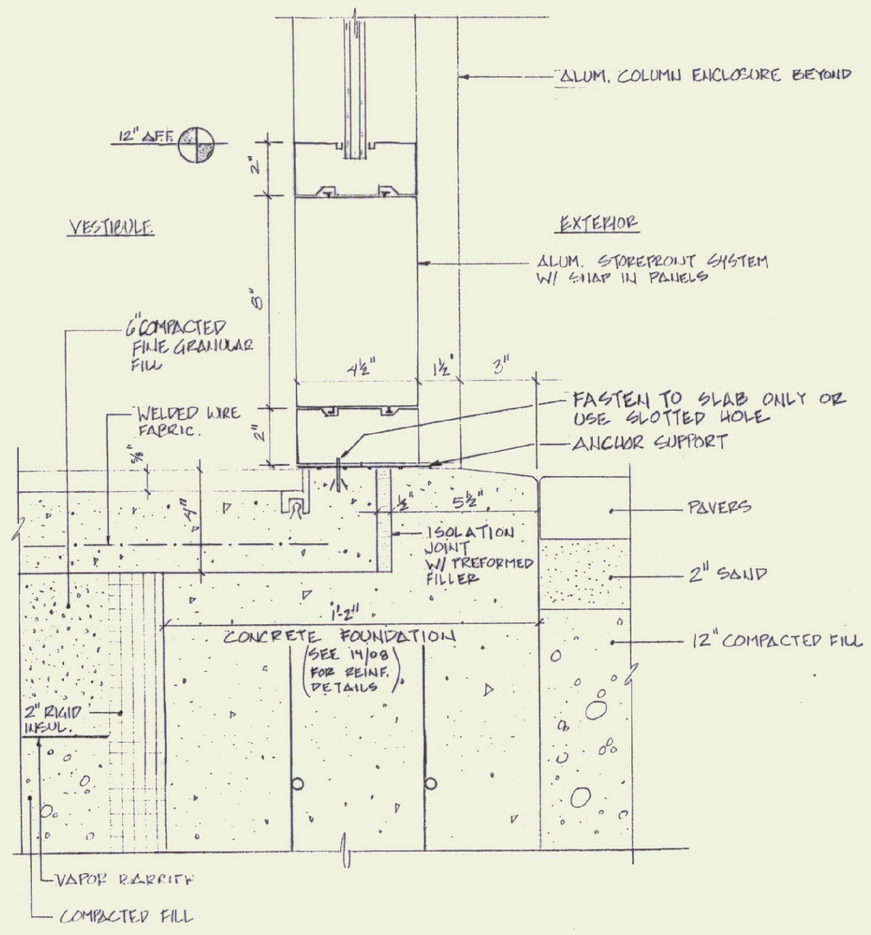

04 / 10 EXTERIOR STOREFRONT SILL
VESTIBULE 3"=1'-0"

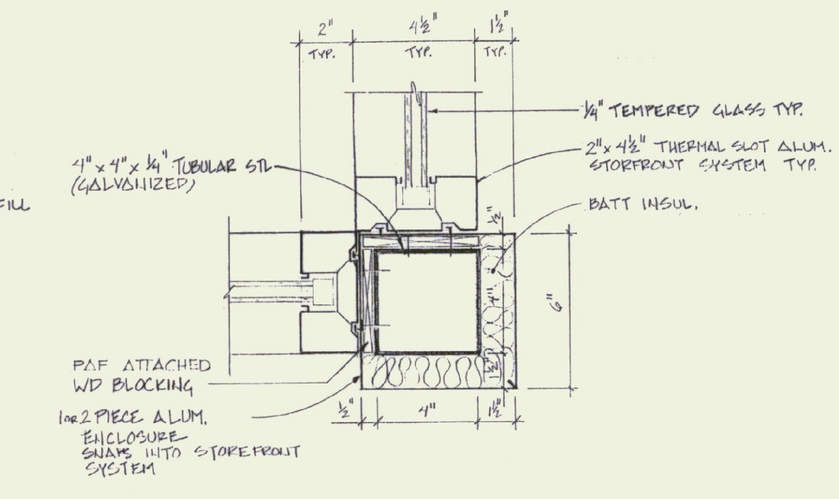

06 / 10 CORNER ENCLOSURE
VESTIBULE 3"=1'-0"

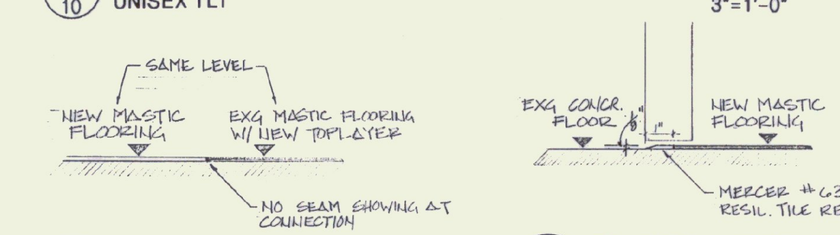

11 / 10 CONNECTION – NEW / EXG FLOORING
NO SCALE

12 / 10 TRANSITION – THRESHOLD
DOOR # 108 NO SCALE

STATE OF VERMONT
DEPARTMENT OF STATE BUILDINGS
AGENCY OF ADMINISTRATION
MONTPELIER, VERMONT

REST AREA REHABILITATION
LYNDON I-91 SOUTHBOUND
MISCELLANEOUS DETAILS

DATE: JUNE 9, 1995	SCALE: AS NOTED	REVISIONS:	DRAWING NO: 10
DRAWN BY: RWF APPROVED BY: JBA	PROJECT NO: JM-BLDG(2)		SHEET: 12 OF 29