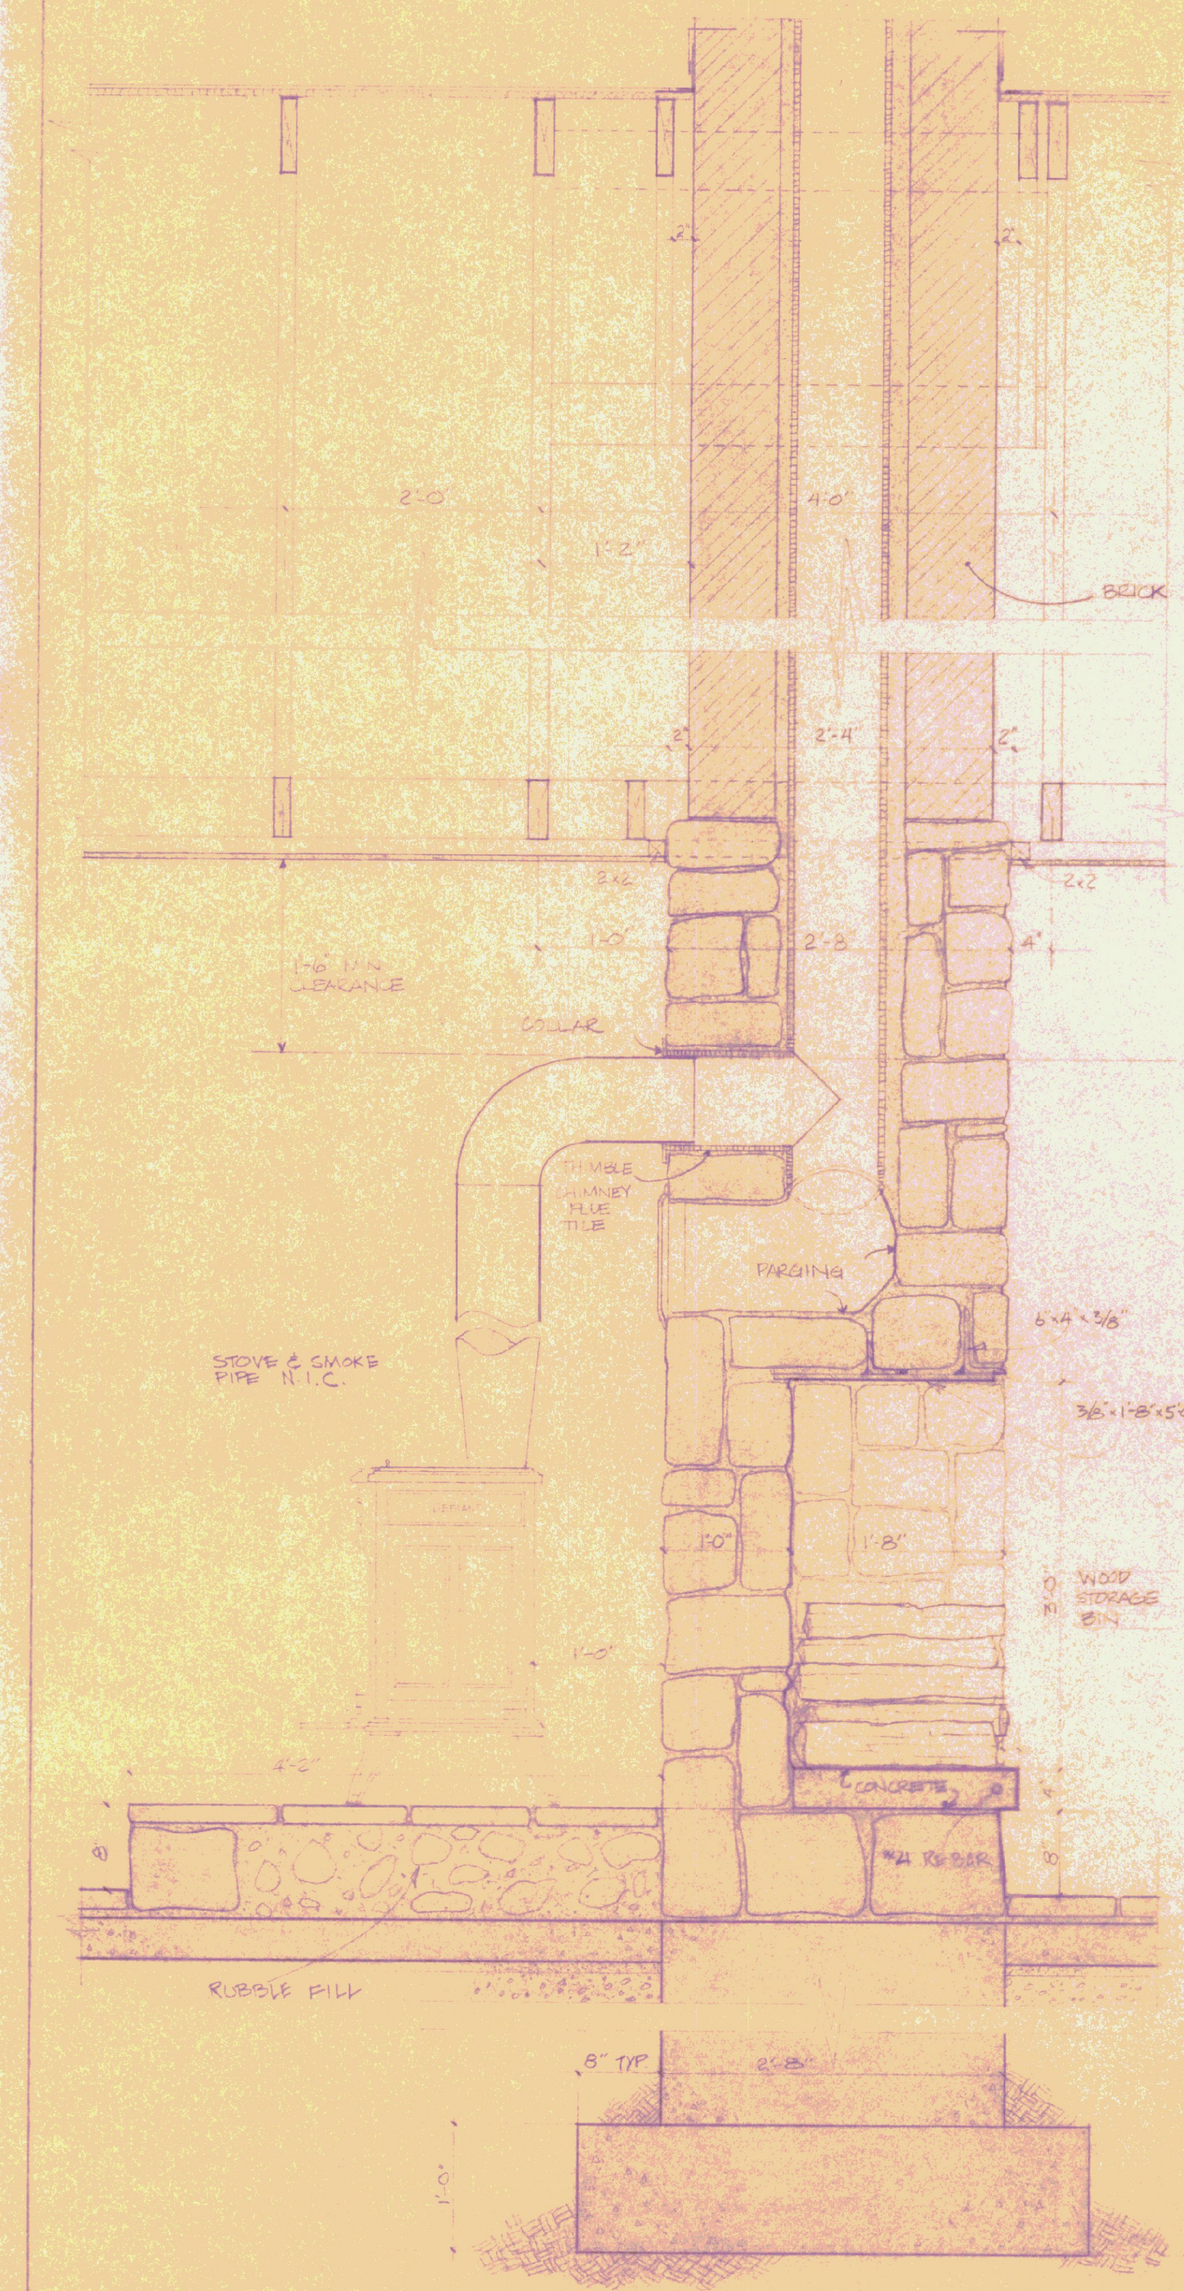

SECTION "A-A"
1" = 10"

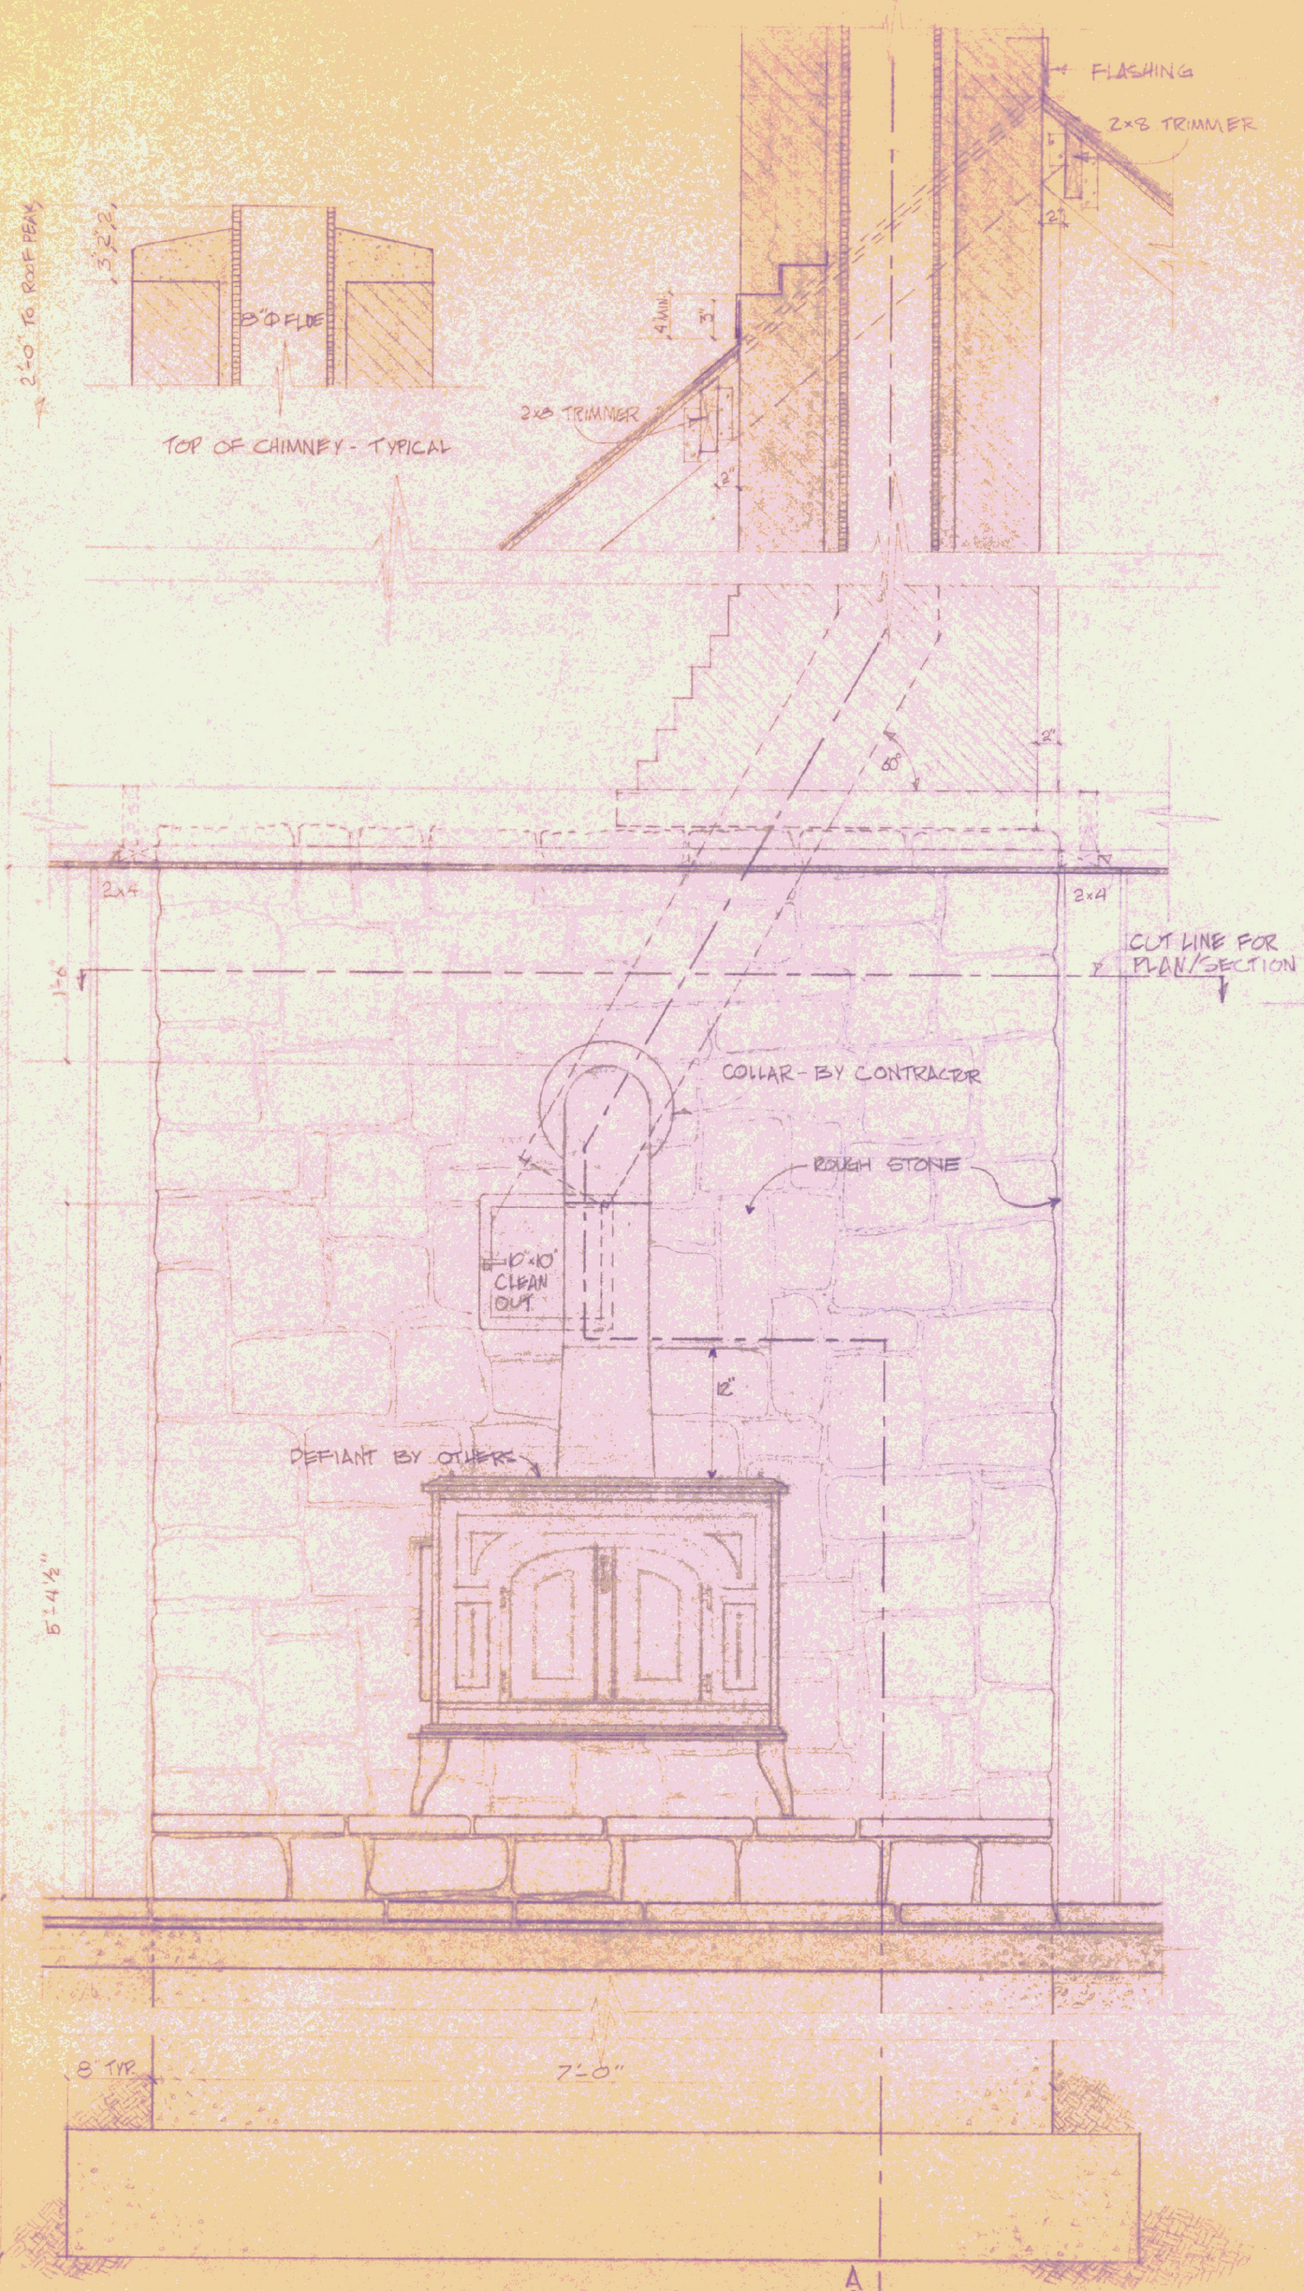

ELEVATION/ SECTION
1" = 10"

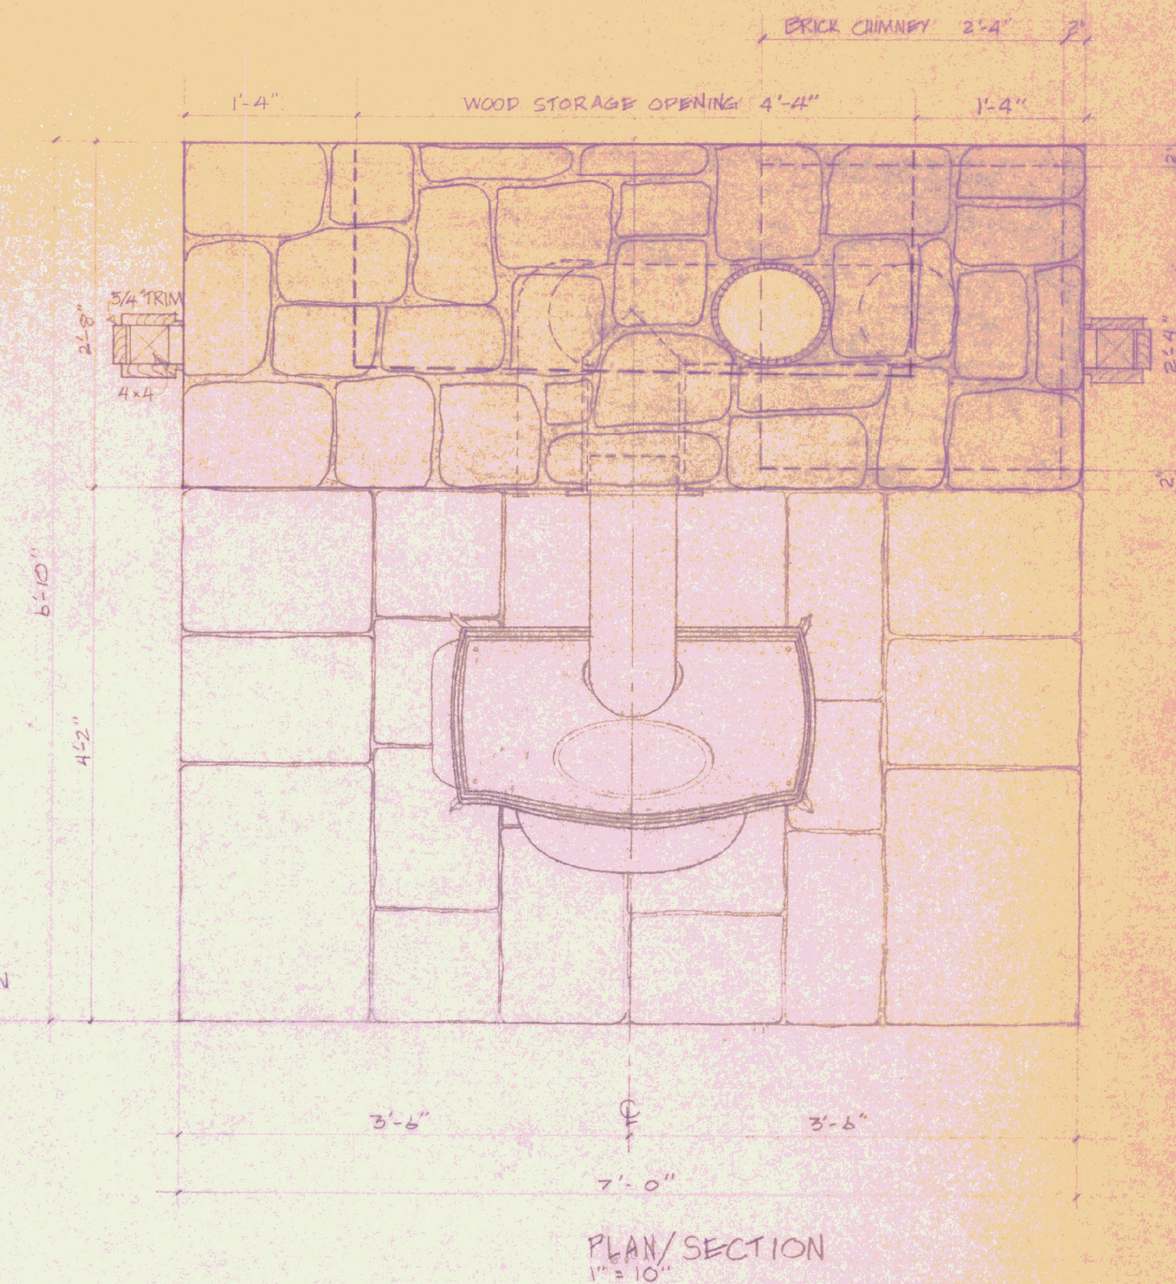

PLAN/ SECTION
1" = 10"

STATE OF VERMONT
DIVISION OF STATE BUILDINGS
AGENCY OF ADMINISTRATION
MONTPELIER, VERMONT

WELCOME CENTER, WATERFORD, VERMONT

STOVE AND CHIMNEY DETAILS

IR 93-1(5)

DATE: APRIL 16, 1982	SCALE: AS NOTED	REVISIONS:	DWG. NO. A-6
DRAWN BY: S. REMICK	APPROVED BY:		10 OF 21