CODE	TIME	BY

GENERAL NOTES:

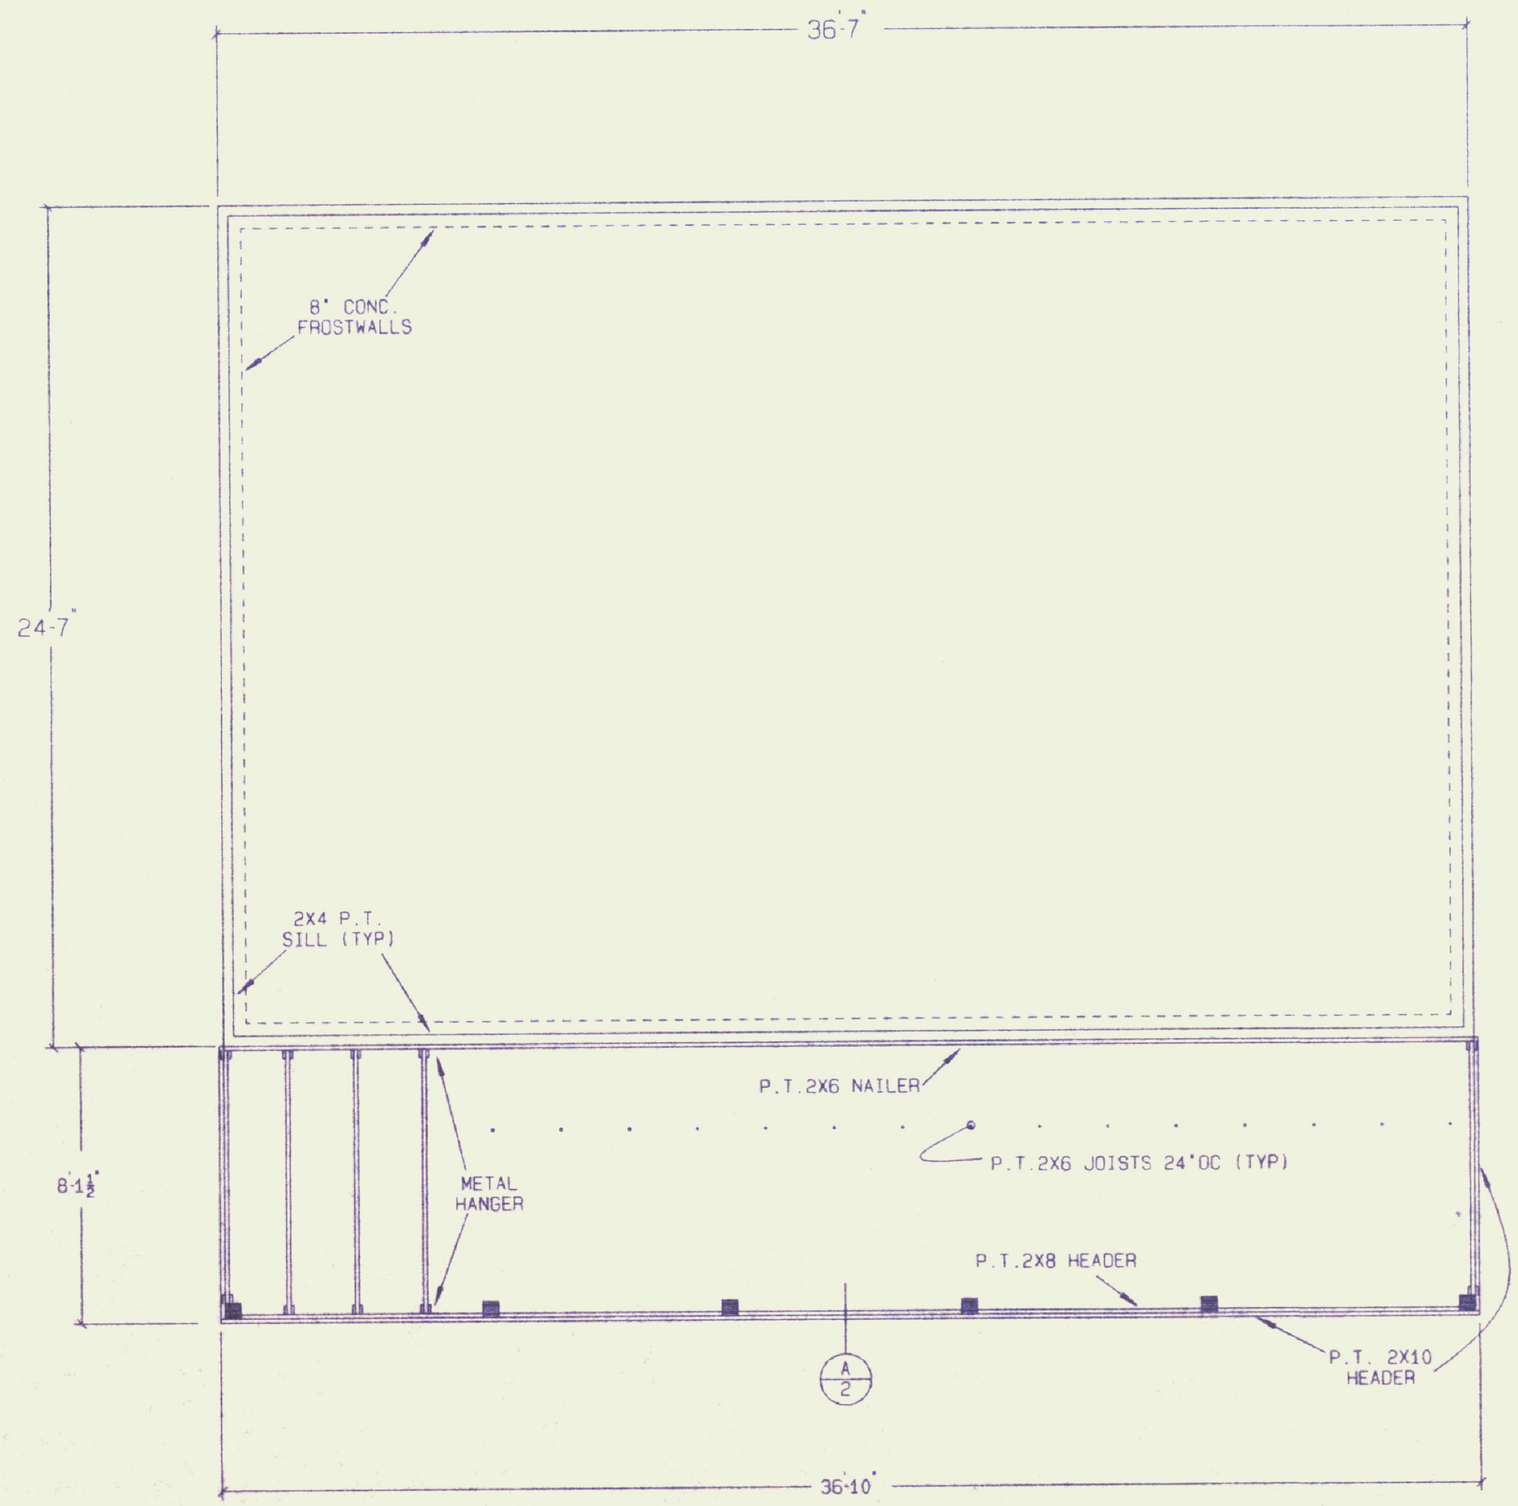

DECK FRAMING PLAN

Northeastern Log Homes

© 1995 by NLH Inc.

NO.	REVISION	DATE	BY	CKD.

WINDOWS

MODEL

DRN. ZR

CKD. SRP

CODES

PROJECT NAME: NECCO INC. / ALBURG WELCOME CENTER

DATE: 9-23-96

SCALE: 1/4" = 1'-0"

PLAN NO.: NE-15923

SHT. NO.: 3