CODE	TIME	BY

GENERAL NOTES:

SHADED 4X8 PURLIN BLOCKS TO BE CUT TO LENGTH ON JOB.

NOTE: MAINTAIN 3" SPACE BETWEEN PURLIN BLOCKS AT RIDGE PURLINS.

MINIMUM ~~3'~~ 4' 0" WIDE STRIP OF RUBBERIZED WATERPROOFING BY OTHERS TO BE INSTALLED AT CHANGE OF PITCH UNDER ROOF SHINGLES. HEADERS

DOUBLE FELT PAPER REQ'D ON 3/12 PITCHED ROOFS. REFER TO MANUFACTURERS RECOMMENDATIONS FOR SHINGLE APPLICATION.

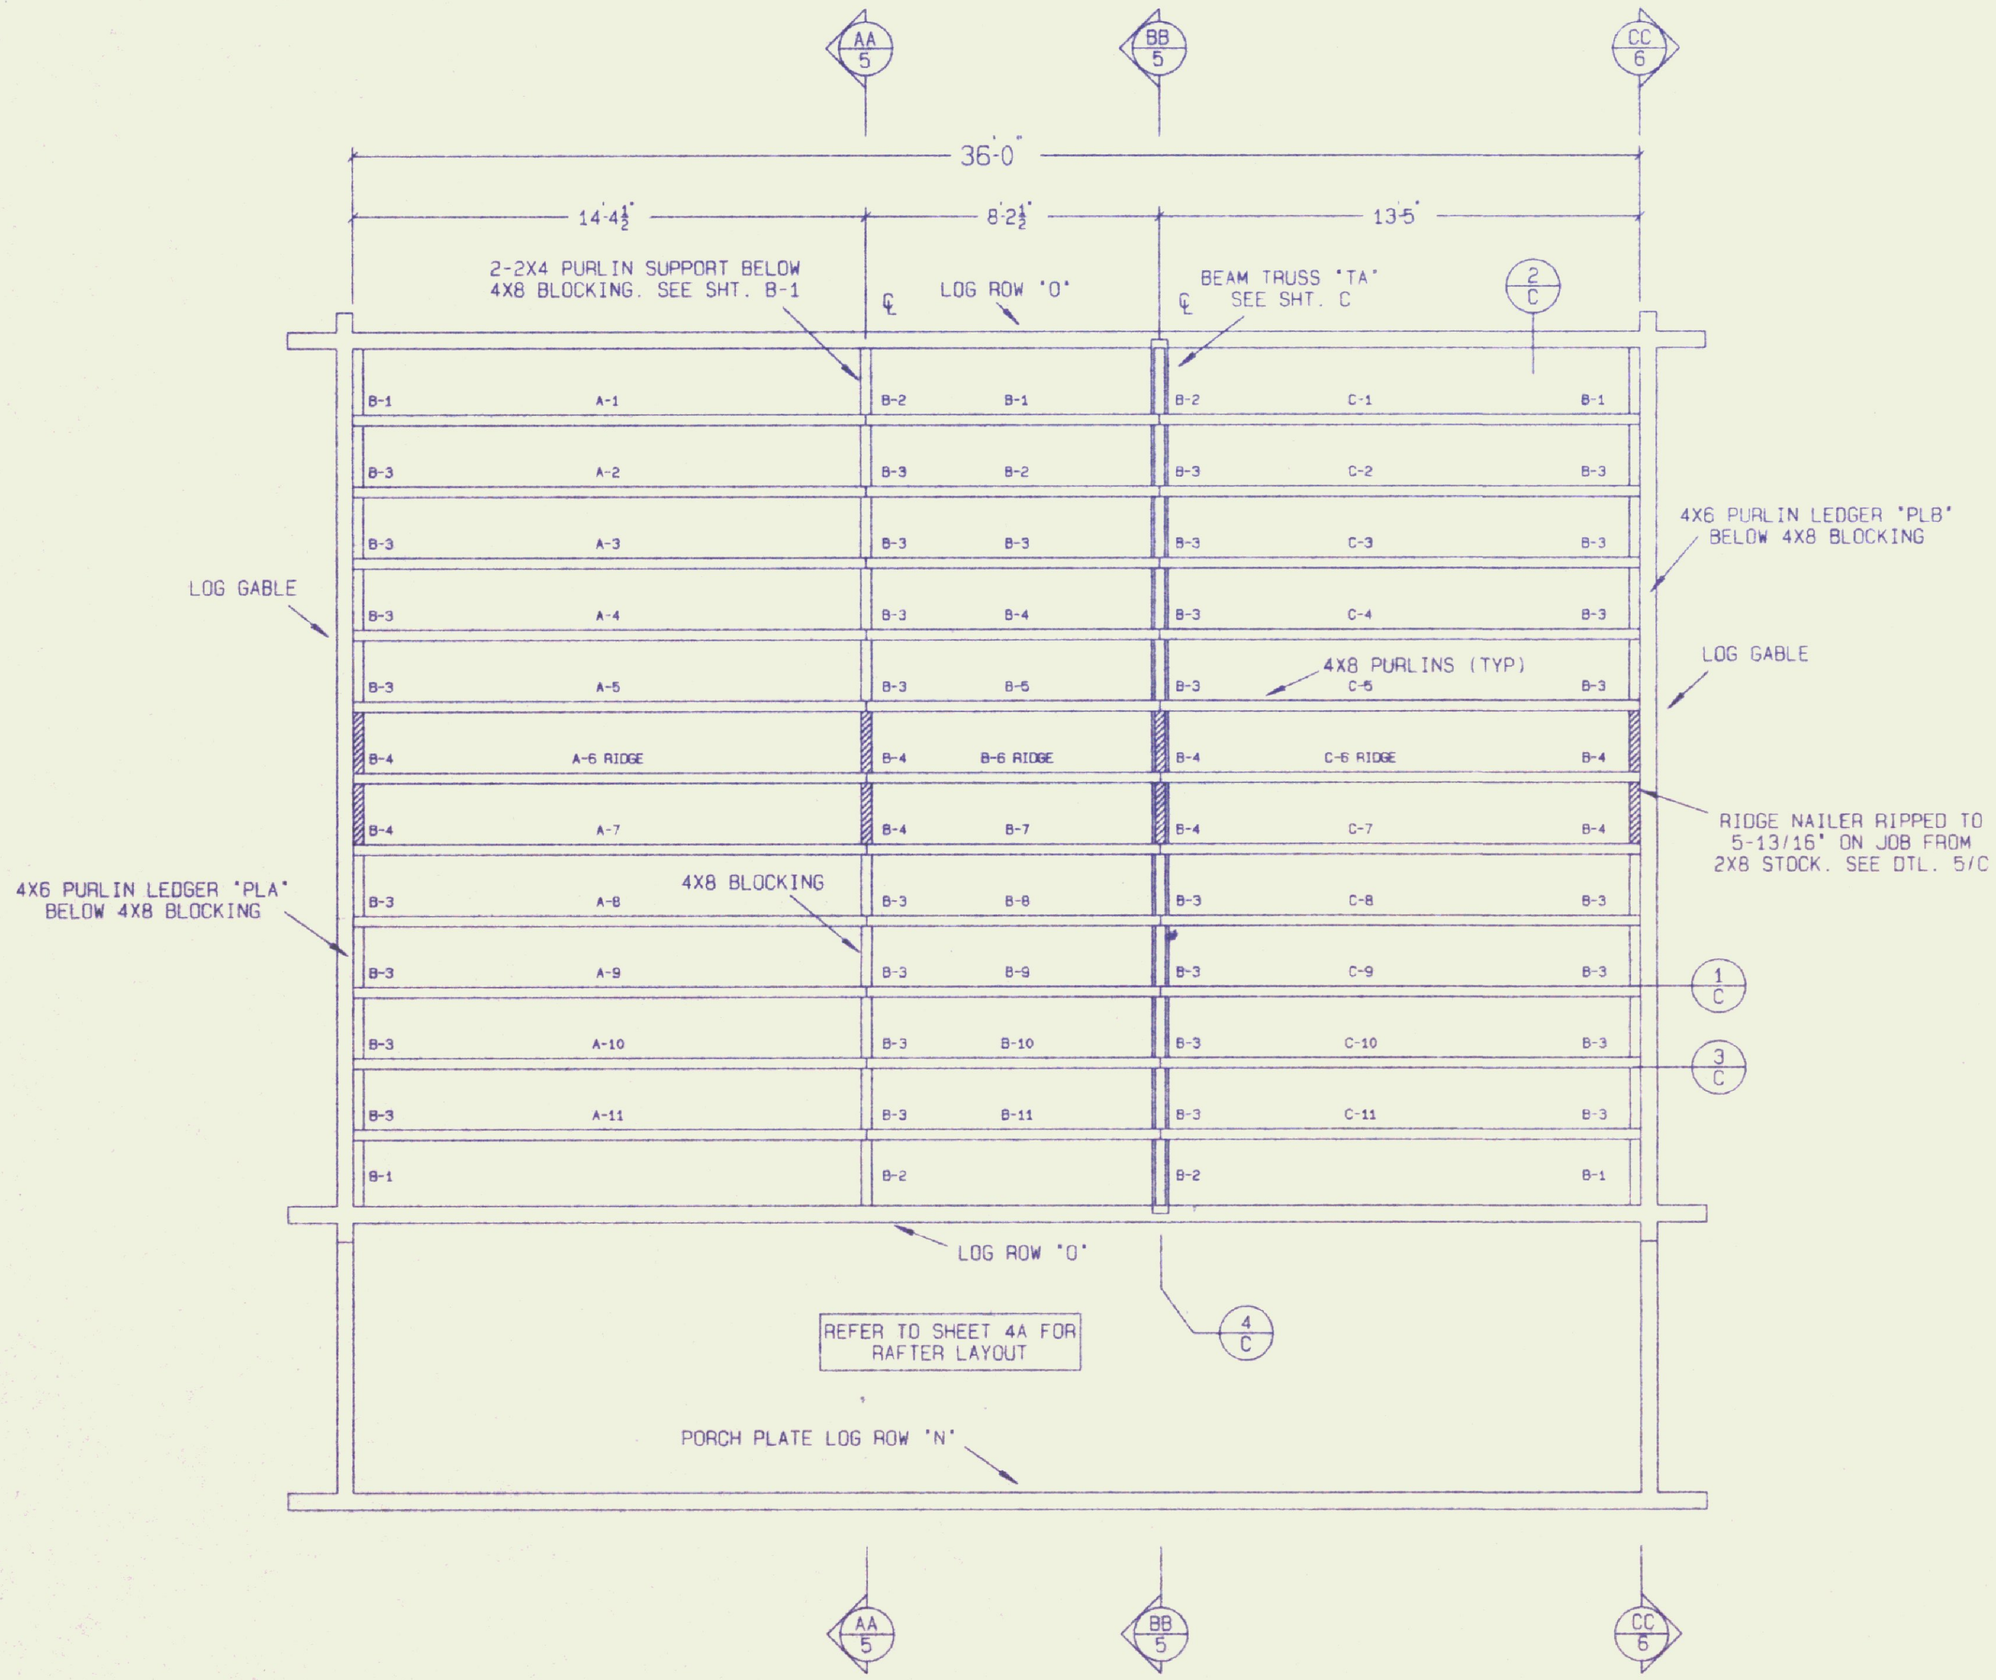

ROOF FRAMING PLAN

Northeastern Log Homes

© 1995 by NLH Inc.

NO.	REVISION	DATE	BY	CKD.

WINDOWS

MODEL

DRN. ZR

CKD. SKP

CODES

PROJECT NAME: NECCO INC. / ALBURG WELCOME CENTER

DATE: 9-24-96

SCALE: 1/4" = 1'-0"

PLAN NO.: NE-15923

SHT. NO.: 4