CODE	TIME	BY

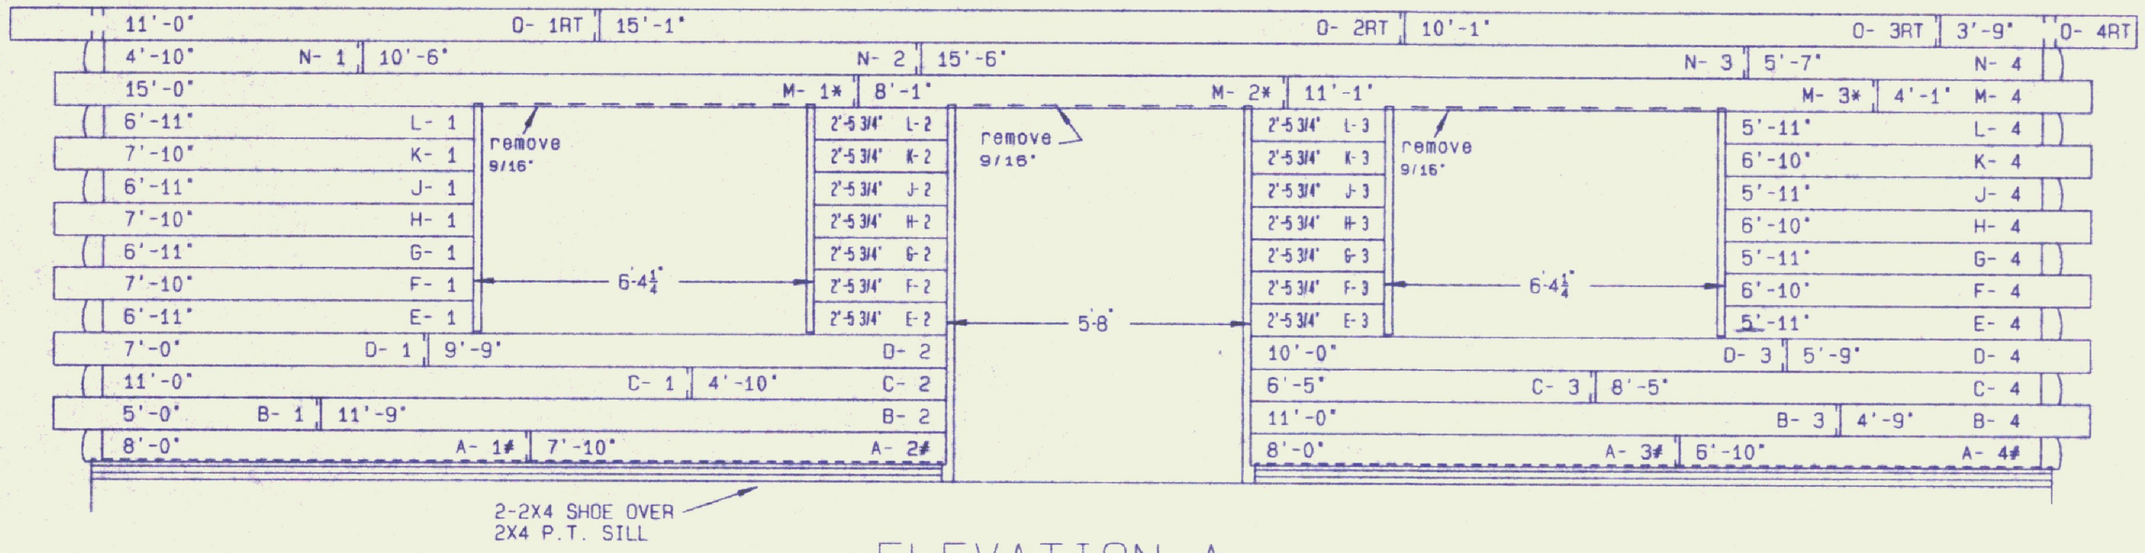

ELEVATION A

SPECIAL SPIKING OF LOGS REQUIRED AT A-ROW, WALL PILASTERS, WALL BRACES, AND DOOR & WINDOW OPENINGS. SEE DETAILS 1/B, 8/B, 9/B, 1/D-1, AND 3/D-2 .

SEE DETAIL SHEETS A-3 & A-4 FOR LOG WALL GASKET & CAULKING INFORMATION,

SEE DETAIL SHEET B AND C-2 FOR INFORMATION ON CONSTRUCTING LOG WALLS, GABLES, & PORCHES.

LOG WALLS MUST BE NOTCHED FOR CEILING JOISTS, BEAMS, AND BEAM TRUSSES AS APPLICABLE BEFORE SPIKING LOGS. SEE SHT. B-1.

SEE DETAIL SHEET C FOR EXPLANATION OF LOG GABLE ROOF PITCHES.

SEE DETAIL SHEETS D,D-1,& D-2 FOR DOOR & WINDOW INSTALLATION DETAILS AT LOG WALLS.

SEE DETAIL SHEET D-3 FOR LOG SIDING DETAILS.

NOTE: ALL LETTERS & SYMBOLS FOLLOWING THE LOG NAMES ON ELEVATION DRAWINGS ARE FOR MANUFACTURING PURPOSES ONLY AND WILL NOT BE MARKED ON ACTUAL LOGS.

CONCEALMENT OF WIRING MUST BE ADDRESSED DURING CONSTRUCTION OF LOG WALLS, BEAM CEILINGS, AND ROOF FRAMING FOR SUCH ITEMS AS ELECTRIC OPENERS FOR SKYLIGHTS OR OUT OF REACH WINDOWS, CEILING LIGHTS, CEILING FANS, RECEPTACLES, SWITCHES, SMOKE ALARMS, AND PHONE JACKS. SEE CONSTRUCTION GUIDE AND DETAIL SHEET. B.

Contractor Note

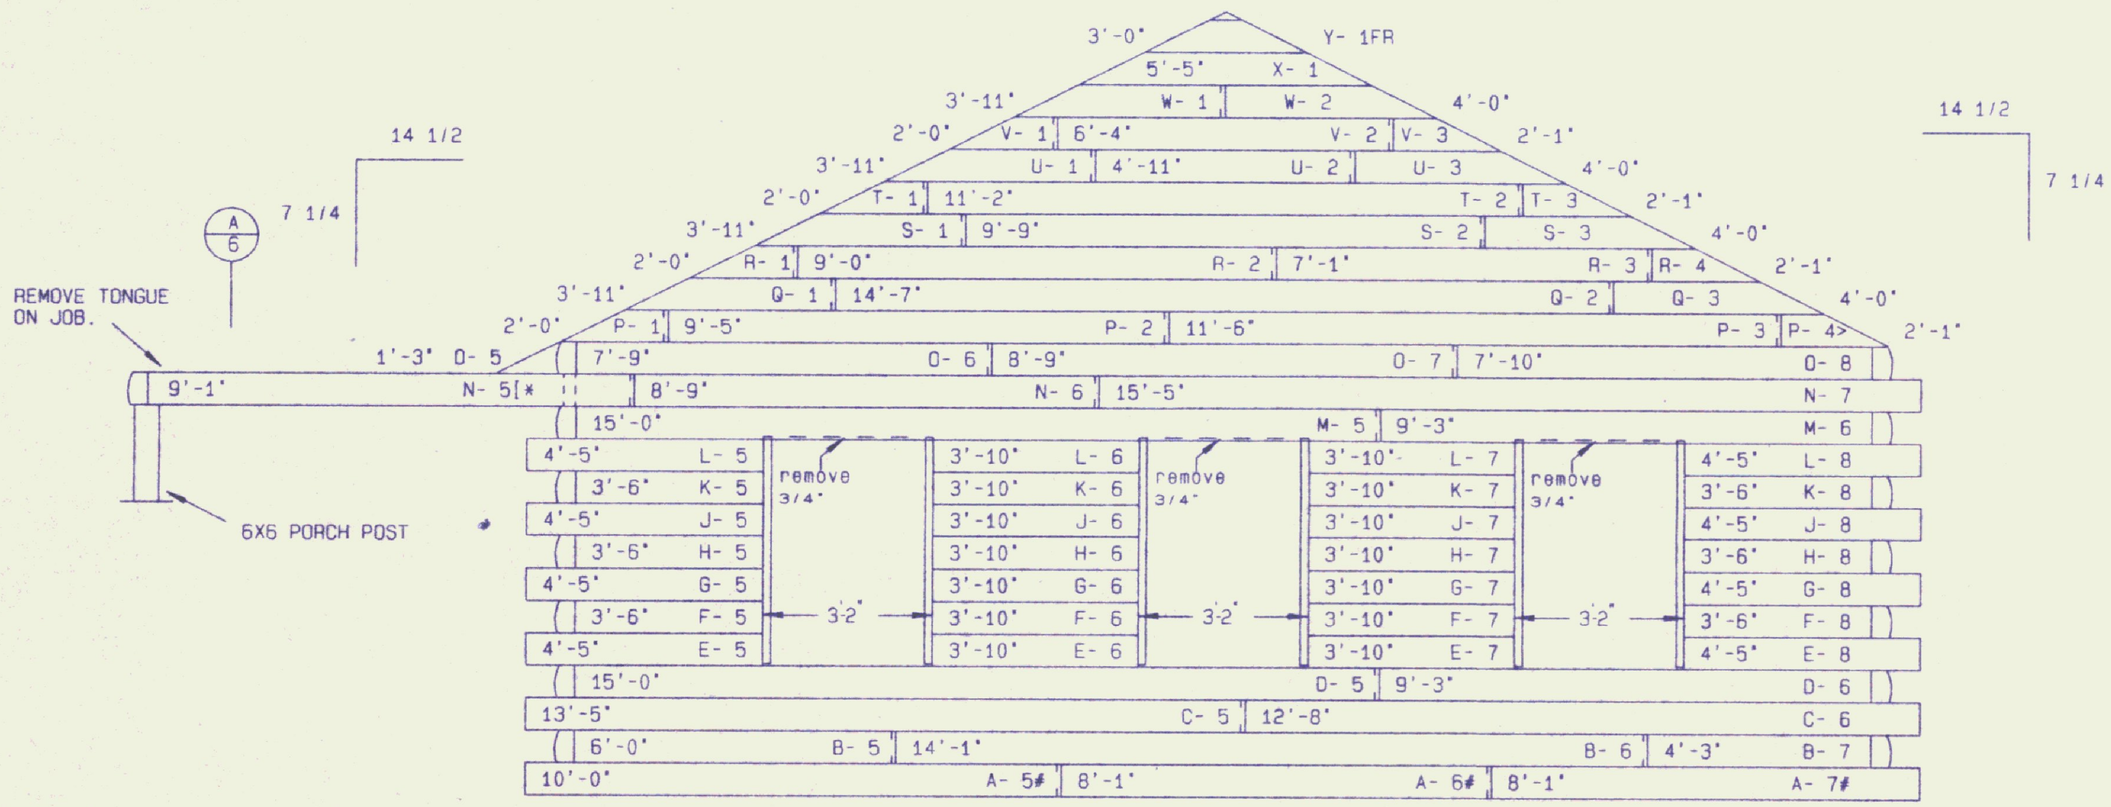

NOTCH TOP OF TONGUE 3/16" DEEP X 1" WIDE ON LOG N-5 FOR CONTINUATION OF 1/2" FOAM GASKET & CAULKING AROUND CORNER AT CORNER CUT.

ELEVATION B

Northeastern Log Homes

© 1995 by NLH Inc.

NO.	REVISION	DATE	BY	CKD

WINDOWS	MODEL
DRN ZR	CODES
CKD SRP	
PROJECT NAME	NECCO INC./ ALBURG WELCOME CENTER
DATE 9-25-96	PLAN NO. NE-15923
SCALE 3/8"= 1'-0"	SHT. NO. 7