GENERAL PROJECT NOTES

1. THE CONTRACTOR SHALL BE RESPONSIBLE FOR FIELD VERIFYING ALL DIMENSIONS AND EXISTING SITE INFORMATION. NEW WORK SHALL BE LAID OUT AND DIMENSIONS CHECKED FOR CONFORMITY WITH DRAWINGS. ADVISE OWNER AND A/E OF ANY DISCREPANCIES IMMEDIATELY.
2. DRAINAGE OF PAVERS/WALKS: PITCH ALL SUBBASE AND BASE COURSE MATERIALS SIMILAR TO THE FINISHED SURFACES. PONDING WITHIN THE BASE AND SUBBASE COURSES WILL NOT BE ACCEPTABLE. ALL WALKS AND PAVERS SHALL PITCH TO AVOID STANDING WATER.
3. ALL EXTERIOR AND INTERIOR SURFACES SHALL RECEIVE AT LEAST ONE COAT OF STAIN, OR AS SCHEDULED ON THE ROOM FINISH SCHEDULE.
4. THE CONTRACTOR SHALL COORDINATE AND PROVIDE ALL, CUTOUTS, BLOCKING, BACKPLATES, RECESSED SLABS, SLEEVES, BURIED OR EMBEDDED CONDUIT,ETC. REQUIRED TO INSTALL THE WORK AND EQUIPMENT SHOWN.
5. THE CONTRACTOR SHALL PROVIDE ALL TRENCHES AND SITEOWORK REQUIRED FOR MECHANICAL/ELECTRICAL/PLUMBING WORK, INCLUDING BACKFILL AND FINAL GRADING PER SPECIFATIONS.

EROSION CONTROL NOTES

1. FOLLOW VT-AOT GUIDELINES FOR EROSION AND SEDIMENT CONTROL FOR ALL PHASES OF DEMOLITION, SITE PREPARATION AND CONSTRUCTION.
2. THE TOPSOIL SHALL BE REMOVED FROM THE AREAS TO BE GRADED AND STOCKPILED. STAKED HAY BALES OR A SILT FENCE SHALL BE PLACED CONTINUOUSLY AROUND THE BOTTOM OF THE PILE. NOTE THAT AT ALL SILT FENCES, FABRIC SHALL BE KEYED INTO GROUND 6" MIN.
3. ALL DISTURBED AREAS SHALL HAVE A SILT FENCE TO CONTROL SEDIMENTATION INCLUDING STAKED HAY BALES WHERE REQUIRED.
4. PROVIDE STAKED HAY BALES AND FILTER FABRIC AT ALL AFFECTED STORM DRAIN INLETS.
5. ALL TEMPORARY EROSION CONTROL FACILITIES SHALL BE INSTALLED AND MAINTAINED BY THE CONTRACTOR.
6. ALL EROSION CONTROL FACILITIES SHALL BE PROMPTLY INSPECTED AND REPAIRED AFTER EACH HEAVY RAINFALL.
7. KEEP WORK AREA TO A MINIMUM BY STRIPPING ONLY THOSE AREAS THAT WILL BE WORKED ON IMMEDIATELY.
8. REMOVE NO MORE VEGETATIVE COVER THAN IS NECESSARY TO GRADE THE SITE AS SHOWN ON THE PLANS.

1/00 GENERAL NOTES — N.T.S.

GENERAL SITEWORK NOTES

1. THE CONTRACTOR SHALL REPAIR ALL EXISTING ROAD/WALK PAVEMENT AND FOUNDATIONS WHERE DAMAGED OR DISTURBED BY THE WORK OF THIS CONTRACT AT NO COST TO THE OWNER. REPAIRS SHALL BE MADE WITH MATERIALS OF EQUAL QUALITY AND TO THE EXISTING PAVEMENT/ FOUNDATION DEPTH. THE AREA OF REPAIR SHALL BE SQUARE CUT AND NOT LESS THAN 10'x10'(OR WIDTH OF WALK) UNLESS APPROVED BY THE OWNER.
2. THE CONTRACTOR SHALL BE RESPONSIBLE FOR DEMOLITION AND REMOVAL OF ALL EXISTING VEGETATION, PAVEMENT, CONCRETE ITEMS AND STRUCTURES NECESSARY TO PERFORM THE WORK.
3. THE CONTRACTOR SHALL REPAIR ALL EXISTING LAWN OR VEGETATED AREAS DAMAGED OR DISTURBED DURING WORK OF THIS CONTRACT. REPAIRS SHALL BE MADE WITH LIKE PLANT MATERIAL IN ACCORDANCE WITH METHODS AND MATERIALS APPROVED BY THE OWNER.
4. AT THE COMPLETION OF THE GRADING, ALL SLOPES, DITCHES, AND ALL DISTURBED AREAS SHALL BE HAND RAKED, SMOOTH AND FREE OF POCKETS, WITH SUFFICIENT SLOPE TO ENSURE DRAINAGE.
5. FINISH SLOPES, DITCHES AND DISTURBED AREAS SHALL RECEIVE A MINIMUM OF 4 INCHES OF TOPSOIL MIX, AND BE FERTILIZED, SEEDED, LIMED, AND MULCHED. TURF ESTABLISHMENT SHALL BE PERFORMED PER VAOT SECTION 651.
6. ALL FILL SHALL BE PLACED IN 6 INCH LIFTS AND THOROUGHLY COMPACTED TO 95% OF MAXIMUM DENSITY OF OPTIMUM MOISTURE CONTENT AS DETERMINED BY ASTM D968 STANDARD PROCTOR, UNLESS NOTED OTHERWISE.
7. HEALTHY EXISTING TREES ON SITE NOT SCHEDULED FOR REMOVAL OR RE-LOCATION SHALL BE MARKED AND PROTECTED FROM DAMAGE DURING THE WORK.
8. FINISH GRADE, TOPSOIL AND SEED ALL DISTURBED AREAS NOT DESIGNATED FOR ANOTHER MATERIAL.
9. ADJUST ALL EXISTING MANHOLES, CATCH BASINS, RIMS, COVERS, VALVES AND OTHER SITE STRUCTURES AND UTILITIES WHERE ENCOUNTERED TO MEET NEW LINE AND GRADE OF FINISHED LAWN AND PAVEMENT.
10. ALL HIGHWAY AND OTHER SIGNAGE NOT SHOWN IN THESE DRAWINGS WILL BE PROVIDED BY THE OWNER. THE CONTRACTOR SHALL NOTIFY AND COORDINATE THE SCHEDULING OF THESE ITEMS WITH THE OWNER.
11. THE CONTRACTOR SHALL REMOVE ALL TRASH AND DEBRIS GENERATED DURING THE WORK FROM THE SITE AT THE END OF THE PROJECT.

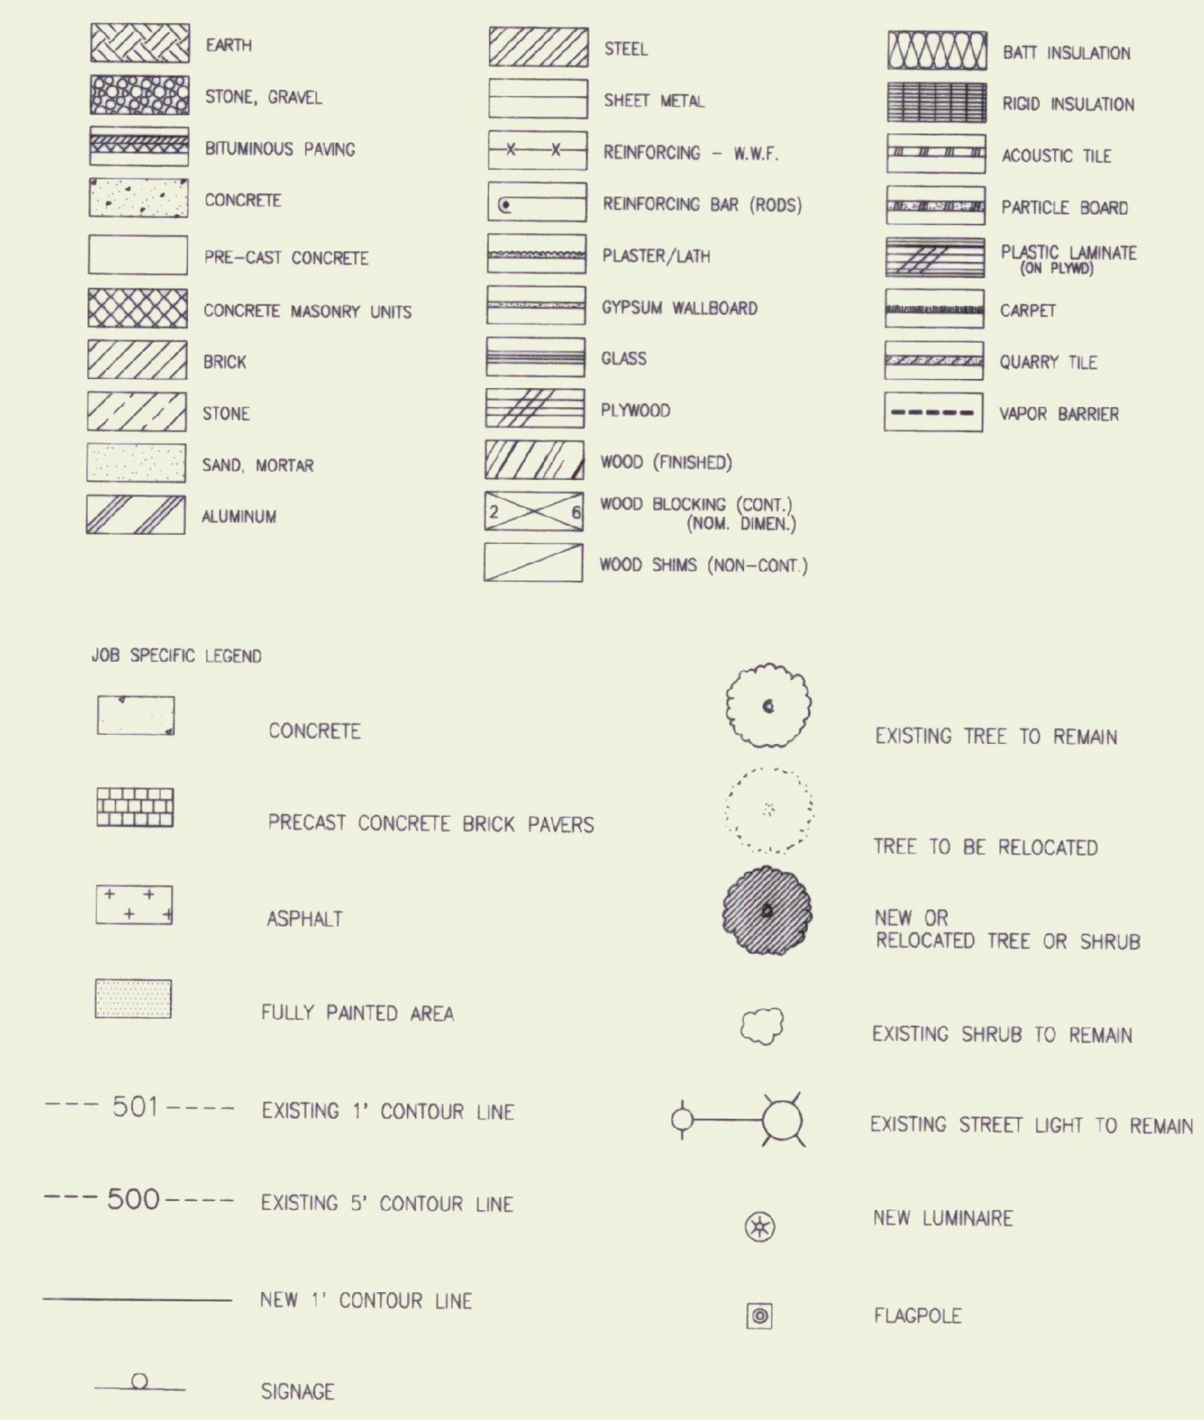

2/00 STANDARD MATERIALS LEGEND — NO SCALE

GENERAL NOTES

EXTERIOR

CONCRETE PAVERS
- MFR: HANOVER
- STYLE: APPIAN
- COLOR: NATURAL / CHARCOAL BLEND

ROOF
- MFR: BIRD
- STYLE: ORGANIC
- COLOR: CHESTNUT BROWN

INTERIOR

FLOORING
- MFR: SILIKAL
- STYLE: MMA / FULL FLAKE
- F-1 #21 FOREST GREEN, #2 TURTLEDOVE GREY, #1 EGGSHELL WHITE, #9 FAWN BEIGE

FIBERGLASS PLASTIC PANELS
- MFR: BP CHEMICALS
- STYLE: TUFFLINER
- FP-1 ALMOND

PAINT
- MFR: PRATT & LAMBERT
- PT-1 #2288 SILVER LINING
- PT-2 *NOT USED*
- PT-3 #1456 WOODLAND

STAIN
- MFR: PRATT & LAMBERT
- ST-1 CLEAR FINISH
- ST-2 EARLY AMERICAN MAPLE
- ST-3 RUSTIC # 3-107 OIL (EXTERIOR)

SPECIFIC NOTES

PAINT

1. ALL GWB SHALL BE PT-1.
2. ALL INTERIOR DOOR FRAMES. EXTERIOR DOORS & DOOR FRAMES, MECH. DUCTS / PIPING , WINDOW FRAMES (inside as well) SHALL BE PT-3.

STAIN

4. ALL INTERIOR WOOD SURFACES, OTHER THAN WOOD TRUSSES AND INTERIOR DOORS, SHALL BE ST-1.
5. ALL WOOD TRUSSES AND ALL INTERIOR DOORS SHALL BE ST-2
6. ALL EXTERIOR SIDING (WOOD LOGS), SOFFITS, AND FASCIA SHALL BE ST-3.

STANDARD ABBREVIATIONS

@	AT
∠	ANGLE
℄	CENTERLINE
[	CHANNEL
⊥	PERPENDICULAR
℘	PLATE
⌀	ROUND/DIAMETER
A.F.F.	ABOVE FINISH FLOOR
A.P.	ACCESS PANEL
A.T.	ASPHALT TILE
A/C	AIR CONDITIONING
AC.	ACRE
ACT.	ACOUSTICAL TILE
ADD'N.	ADDITION
ADD.	ADDENDUM
ADJUST.	ADJUSTABLE
ALT.	ALTERNATE
ALUM.	ALUMINUM
ANCH.	ANCHOR(AGE)
ANOD.	ANODIZED
APPROX.	APPROXIMATE
ARCH.	ARCHITECT(URAL)
ASB.	ASBESTOS
ASPH.	ASPHALT
B.M.	BENCHMARK
B.U.R.	BUILT-UP ROOF
B.W.	BOTH WAYS
B/O	BOTTOM OF
BD.	BOARD
BLDG.	BUILDING
BLKG.	BLOCKING
BLKT.	BLANKET
BM.	BEAM
BRG.	BEARING
BRK.	BRICK
BSMT.	BASEMENT
BVL.	BEVELED
C.H.	CHEMICAL HARDENER
C.I.	CAST IRON
C.I.P.	CAST-IN-PLACE
C.J.	CONTROL JOINT
C.L.L.	CONTRACT LIMIT LINE
C.M.P.	CORRUGATED METAL PIPE
C.M.T.	CERAMIC MOSAIC TILE
C.M.U.	CONCRETE MASONRY UNIT
C.T.	CERAMIC TILE
CABT.	CABINET
CARP.	CARPENTER
CB.	CHALKBOARD
CEM.	CEMENT
CL.	CLOSET
CLG.	CEILING
CLR.	CLEAR
COL.	COLUMN
COMB.	COMBINATION
COMP.	COMPOSITE
CONC.	CONCRETE
CONST.	CONSTRUCTION
CONT.	CONTINUOUS
CONTR.	CONTRACTOR
CORR.	CORRIDOR
CORRUG.	CORRUGATED
CPT.	CARPET
CRS.	COURSE(S)
C.U.H.	CABINET UNIT HEATER
D.	DEPTH
D.F.	DRINKING FOUNTAIN
D.H.	DOUBLE HUNG
D.O.	DOOR OPENING/DITTO
DEFL.	DEFLECTION
DIA.	DIAMETER
DIAG.	DIAGONAL
DIMEN.	DIMENSION
DL	DEAD LOAD
DN.	DOWN
DTL.	DETAIL
DWG.	DRAWING
E.J.	EXPANSION JOINT
E.P.	ELECTRIC PANEL
EIFS	EXTERIOR INSUL. & FINISH SYSTEM
E.W.C.	ELECTRIC WATER COOLER
EA.	EACH
EL.	ELEVATION
ELEC.	ELECTRIC(AL)
ELEV.	ELEVATOR
ENTR.	ENTRANCE
EQ.	EQUAL
EQUIP.	EQUIPMENT
ESTIM.	ESTIMATE
EXG.	EXISTING
EXH.	EXHAUST
EXP.	EXPOSED
EXPAN.	EXPANSION
EXT.	EXTERIOR
F.B.O.	FURNISHED BY OTHER
F.C.U.	FAN COIL UNIT
F.D.	FLOOR DRAIN
F.E.	FIRE EXTINGUISHER
F.E.C.	FIRE EXTINGUISHER CABINET
F.H.	FIRE HYDRANT
F.N.D.	FEMININE NAPKIN DISPOSAL
F.O.	FRAME OPENING
F.P.	FIREPROOFING
F/O	FACE OF
F/R	FIRE-RESISTIVE
FAP	FIRE ANNUNCIATION (ALARM) PANEL
FDN.	FOUNDATION
FIN.	FINISH(ED)
FIXT.	FIXTURE
FL'G.	FLASHING
FL.	FLOOR
FM	FACTORY MUTUAL
FNV.	FEMININE NAPKIN VENDOR
FR.	FRAME
FRM'G.	FRAMING
FT.	FOOT/FEET
FTG.	FOOTING
FUR.	FURRING
FURN.	FURNISHED/FURNITURE
FWC	FABRIC WALL COVERING
G.B.	GRAB BAR
G.C.	GENERAL CONTRACTOR
G.C.T.	GLAZED CERAMIC TILE
GA.	GAUGE
GALV.	GALVANIZED
GKT.	GASKET
GL.	GLASS, GLAZING
GWB.	GYPSUM WALLBOARD
GYP.	GYPSUM
H.	HEIGHT
H.C.	HOLLOW CORE
H.M.	HOLLOW METAL
H/C	HANDICAPPED
HBD.	HARDBOARD
HDWD.	HARDWOOD
HDWR.	HARDWARE
HGLR.	HEAT/GLARE/LIGHT REDUCING(GLASS)
HORIZ.	HORIZONTAL
HR.	HOUR
HVAC.	HEATING/VENTILATING/AIR COND.
I.C.S.	INSULATED COMPOSITE SIDING
I.D.	INSIDE DIAMETER
IMPREG.	IMPREGNATED
INCL.	INCLUDE(D) (-ING)
INSUL.	INSULATE(D) (-ION) (-ING)
INT.	INTERIOR
INV.	INVERT
JAN.	JANITOR
JT.	JOINT
L.	LENGTH
LAM.	LAMINATE(D)
LAV.	LAVATORY
LF	LINEAR FEET
LG.	LONG
LL	LIVE LOAD
LLH.	LONG LEG HORIZONTAL
LLV.	LONG LEG VERTICAL
LOC.	LOCATE(D) (-ION)
LT-GA.	LIGHT GAUGE
LTG.	LIGHTING
LTL.	LINTEL
LVR.	LOUVER
M.O.	MASONRY OPENING
M.R.	MOISTURE RESISTANT
MACH.	MACHINE
MAT.	MATERIAL
MAX.	MAXIMUM
MECH.	MECHANICAL
MET.	METAL(LIC)
MEZZ.	MEZZANINE
MFR.	MANUFACTURER
MIN.	MINIMUM
MISC.	MISCELLANEOUS
MLDG.	MOULDING
MMB.	MEMBRANE
MSRY.	MASONRY
MTL.	METAL
MULL.	MULLION
N.A.	NOT APPLICABLE
N.I.C.	NOT IN CONTRACT
N.S.	NON-SLIP
N.T.S.	NOT TO SCALE
NAT.	NATURAL
NO.	NUMBER
NOM.	NOMINAL
O.A.	OVERALL
O.C.	ON CENTER
O.D.	OUTSIDE DIAMETER
OPNG.	OPENING
OPP.	OPPOSITE
OPPH.	OPPOSITE HAND
OSU	OHIO STATE UNIV. (TEST)
P.&M.	PATCH & MATCH
P.M.S.	PREFORMED METAL SIDING
P.V.C.	POLYVINYL CHLORIDE
PBD.	PARTICLE BOARD
PERIM.	PERIMETER
PL.	PLASTIC/PLATE
PL.LAM.	PLASTIC LAMINATE
PLAS.	PLASTER
PLBG.	PLUMBING
PLYWD.	PLYWOOD
PNL.	PANEL
PREFAB.	PREFABRICATE(D)
P.T.	PEESSURE TREATED
PT./PTD.	PAINT/PAINTED
PTN.	PARTITION
PVMT.	PAVEMENT
Q.T.	QUARRY TILE
QTY.	QUANTITY
R.	RADIUS/RISER
R.B.	RUBBER BASE
R.D.	ROOF DRAIN
R.F.	RUBBER FLOORING
R.O.	ROUGH OPENING
REF.	REFERENCE
REINF.	REINFORCED
REQ'D	REQUIRED
RET.	RETURN
REV.	REVISED/REVISION
RM.	ROOM
RUB.	RUBBER
S.C.	SOLID CORE
S.S.	STAINLESS STEEL
S.T.C.	SOUND TRANSMISSION CLASS
SCH.	SCHEDULE
SECT.	SECTION
SH.	SHEET
SHTH.	SHEATHING
SIM.	SIMILAR
SLNT.	SEALANT
SLR.	SEALER
SPEC.	SPECIFICATION
SPR.	SPRINKLER
SQ.	SQUARE
ST./STL.	STEEL
STD.	STANDARD
STR./STRUCT.	STRUCTURE(-AL)
SUSP.	SUSPENDED
SYM.	SYMMETRICAL
T.	TRANSFORMER/TREAD
T.&G.	TONGUE & GROOVE
T/CONC.	TOP OF CONCRETE
T/D	TOP OF DECK
T/O	TOP OF
T/S	TOP OF STEEL
T/W	TOP OF WALL
TB	TACKBOARD
TEL.	TELEPHONE
TEM.	TEMPERED
TEMP.	TEMPERATURE
TERM.	TERMINAL
TERR.	TERRAZZO
TH.	THICK(NESS)
THRES.	THRESHOLD
TLT.	TOILET
TRANS.	TRANSPORT
TRANSF.	TRANSFORMER
TRANSP.	TRANSPARENT
TRS.	TILE REDUCER STRIP
TYP.	TYPICAL
U.C.	UNDERCUT
U.N.O.	UNLESS NOTED OTHERWISE
UL	UNDERWRITER'S LAB. (TEST)
UR.	URINAL
V.	VINYL
V.B.	VAPOR BARRIER
V.I.F.	VERIFY IN FIELD
V.P.	VISION PANEL
VAR.	VARNISH
VB	VINYL BASE
VCT.	VINYL COMPOSITION TILE
VERT.	VERTICAL
VEST.	VESTIBULE
VNR.	VENEER
VT	VINYL TILE
VWC.	VINYL WALLCOVERING
W.	WIDTH
W.C.	WATER CLOSET
W.GL.	WIRE GLASS
W.P.	WATERPROOF/WORKPOINT
W.R.	WATER REPELLENT/RESISTANT
W.S.	WEATHER STRIP
W.W.	WINDOW WALL
W.W.F.	WELDED WIRE FABRIC
W/	WITH
W/O	WITHOUT
WDW.	WINDOW
JOB SPECIFIC ABBREVIATIONS	
FP	FIBERGLASS PANEL

3/00 STANDARD ABBREVIATIONS — NO SCALE

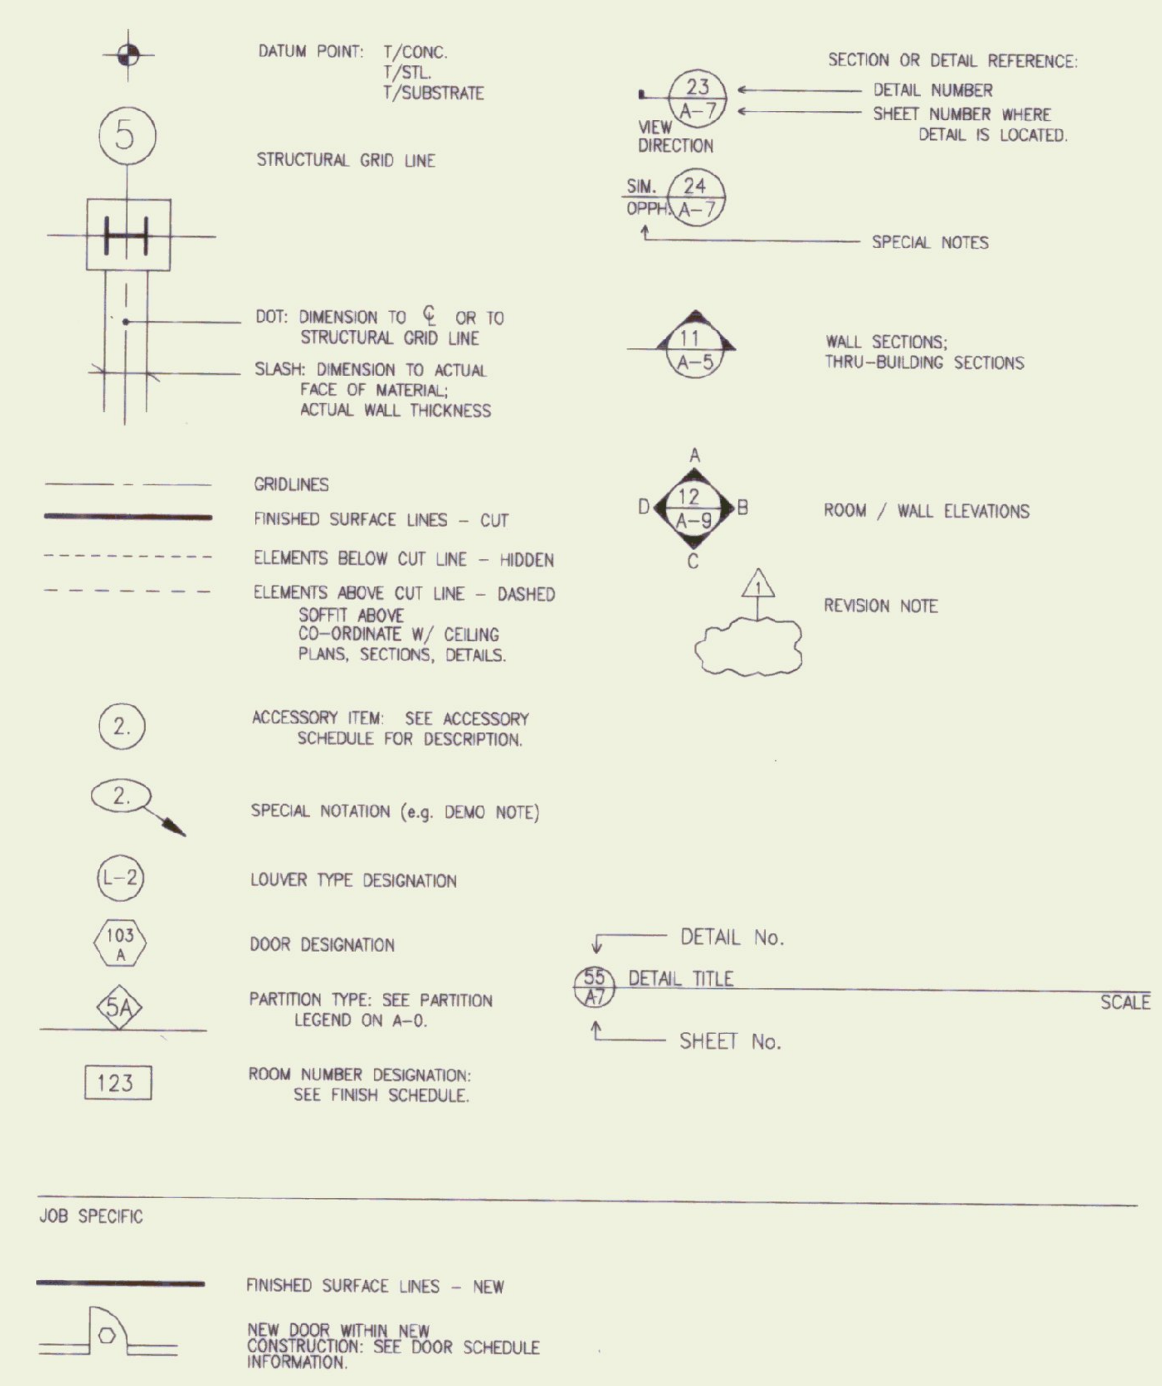

4/00 STANDARD SYMBOLS LEGEND — NO SCALE

SEEDING FORMULA

URBAN AREAS

% WT.	LBS./ACRE	NAME	PUR %	GERM %
42.5	34.0	CREEPING RED FESCUE	98	85
10.0	8.0	PERENNIAL RYE GRASS	95	90
42.5	34.0	KENTUCKY BLUE GRASS	85	85
5.0	4.0	ANNUAL RYE GRASS	95	85

RURAL AREAS

% WT.	LBS./ACRE	NAME	PUR %	GERM %
37.5	22.5	CREEPING RED FESCUE	98	85
37.5	22.5	TALL FESCUE	95	90
5.0	3.0	RED TOP	95	90
15.0	9.0	BIRDSFOOT TREFOIL	98	85
5.0	3.0	ANNUAL RYEGRASS	95	85

SEED MIXTURE:
SHALL NOT HAVE A WEED CONTENT EXCEEDING 0.04 % BY WEIGHT AND SHALL BE FREE OF ALL NOXIOUS WEED SEED.

SEED:
TO BE APPLIED PER SEEDING FORMULAS AS DIRECTED BY THE ENGINEER.

FERTILIZER FORMULA:
10-20-10 TO BE USED WITH SEED, APPLIED AT THE RATE OF 500 LBS/ACRE.

AGRICULTURAL LIMESTONE:
TO BE APPLIED AT THE RATE OF 2 TONS/ACRE OR AS DIRECTED BY THE ENGINEER.

HAY MULCH:
TO BE PLACED ON EARTH SLOPES AT THE RATE OF 2 TONS/ACRE OR AS DIRECTED BY THE ENGINEER.

TOPSOIL:
TO BE USED WITH SEED AS INDICATED ON THE PLANS OR AS DIRECTED BY THE ENGINEER.

REGISTERED ARCHITECT · R. JOHN [illegible] · No. 1159 · STATE OF VERMONT

ARCHITECT
DORE AND WHITTIER INC.
ARCHITECTS • PROJECT MANAGERS
1795 WILLISTON ROAD • SOUTH BURLINGTON, VERMONT

MECHANICAL/ ELECTRICAL ENGINEER
N.F.Laurence + Associates, Inc.
113 West Main Street
Northborough, MA 01532

CIVIL ENGINEER + SURVEY
VERMONT SURVEY and ENGINEERING, INC.
SURVEYORS and CIVIL ENGINEERS
58 EAST STATE STREET • MONTPELIER, VERMONT • 05602

STATE OF VERMONT
DEPARTMENT OF STATE BUILDINGS
AGENCY OF ADMINISTRATION
MONTPELIER, VERMONT

ALBURG WELCOME CENTER
A L B U R G
GENERAL NOTES/ LEGENDS

DATE:	SCALE:	REVISIONS:	DRAWING NO:
MARCH 19, 1996		5-16-96	A-0
DRAWN BY: SULI APPROVED BY: JBA	PROJECT NO: NH 028-1(17)S		SHEET 3 OF 21