


1

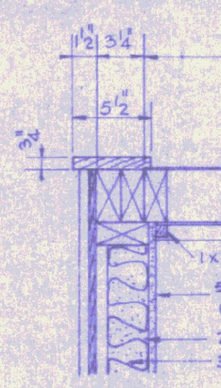


2




SEE MECH. DWGS. FOR TRANSITION CONNECTION OF EXHAUST DUCT TO ALUM. LOUVER

3

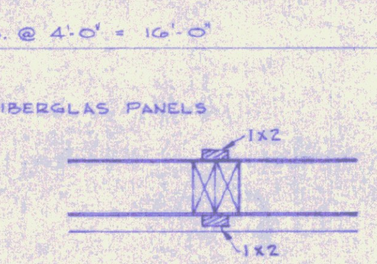


4

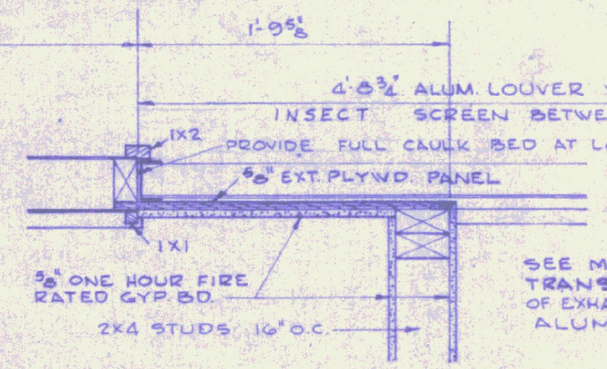


PROVIDE A TOP HINGED 5/8" EXT. PLYWD. PANEL TO COVER EXPOSED LOUVER AREA W/ MIN. 2 HOOKS IN CEILING TO HOLD PANEL IN OPEN POSITION

5

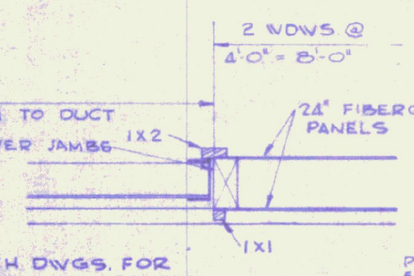


6

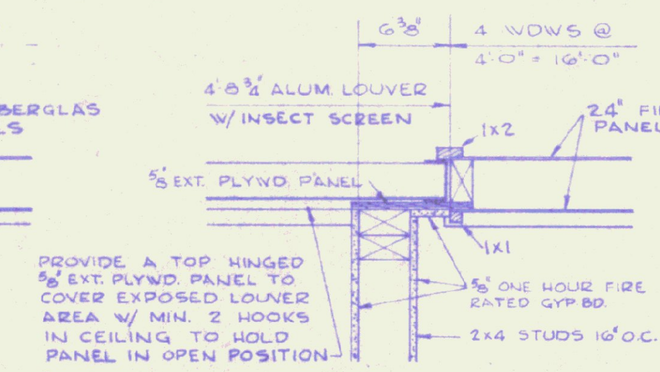


8

9

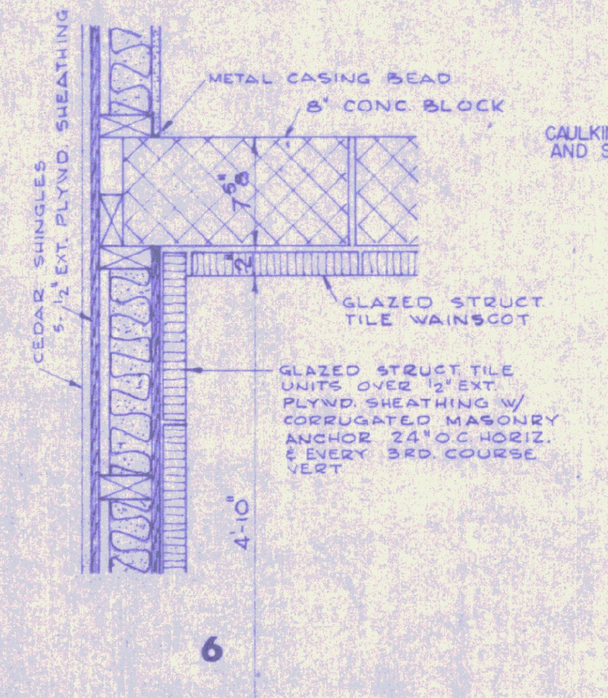


7

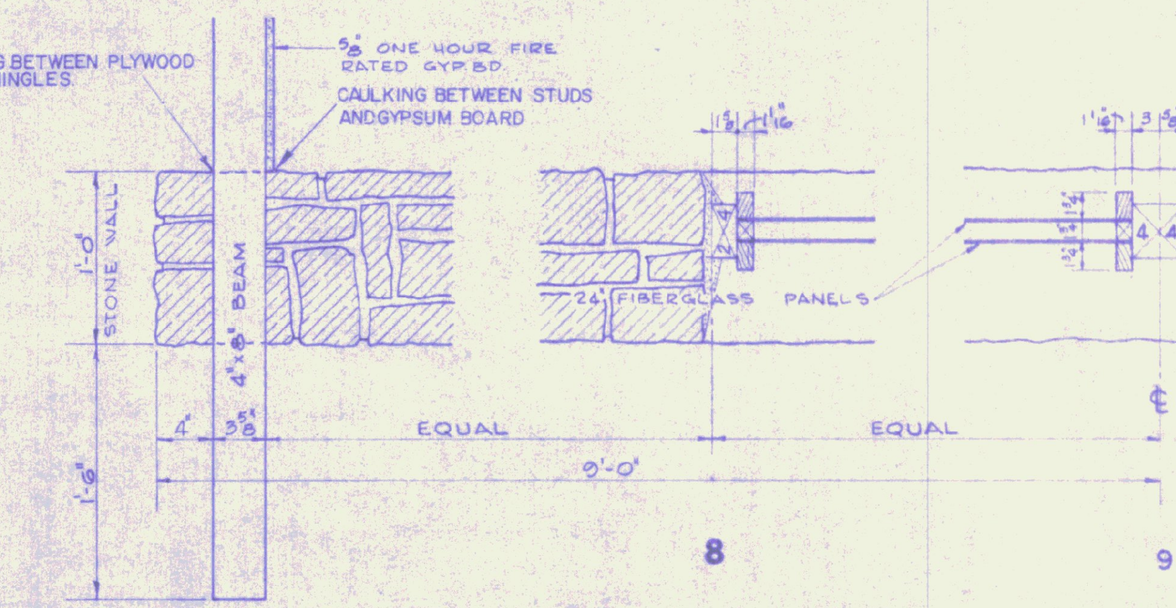


FOR NOTES & DIMENSIONS NOT SHOWN, SEE SECT. "F-F" DWG. NO. 6

10

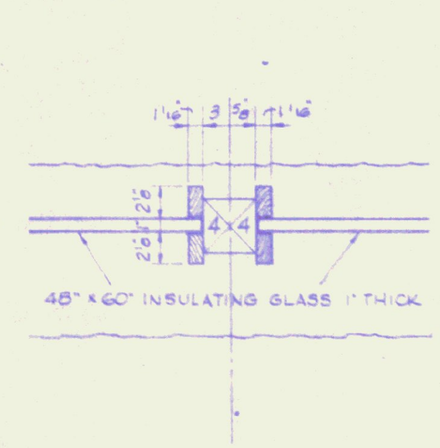


11

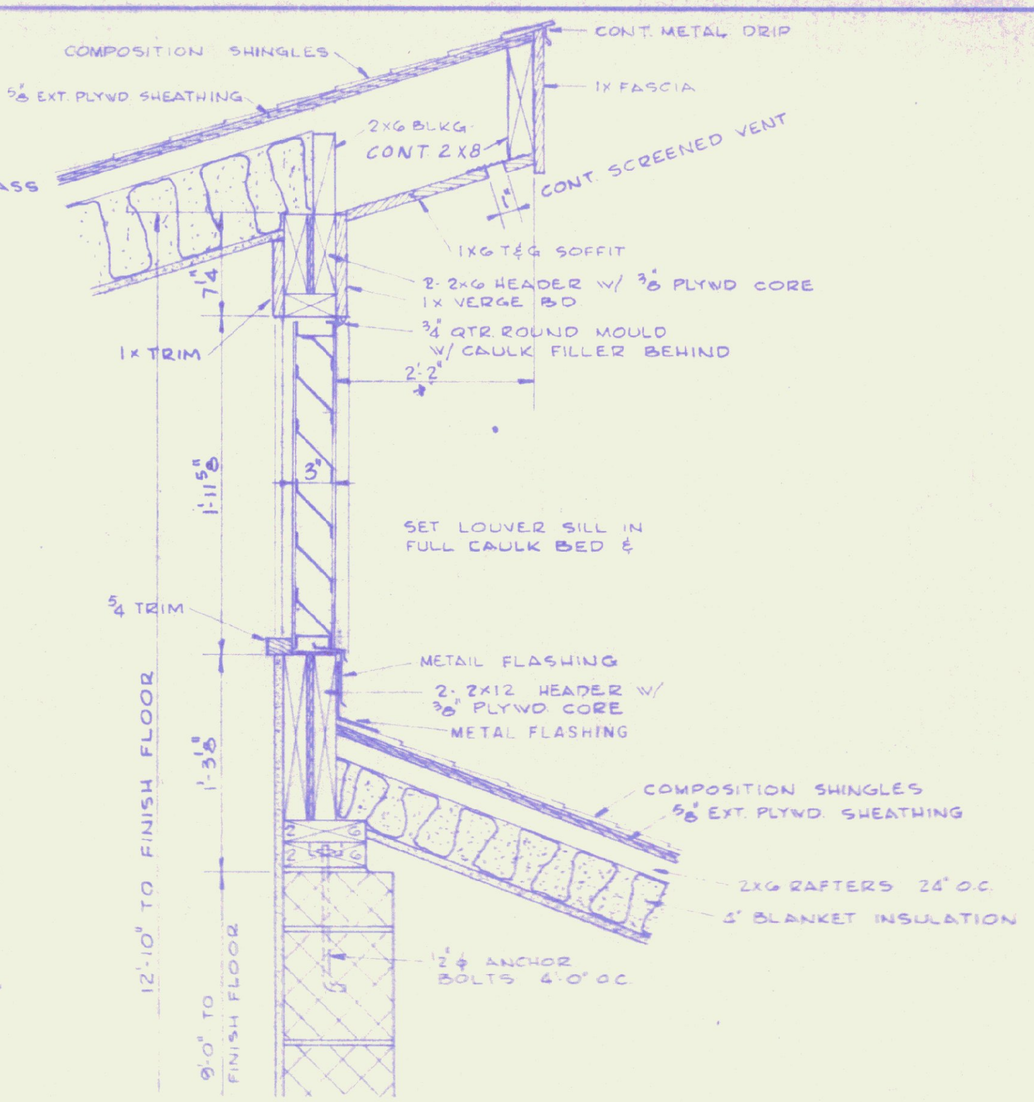


12

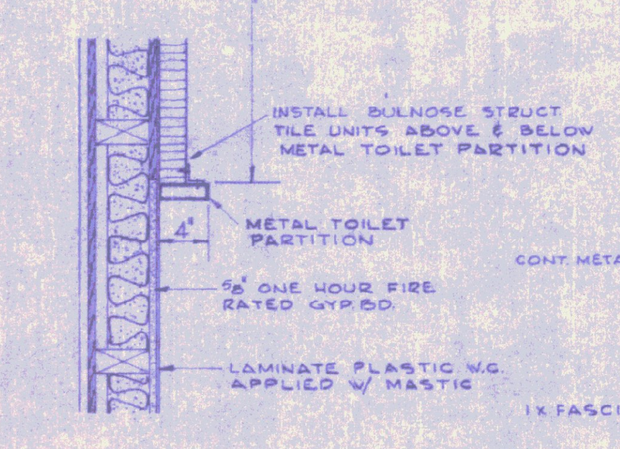


13

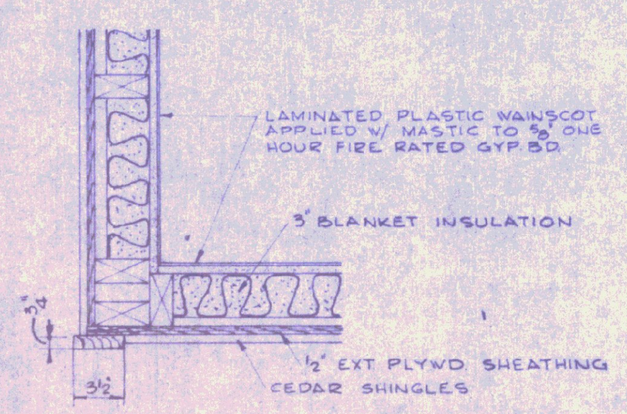


15

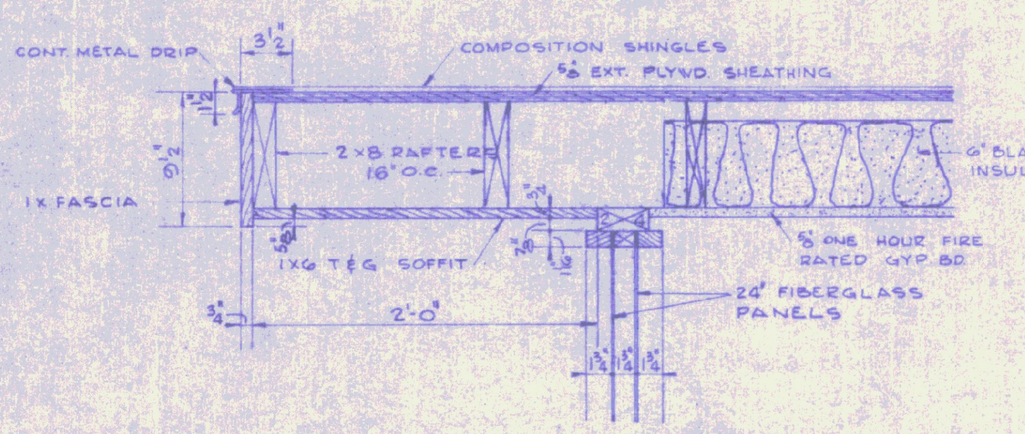


16

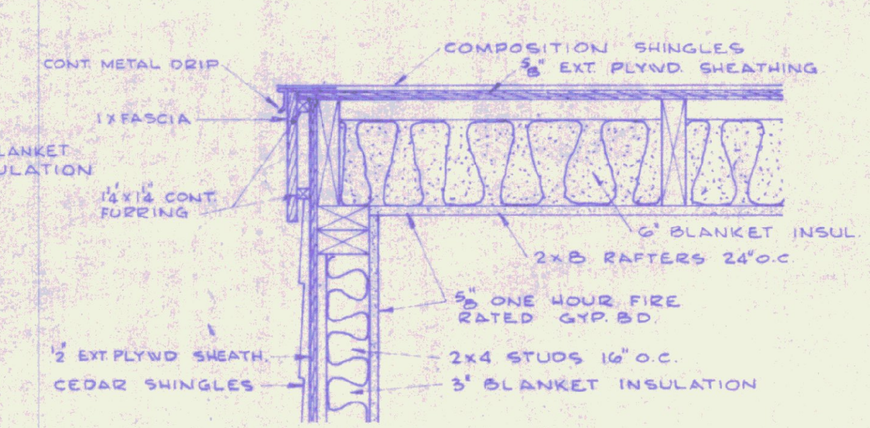


17

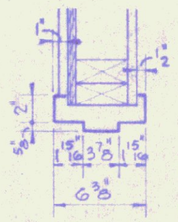


18

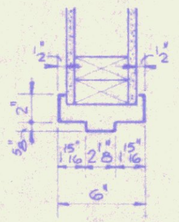


14

ROADSIDE REST FACILITIES

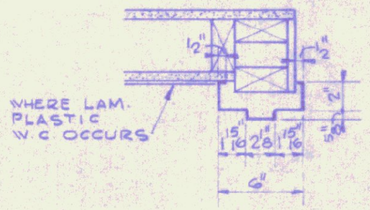SECTIONS AND DETAILS

STATE OF VERMONT
DEPARTMENT OF HIGHWAYS

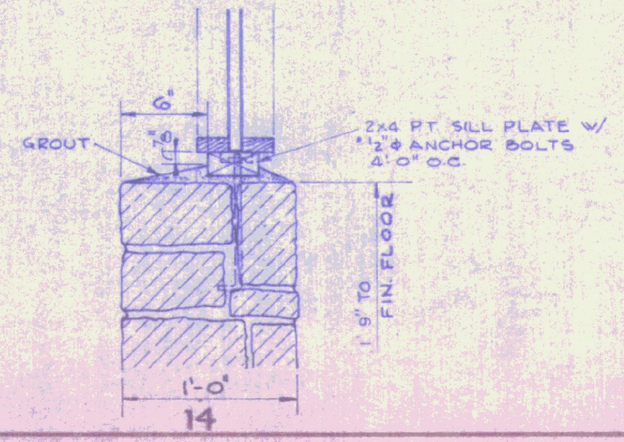PROJECT Geo.-Fair. No. I 89-3(50)

SCALE: 1 1/2" = 1'-0" | SHEET 14 OF 35

7