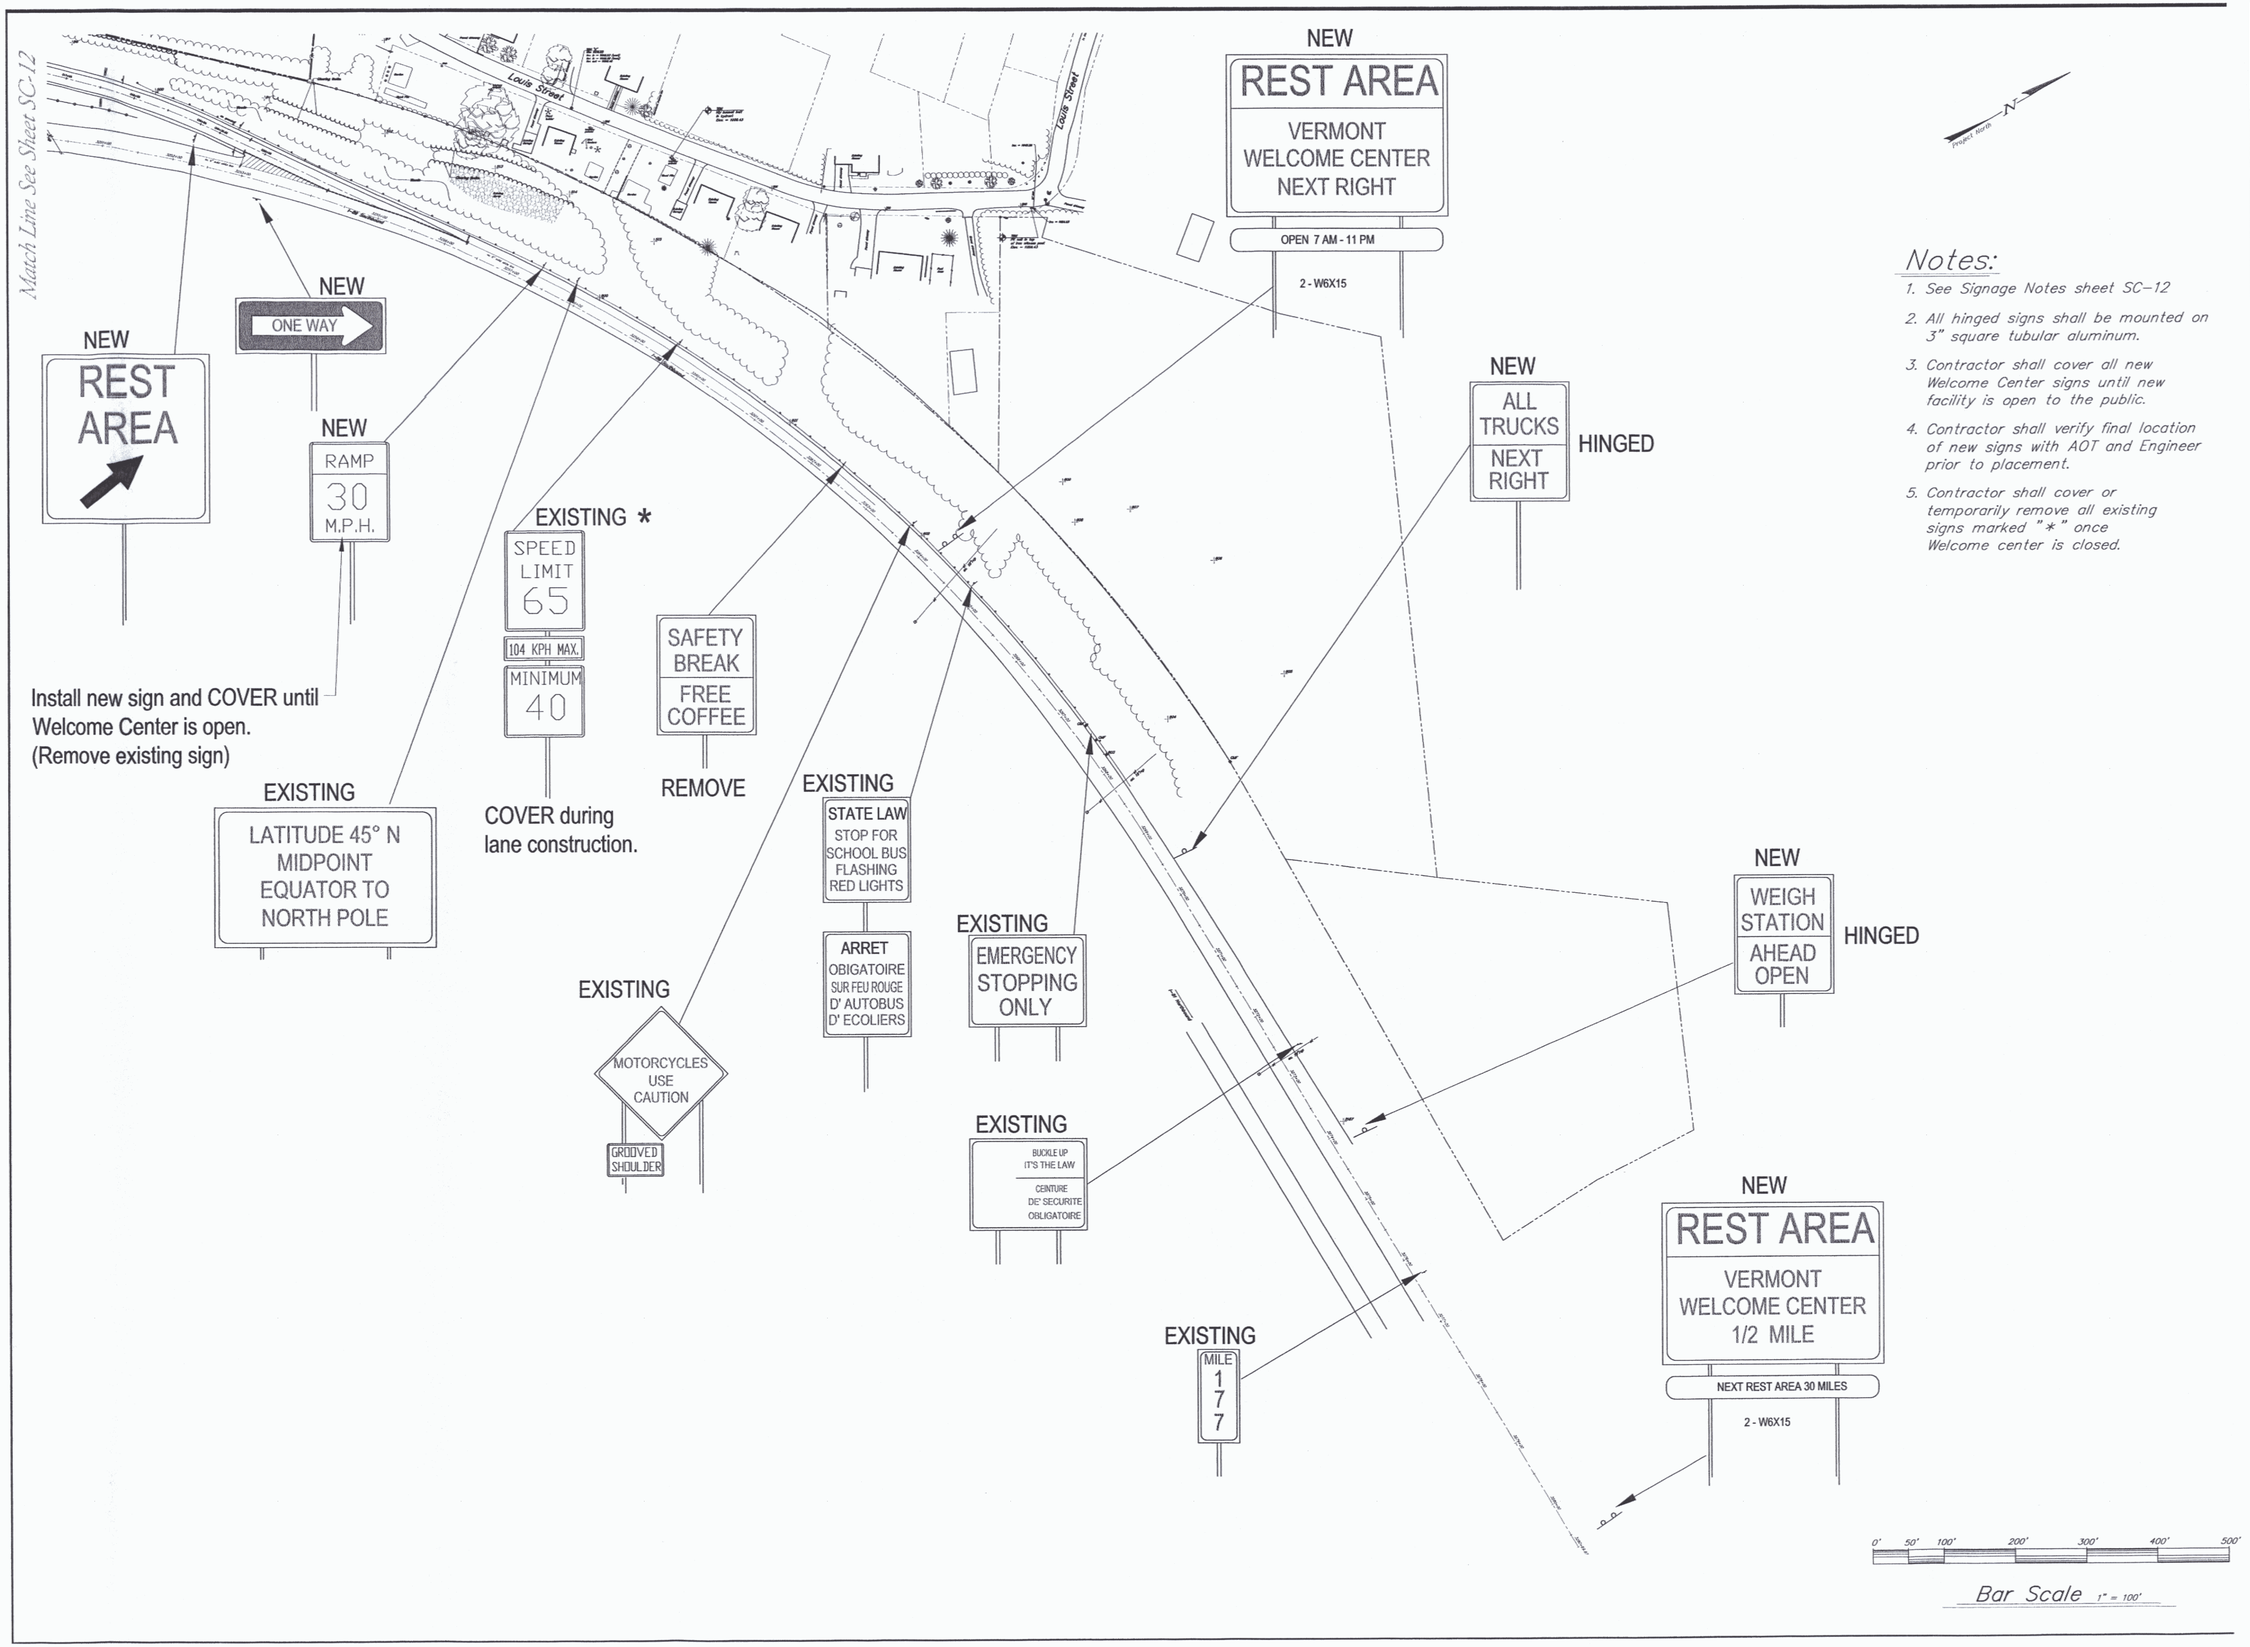

Notes:

1. See Signage Notes sheet SC-12
2. All hinged signs shall be mounted on 3" square tubular aluminum.
3. Contractor shall cover all new Welcome Center signs until new facility is open to the public.
4. Contractor shall verify final location of new signs with AOT and Engineer prior to placement.
5. Contractor shall cover or temporarily remove all existing signs marked "*" once Welcome center is closed.

NORTHERN ARCHITECTS
207 KING STREET
SUITE 3
BURLINGTON, VERMONT
05401-4502
802-658-1953

CONSULTANTS

CIVIL
KREBS & LANSING
164 Main Street, Suite 201,
Colchester, VT 05446
(802)-878-0375

LANDSCAPE ARCHITECT
OHKW
OFFICE OF H. KEITH WAGNER
7 Maple Avenue
Burlington, VT 05401
(802)-864-0010

STRUCTURAL
RICHARD M. DOHERTY, P.E.
117 St. Paul Street
Burlington, VT 05401
802-660-9212

PLUMBING, MECHANICAL AND ELECTRICAL
DUFRESNE-HENRY, INC.
Precision Park
North Springfield, VT 05150
802-886-2261

REVISIONS

PROJECT

DERBY WELCOME CENTER
PROJECT #IM 091-3(8)

NEW FACILITY

DERBY
VERMONT

DATE:	01/07/02
SCALE:	× 1" = 100'
CHECKED:	
PROJECT NO:	

APPROACH SIGNAGE

SC-13

00137 – signage.dwg