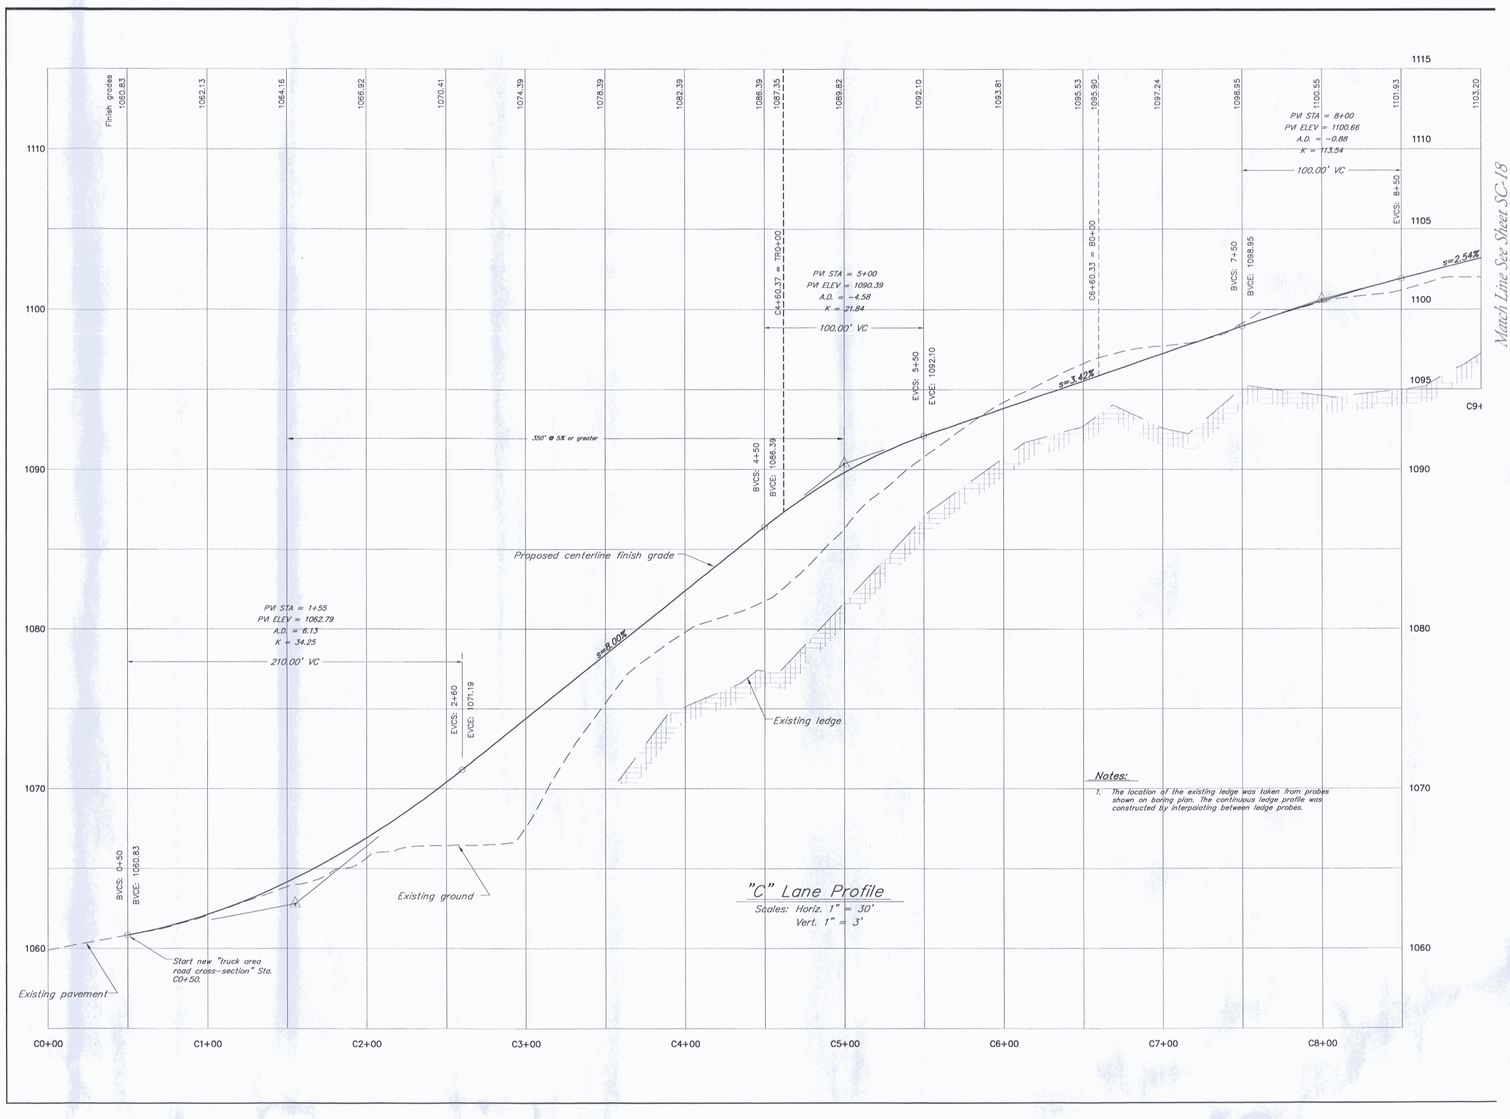

Match Line See Sheet SC-18

NORTHERN ARCHITECTS
207 KING STREET
SUITE 3
BURLINGTON, VERMONT
05401-4502

802-658-1953

CONSULTANTS

CIVIL
KEITH ELWYNG
104 Pine Street, Suite 205,
Burlington, VT 05401
(802) 865-0970

LANDSCAPE ARCHITECT
OHIKW
OFFICE OF HEIDI KRAMER
17 Battle Avenue
Pittsford, VT 05401
(802) 483-6092

STRUCTURAL
RICHARD P. DOHERTY, P.E.
DOHERTY & ASSOCIATES, P.E.
BURLINGTON, VT 05403
802-660-9972

MECHANICAL/ELECTRICAL
DUFFESNE HENRY, INC.
141 ROUTE 116, PETERSHAM PARK
NORTH SHREWSBURY, VT 05150
802-896-7262

REVISIONS

PROJECT

DERBY WELCOME CENTER
PROJECT #IM 091-3(8)

NEW FACILITY

DERBY
VERMONT

DATE: 01/31/02

SCALE: = AS NOTED

CHECKED:

PROJECT NO:

PROPOSED ROAD PROFILE

SC-17

0313 - pro-roadfl.dwg