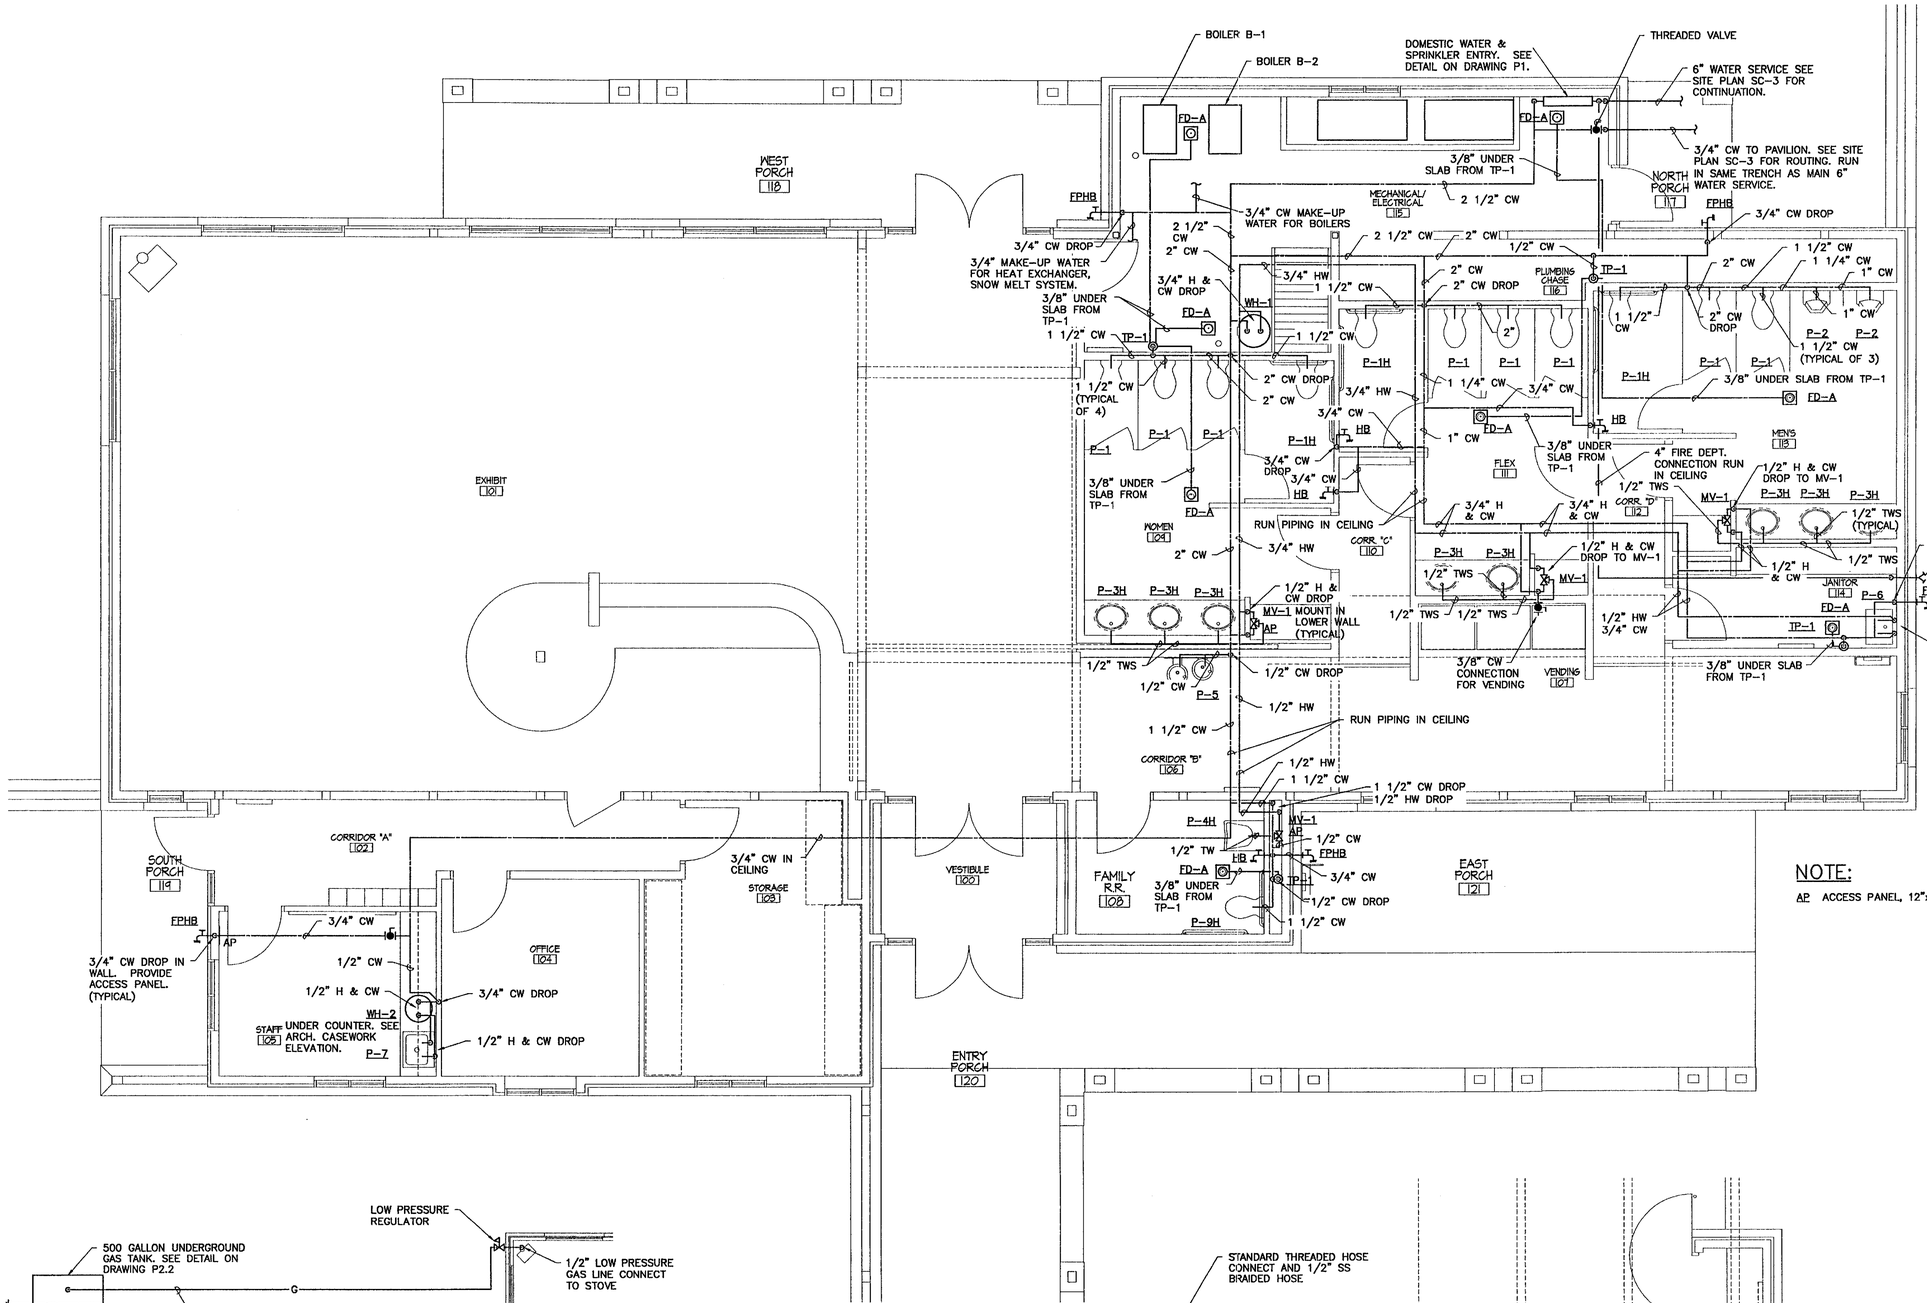

NOTE:

AP ACCESS PANEL, 12"x12" (TYPICAL)

DOMESTIC WATER PIPING PLAN

SCALE: 1/4"=1'-0"

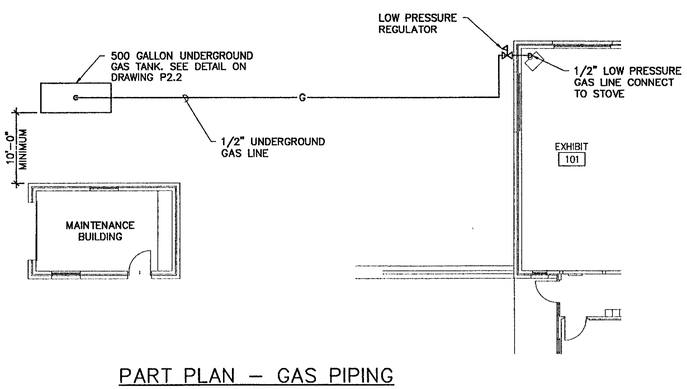

PART PLAN – GAS PIPING

SCALE: 1"=10'-0"

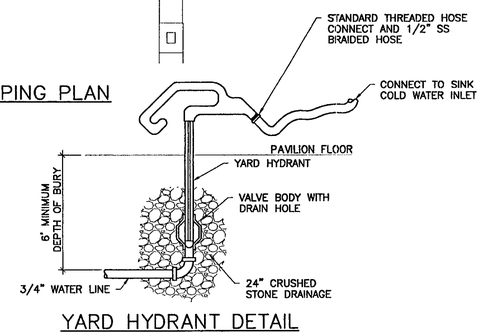

YARD HYDRANT DETAIL

SCALE: NOT TO SCALE

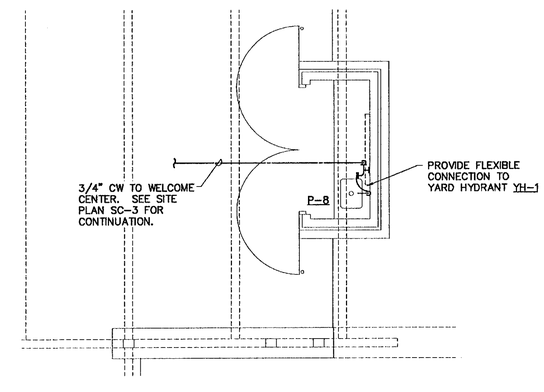

DOMESTIC WATER PIPING PLAN – PAVILION

SCALE: 1/4"=1'-0"

STATE OF VERMONT
KENTON E. STRINGHAM, JR.
No. 6927
PROFESSIONAL ENGINEER

NORTHERN ARCHITECTS

207 KING STREET
SUITE 3
BURLINGTON, VERMONT
05401-4502

802-658-1953

CONSULTANTS

CIVIL
KREBS AND LANSING
10 Main Street
Colchester VT 05446
(802)-878-0375

LANDSCAPE ARCHITECT
OHKW
OFFICE OF H. KEITH WAGNER
7 Marble Ave.
Burlington VT 05401
(802)-864-0010

STRUCTURAL
RICHARD M. DOHERTY, P.E.
117 St. Paul Street
Burlington VT 05401
(802)-660-9212

PLUMBING, MECHANICAL, AND ELECTRICAL
DUFRESNE-HENRY
Precision Park
North Springfield VT 05150-0029
(802)-886-2261

REVISIONS

PROJECT

DERBY WELCOME CENTER
PROJECT #IM 091-3(8)

NEW FACILITY

DERBY
VERMONT

DATE:	01/07/02
SCALE:	AS NOTED
CHECKED:	
PROJECT NO:	2003

DOMESTIC WATER PIPING PLAN

P2.1

N:\VERMONT - STATE OF\DERBY WELCOME CENTER\MECH\P2.1-WTR.DWG 1-4-02 2:01:27 pm EST