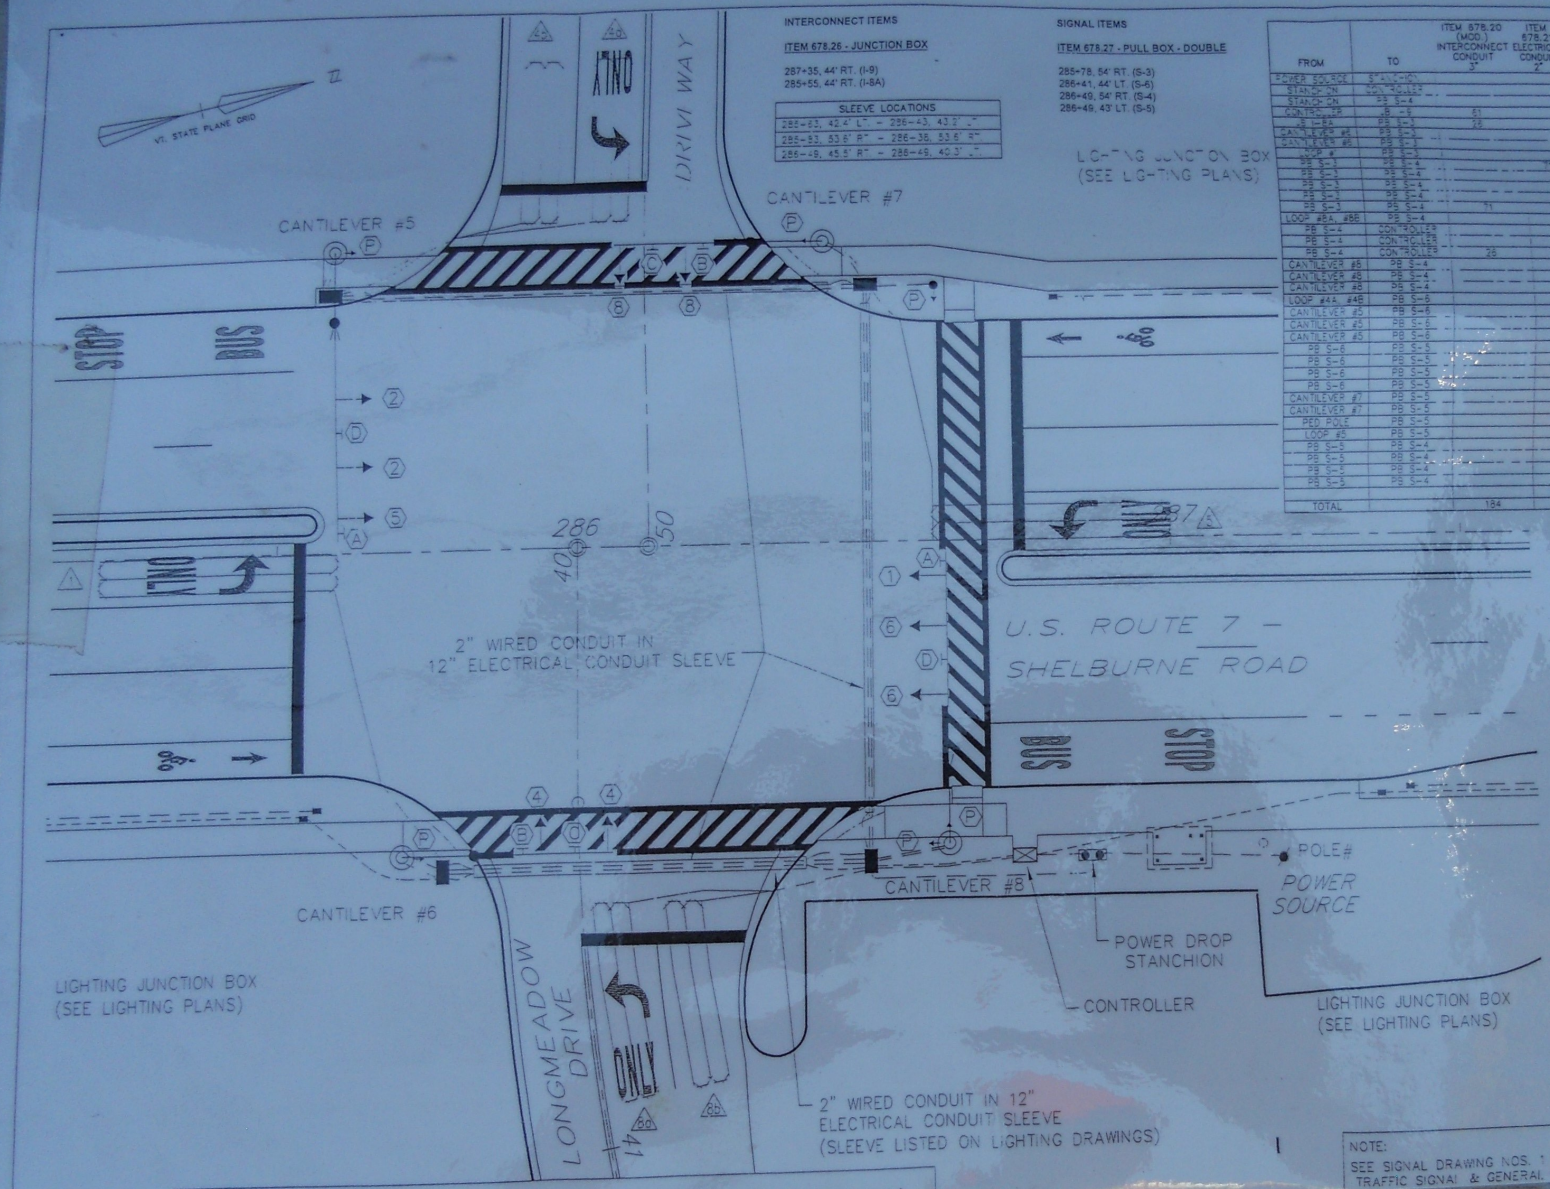

INTERCONNECT ITEMS

ITEM 678.26 - JUNCTION BOX

287+35, 44' RT. (I-9)
285+55, 44' RT. (I-8A)

SLEEVE LOCATIONS
286+63, 42.4' LT. - 286+43, 43.2' LT.
285+93, 53.6' RT. - 286+38, 53.6' RT.
286+48, 45.5' RT. - 286+49, 40.3' LT.

SIGNAL ITEMS

ITEM 678.27 - PULL BOX - DOUBLE

285+78, 54' RT. (S-3)
286+41, 44' LT. (S-6)
286+49, 54' RT. (S-4)
286+49, 43' LT. (S-5)

FROM	TO	ITEM 678.20 (MOD.) INTERCONNECT CONDUIT 3"	ITEM 678.21 ELECTRICAL CONDUIT 2"	ITEM 678.23 WIRED CONDUIT 2"	2 1/2"	ITEM 678.30 ELECTRICAL CONDUIT SLEEVE 8"	12"	DESCRIPTION
POWER SOURCE	STANCHION				67		220	VAOT LIGHTING - SOURCE
STANCHION	CONTROLLER							SIGNAL - POWER
STANCHION	S3, S-4			44				VAOT LIGHTING - SOURCE
CONTROLLER	J8, -5	61						INTERCONNECT
J8, I-8A	PB, S-3	28						INTERCONNECT
CANTILEVER #5	PB, S-3			17				SIGNAL
CANTILEVER #5	PB, S-3			17				VAOT LIGHTING
LOOP #	PB, S-3			18				LOOP #1
PB, S-3	PB, S-4		90					SPARE
PB, S-3	PB, S-4			90		88		SPARE
PB, S-3	PB, S-4			90				SIGNAL
PB, S-3	PB, S-4			90				VAOT LIGHTING
PB, S-3	PB, S-4	71						INTERCONNECT
LOOP #8A, #8B	PB, S-4			17				LOOP #8A, 8B
PB, S-4	CONTROLLER			26				SIGNAL
PB, S-4	CONTROLLER			26				LOP #, #4, #6, #, #8, #8, #8A/#8B
PB, S-4	CONTROLLER	28						INTERCONNECT
CANTILEVER #5	PB, S-4			23				SIGNAL
CANTILEVER #5	PB, S-4			23				VAOT LIGHTING
CANTILEVER #5	PB, S-4			23				PRE-EMPTION
LOOP #4A, #4B	PB, S-5			24				LOOP #4A, #4B
CANTILEVER #5	PB, S-6			18				SIGNAL
CANTILEVER #5	PB, S-6			18				VAOT LIGHTING
CANTILEVER #5	PB, S-6			18				PRE-EMPTION
PB, S-6	PB, S-5		90			88		SPARE
PB, S-6	PB, S-5			90				SPARE
PB, S-6	PB, S-5			90				SIGNAL
PB, S-6	PB, S-5			90				VAOT LIGHTING
PB, S-6	PB, S-5			90				LOOP #4A, #4B, #5 / PRE-EMPTION
CANTILEVER #7	PB, S-5			22				SIGNAL
CANTILEVER #7	PB, S-5			22				VAOT LIGHTING
PED POLE	PB, S-5			17				SIGNAL
LOOP #5	PB, S-5			9				LOOP #5
PB, S-5	PB, S-4		98			88		SPARE
PB, S-5	PB, S-4			98				VAOT LIGHTING
PB, S-5	PB, S-4			98				SIGNAL
PB, S-5	PB, S-4			98				LOOP #4A, #4B, #5 / PRE-EMPTION
TOTAL		184	259	1170	67		220	

SIGNAL FACE ARRANGEMENT
(12" LENSES)

OVERHEAD SIGN ARRANGEMENT
@ MAST ARM CANTILEVERS

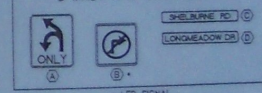

LEGEND

- NEW SIGNAL FACE
- NEW STRAIN POLE W/ SPAN WIRE OR MAST ARM
- NEW PULLBOX
- NEW JUNCTION BOX
- NEW POWER STANCHION
- NEW SIGNAL CONDUIT
- NEW INTERCONNECT CONDUIT
- NEW POWER POLE

NOTE:
SEE SIGNAL DRAWING NOS. 1 & 2 FOR: TRAFFIC SIGNAL & GENERAL NOTES AND

4/13/04
SCALE IN FEET

SHELBURNE

SURVEYED BY V.S.C. INC. DATE
DRAWN BY F.A.A. INC. DATE
TRACED BY F.A.A. INC. DATE

PROJECT NH-EGC-019-4(27)
SIGNAL DRAWING NO. 3

DATUM
VERTICAL NGVD 1929
HORIZONTAL NAD 1927

INTERSECTION NO. MS-507 (US 7 - CATAMOUNT/SHELBURNE LLC)