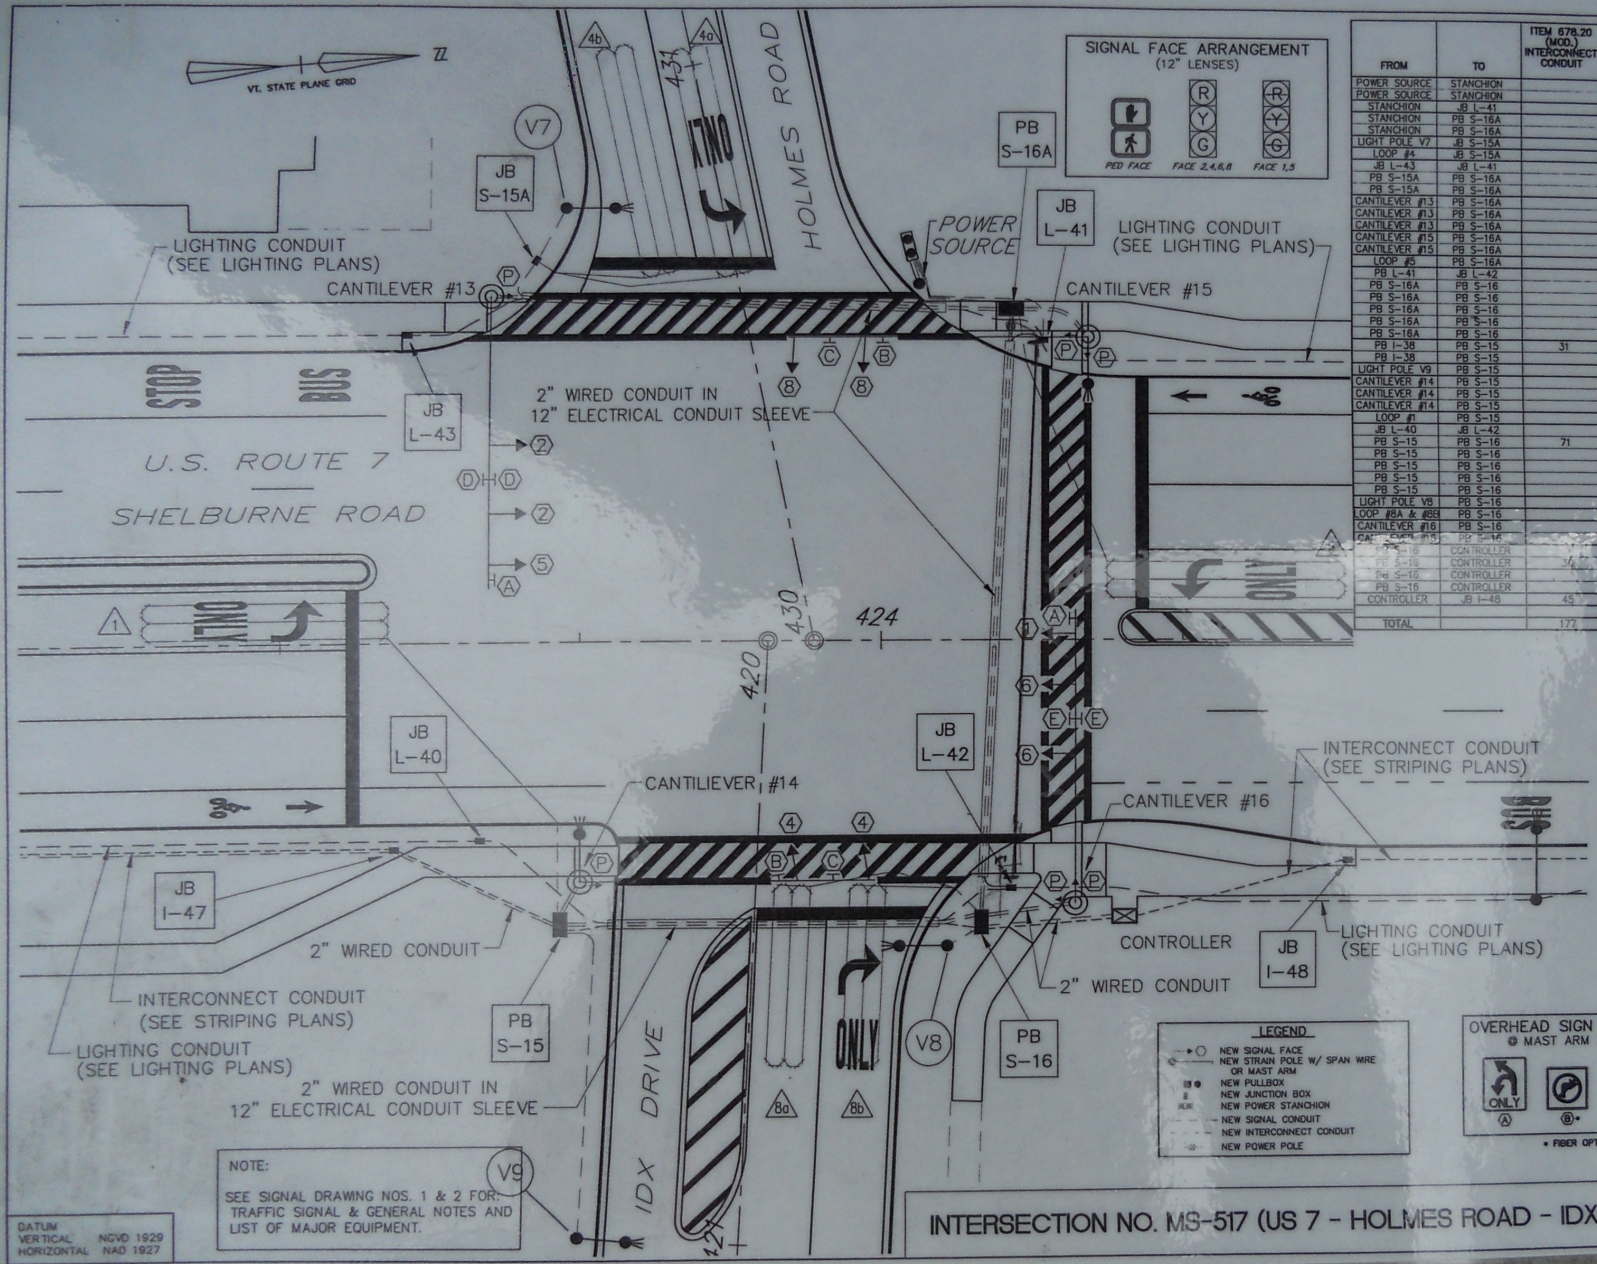

FROM	TO	ITEM 678.20 (MOD.) INTERCONNECT CONDUIT	ITEM 678.21 ELECTRICAL CONDUIT	ITEM 678.23 WIRED CONDUIT		ITEM 678.30 ELECTRICAL CONDUIT SLEEVE		DESCRIPTION
				2"	2 1/2"	8"	12"	
POWER SOURCE	STANCHION				46			SOUTH BURLINGTON LIGHTING
POWER SOURCE	STANCHION				46			SIGNAL / VAOT LIGHTING - POWER
STANCHION	JB L-41			26				SOUTH BURLINGTON LIGHTING
STANCHION	PB S-16A			20				SIGNAL - POWER
STANCHION	PB S-15A			20				VAOT LIGHTING - POWER
LIGHT POLE V7	JB S-15A			16				VAOT LIGHTING
LOOP #4	JB S-15A			4				LOOP #4A & #4B
JB L-43	JB L-41			110				SOUTH BURLINGTON LIGHTING
PB S-15A	PB S-16A			88				LOOP #4A & 4B / PRE-EMPTION
PB S-15A	PB S-16A			88				VAOT LIGHTING
CANTILEVER #13	PB S-16A			92				PRE-EMPTION
CANTILEVER #13	PB S-16A			92				SIGNAL
CANTILEVER #13	PB S-16A		92				70	SPARE
CANTILEVER #15	PB S-16A			21				SIGNAL
CANTILEVER #15	PB S-16A			21				VAOT LIGHTING
LOOP #5	PB S-16A			9				LOOP #5
PB L-41	JB L-42			105				SOUTH BURLINGTON LIGHTING
PB S-16A	PB S-16			102				LOOP #4A, #4B & #5 / PRE-EMPTION
PB S-16A	PB S-16			102				SIGNAL - POWER
PB S-16A	PB S-16			102				SIGNAL
PB S-16A	PB S-16		102				90	SPARE
PB S-16A	PB S-16			102				VAOT LIGHTING
PB I-38	PB S-15	31						INTERCONNECT
PB I-38	PB S-15			31				VAOT LIGHTING
LIGHT POLE V9	PB S-15			61				VAOT LIGHTING
CANTILEVER #14	PB S-15			14				PRE-EMPTION
CANTILEVER #14	PB S-15			14				SIGNAL
CANTILEVER #14	PB S-15			14				VAOT LIGHTING
LOOP #1	PB S-15			17				LOOP #1
JB L-40	JB L-42			95				SOUTH BURLINGTON LIGHTING
PB S-15	PB S-16	71						INTERCONNECT
PB S-15	PB S-16			71				LOOP #1 / PRE-EMPTION
PB S-15	PB S-16			71				SIGNAL
PB S-15	PB S-16		71				55	SPARE
PB S-15	PB S-16			71				VAOT LIGHTING
LIGHT POLE V8	PB S-16			13				VAOT LIGHTING
LOOP #8A & #8B	PB S-16			13				LOOP #8A & #8B
CANTILEVER #16	PB S-16			21				PRE-EMPTION
CANTILEVER #16	PB S-16			21				SIGNAL
PB S-16	CONTROLLER			30				INTERCONNECT
PB S-16	CONTROLLER	36						LOOP #1, #4A, #4B, #5, #8A & #8B / PRE-EMPTION
PB S-16	CONTROLLER			30				SIGNAL - POWER
PB S-16	CONTROLLER			30				SIGNAL
CONTROLLER	JB I-48	45						INTERCONNECT
TOTAL		177	265	1737	92		215	

SLEEVE LOCATIONS
423+40, 57.9' LT. - 424+10, 55.9' LT.
423+54, 47.1' RT. - 424+10, 47.1' RT.
424+17, 39.5' RT. - 424+21, 50.3' LT.

SIGNAL ITEMS

ITEM 678.26 - JUNCTION BOX

423+42, 64' LT (S-15A)

ITEM 678.27 - PULLBOX - DOUBLE

423+47, 47' RT (S-15)
424+17, 47' (S-16)

ITEM 678.27 (MOD.) - PULLBOX - DOUBLE

424+21, 56' RT (S-16A)

LIGHTING ITEMS

ITEM 678.26 - JUNCTION BOX

423+21, 51' LT (L-43)
423+33, 33'RT (L-40)
424+21, 41' RT (L-42)
424+27, 51' LT (L-41)

SHELBURNE - SOUTH BURLINGTON

SURVEYED BY V.S.C. INC. DATE
DRAWN BY E.A.A. INC. DATE
TRACED BY E.A.A. INC. DATE

REVISED SIGNAL DESIGN
PROJECT NH-EGC-019-4(28)
SIGNAL DRAWING NO. 6
SHEET NO. 131A OF 283