Route Log and Progress Chart

DRAFT

Please Note: Errors and Omissions May Exist.
Contact the VTrans Mapping Section with questions or concerns.

DISTRICT	TOWN	ROUTE
7	RYEGATE, NEWBURY	I-91

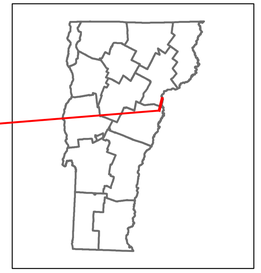

Base Map

1 in = 2,000 feet

Stick Diagram

Town Center
Intersecting State Routes (excl. ramps/approaches)
Other Intersecting Highways, Ramps, Approaches
Railroad Crossings
Primary Structures
Secondary Structures
Divided State Highway
State Highway
Divided Town Highway
Town Highway
Streams (Hydraulic Structure)
Town Boundary
District Boundaries
State/Town Highway Change
Divided Highway Limits
Ghost Section Boundary
Federal Urban Area Limits

Scale: 1 INCH = 2,000 FEET

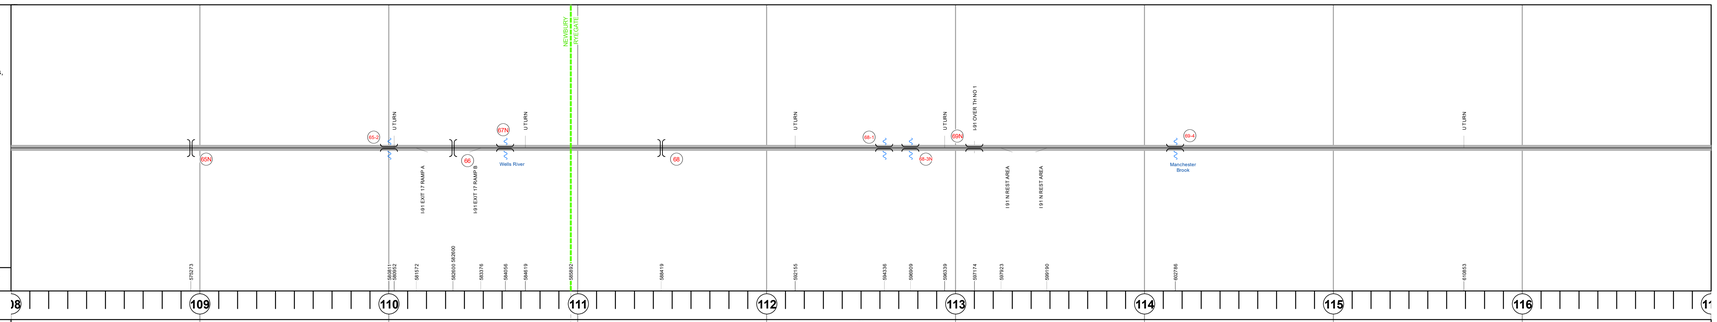

Road Widths

Travellane	24
Roadway	40
Lane Count	2
Base	Two 2 1/2" Plant Mix Base Courses
Subbase	24" Crushed Stone

Curves

Grades

-5 | -4 | +5 | -5 | +3.38 | -3.8 | +2.2 | -2.4 | +3.47 | +3.46

Guardrails

Rumblestrips

Historic Projects

2010: IM 091-2(72)
2010: IM MEMB(16)
2010: IM MEMB(16)
2013: IM 091-2(78)
1993: IR MEMB(1)
1986: IR 091-2(3)
1982: I 91-2(65) STAGE 3
1977: I 91-2(61) STAGE 3
1974: I 91-2(11) C/3
2007: IM 091-2(69)
1974: I 91-2(28) STAGE 2
1974: I 91-2(49)
1976: I 91-2(16) C/2 1976: I 91-2(27) STAGE 2
1976: I 91-2(53) C/3

Maintenance Garage

District 7 - DMF Maintenance Bradford Garage
District 7 - DMF Maintenance Newbury Garage

Speed Zone

Functional Class

1

National Highway System

NHS - Interstate

Limited Access Highway

Full

Customer Service Level

Interstate Or Divided Highway

Traffic Counters

C009

AADT

2022	2761	3045	3063
2021	2571	2059	2852
2020	2277	1475	2204
2019	3036	1967	2938
2018	5600		5800

Crash Locations

(Incomplete) 2023
2022
2021
2020
2019

HCL Section No. 706
HCL Section No. 531
HCL Section No. 459
HCL Section No. 636

STRUCTURE DESCRIPTIONS

Unknown 65N:
Unknown
Structure No. 200907D65N09071
Structure Type: Unknown

Bridge 65-2:
Culvert - 1973
Structure No. 30009165-209071
Length: 10'
Under Clearance: 10.0'
Weight Limit: 0
Facility Carried: I91
Structure Type: CGMPP
Features Intersected: BROOK
Inspection Date: 11/2019
Maintenance: State

Unknown 66:
Unknown
Structure No. 200026042C09072
Structure Type: Unknown

Bridge 67N:
Stringer/multi-beam or girder - 1973
Structure No. 200091067N09072
Length: 334'
Height: 100.0'
Width: 39.0'
Weight Limit: 0
Facility Carried: I 91 ML
Structure Type: 3SPN CONT WLD PLT GR
Features Intersected: WELLS RIVER
Surface: Bituminous
Inspection Date: 5/2022
Maintenance/Ownership: State

Unknown 68:
Unknown
Structure No. 2003100D6803101
Structure Type: Unknown

Bridge 68-1:
Culvert - 1973
Structure No. 30009168-103101
Length: 7'
Under Clearance: 8.0'
Weight Limit: 0
Facility Carried: I91
Structure Type: CGMPP
Features Intersected: BROOK
Inspection Date: 12/2019
Maintenance: State

Bridge 68-3N:
Culvert - 1974
Structure No. 300091683N03101
Length: 10'
Under Clearance: 10.0'
Weight Limit: 0
Facility Carried: I91
Structure Type: CGMPP
Features Intersected: BROOK
Inspection Date: 12/2019
Maintenance: State

Bridge 69N:
Stringer/multi-beam or girder - 1976
Structure No. 200091069N03102
Length: 92'
Height: 100.0'
Width: 38.0'
Under Clearance: 14.0'
Weight Limit: 0
Facility Carried: I 91 ML
Structure Type: ROLLED BEAM
Features Intersected: I 91 OVER TH NO 1
Surface: Bituminous
Inspection Date: 5/2022
Maintenance/Ownership: State

Bridge 69-4:
Culvert - 1976
Structure No. 30009169-403101
Length: 13'
Under Clearance: 11.0'
Weight Limit: 0
Facility Carried: I91
Structure Type: RC BOX
Features Intersected: MANCHESTER BROOK
Inspection Date: 12/2019
Maintenance: State

Historic Projects

Unknown
Retreatment
Resurface
Bituminous Mix
Skinny Mix
Bituminous Seal
Bituminous Concrete
Bituminous Macadam
Cold Plane and Bituminous Concrete
Concrete
Gravel
Surface Treated
Gravel
Plant Mix
Reclaimed Base and Bituminous Concrete

Indicated plans available - http://vtransmap01.aot.state.vt.us/rp/dpr/Diwebstore/

Functional Class

1 - Interstate System
2 - Other Freeways and Expressways
3 - Principal Arterial
4 - Minor Arterial
5 - Major Collector
6 - Minor Collector

Speed Zones

SPEED 25 | SPEED 30 | SPEED 35 | SPEED 40 | SPEED 45 | SPEED 50 | SPEED 55 | SPEED 60 | SPEED 65

Curves

(degrees) Left
Right

Grades

(percent) grade up
grade down

Road Widths

(ft)

Traffic Counters

Continuous (CTC)
Weigh-In-Motion (WIM)
Short-Term, Scheduled
Short-Term, Unscheduled
(counter ID)

AADT

(AADT)

Crash Locations

Fatal
Injury
Property Damage Only
Unknown Crash Type

High Crash Locations (HCL's)

Sections (& Intersections)

HCL No.	
1 - 100 (1 - 10)	201 - 300 (21 - 30)
101 - 200 (11 - 20)	301 - 400 (31 - 40)
	401 - 800 (41 - 113)

Mileage by Functional Class By Sheet

91-2	1 - Interstate	9.000

Page Total Mileage: 9.000 mi

Mileage by Town By Sheet

ETE - I091-0000	9.0 of 177.432

Page Total Mileage: 9.0 mi

DISTRICT	TOWN	Date: 09/28/23	ROUTE
7	RYEGATE, NEWBURY	13 of 20 TWN mileage: 108.0 to 117.0	I-91 ETE mileage: 108.0 to 117.0