Route Log Progress Chart

DRAFT

Please Note: Errors and Omissions May Exist.
Contact the VTrans Mapping Unit with questions or concerns.

DISTRICT	TOWN	ROUTE
	[u'I089-0000']	I-89

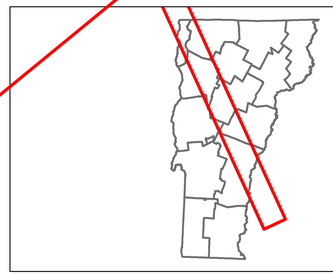

Base Map

1 in = 7.8 miles

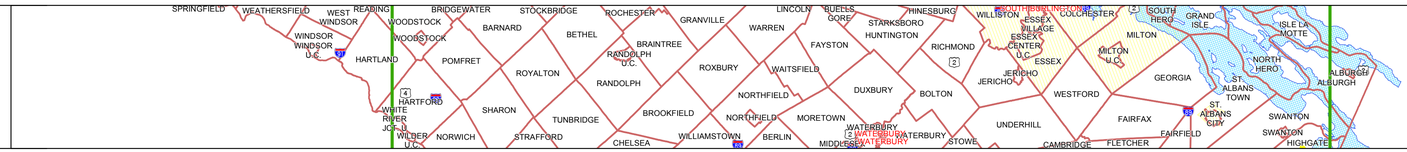

Stick Diagram

- Primary Structures
- Secondary Structures
- Stations (Feet)
- Railroad Crossings
- Divided State Highway
- State Highway
- Divided Class 1 Town Highway
- Class 1 Town Highway
- Town Boundary
- District Boundaries
- State/Town Highway Change
- Divided Highway Limits
- Ghost Section Boundary
- Streams

Scale:1in = 2000 FEET

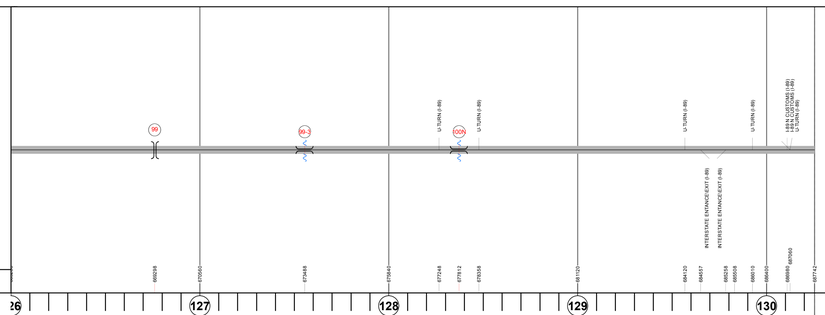

Road Widths

Travellane	24
Roadway	38
Lane Count	2
Base	Two 2 1/2" Cr. Stone Base Courses
Subbase	24" Crushed Rock

Curves

2

Grades

+3

Historic Projects

2001: IM 089-3(34)
1983: IR 89-3(6)
1983: IR 89-3(6)
1965: I 89-3(32)
1966: I 89-3(33)
1965: I 89-3(26)

Maintenance Garage

District 8 - Highgate Garage

Traffic Counters

S6F019
S6F016

Functional Class

1

Speed Zone

40/40

AADT Counts

2012	3000	2000
2011	3100	2600
2010	3200	3100
2009	3700	3200
2008	4100	3200

Crash Locations

2012
2011
2010
2009
2008

DESCRIPTION BLOCK

Bridge 99:
Stringer/multi-beam or girder - 1965
Structure No. 2006090D9906091
Length: 285'
Height: 0.0'
Weight Limit: 0
Facility Carried: TR 00001
Bridge Type: 5 SPAN ROLLED BEAM
Features Intersected: I 89 UNDER TH NO 1

Culvert 99-3:
Culvert - 1965
Structure No. 30008999-306091
Length: 10'
Under Clearance: 6.58'
Facility Carried: I89
Bridge Type: MULTIPLATE PIPE ARCH
Features Intersected: BROOK
Maintenance: State

Bridge 100N:
Stringer/multi-beam or girder - 1965
Structure No. 200089100N06092
Length: 297'
Width: 29.9'
Facility Carried: I 00089 ML
Bridge Type: 3 SPAN ROLLED BEAM
Features Intersected: ROCK RIVER
Surface: Bituminous
Maintenance/Ownership: State

Historic Projects
Retreatment, Resurface, Unknown, Bituminous Mix, Skinny Mix, Bituminous Seal, Bituminous Concrete, Bituminous Macadam, Cold Plane and Bituminous Concrete, Concrete, Gravel, Surface Treated Gravel, Plant Mix, Reclaimed Base and Bituminous Concrete

Functional Class
1 Rural - Principal Arterial - Interstate
2 Rural - Principal Arterial - Other
6 Urban - Principal Arterial - Interstate
7 Urban - Principal Arterial - Other
8 Urban - Minor Arterial
11 Rural - Minor Arterial
12 Urban - Collector
14 Rural - Major Collector
16 Rural - Minor Collector
17 Urban - Local
19 Rural - Local

Speed Zones
SPEED LIMIT 25, 30, 35, 40, 45, 50, 55, 60, 65

Curves
curve left
curve right

Grades
grade up
grade down

Road Widths
(ft)

Traffic Counters
(counter ID)

AADT
(count)

Crash Locations
Fatal
Injury
Property Damage Only
Unknown Crash Type

Mileage by Functional Class By Sheet

89-3	1 - Rural - Principal Arterial - Interstate	4.254

Total Mileage: 4.254 mi

Mileage by Town By Sheet

[u'I089-0000'] - I089-0000	4.254 of 130.254

Total Mileage: 4.254 mi

DISTRICT	TOWN	Date: 11/14/13	ROUTE
	[u'I089-0000']	15 of 15 TWN mileage: 126.0 to 130.254	I-89 ETE mileage: 0.0 to 130.254

For More Information Contact - Vermont Agency of Transportation, Policy, Planning and Intermodal Development Division - Mapping Unit, 1 National Life Drive, Montpelier, VT 05633-5001 Telephone: 802-828-2600.