Route Log Progress Chart

DRAFT

Please Note: Errors and Omissions May Exist.
Contact the VTrans Mapping Unit with questions or concerns.

DISTRICT	TOWN	ROUTE
7	TOPSHAM	Maj-0193

Base Map

N

1 in = 0.75 miles

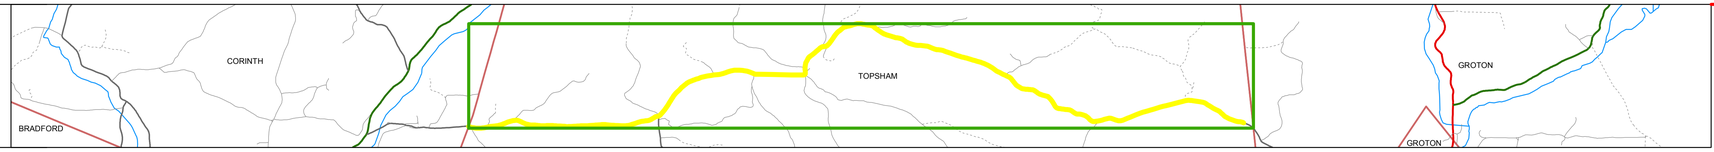

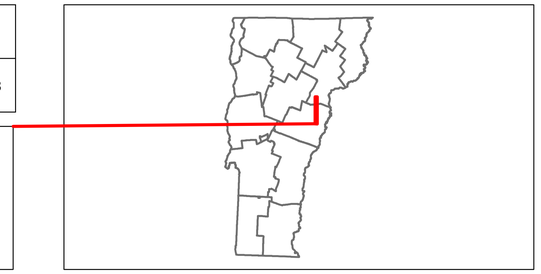

Stick Diagram

Primary Structures
Secondary Structures
Stations (Feet)
Railroad Crossings
Divided State Highway
State Highway
Divided Class 1 Town Highway
Class 1 Town Highway
Town Boundary
District Boundaries
State/Town Highway Change
Divided Highway Limits
Ghost Section Boundary
Streams

Scale:1in = 2000 FEET

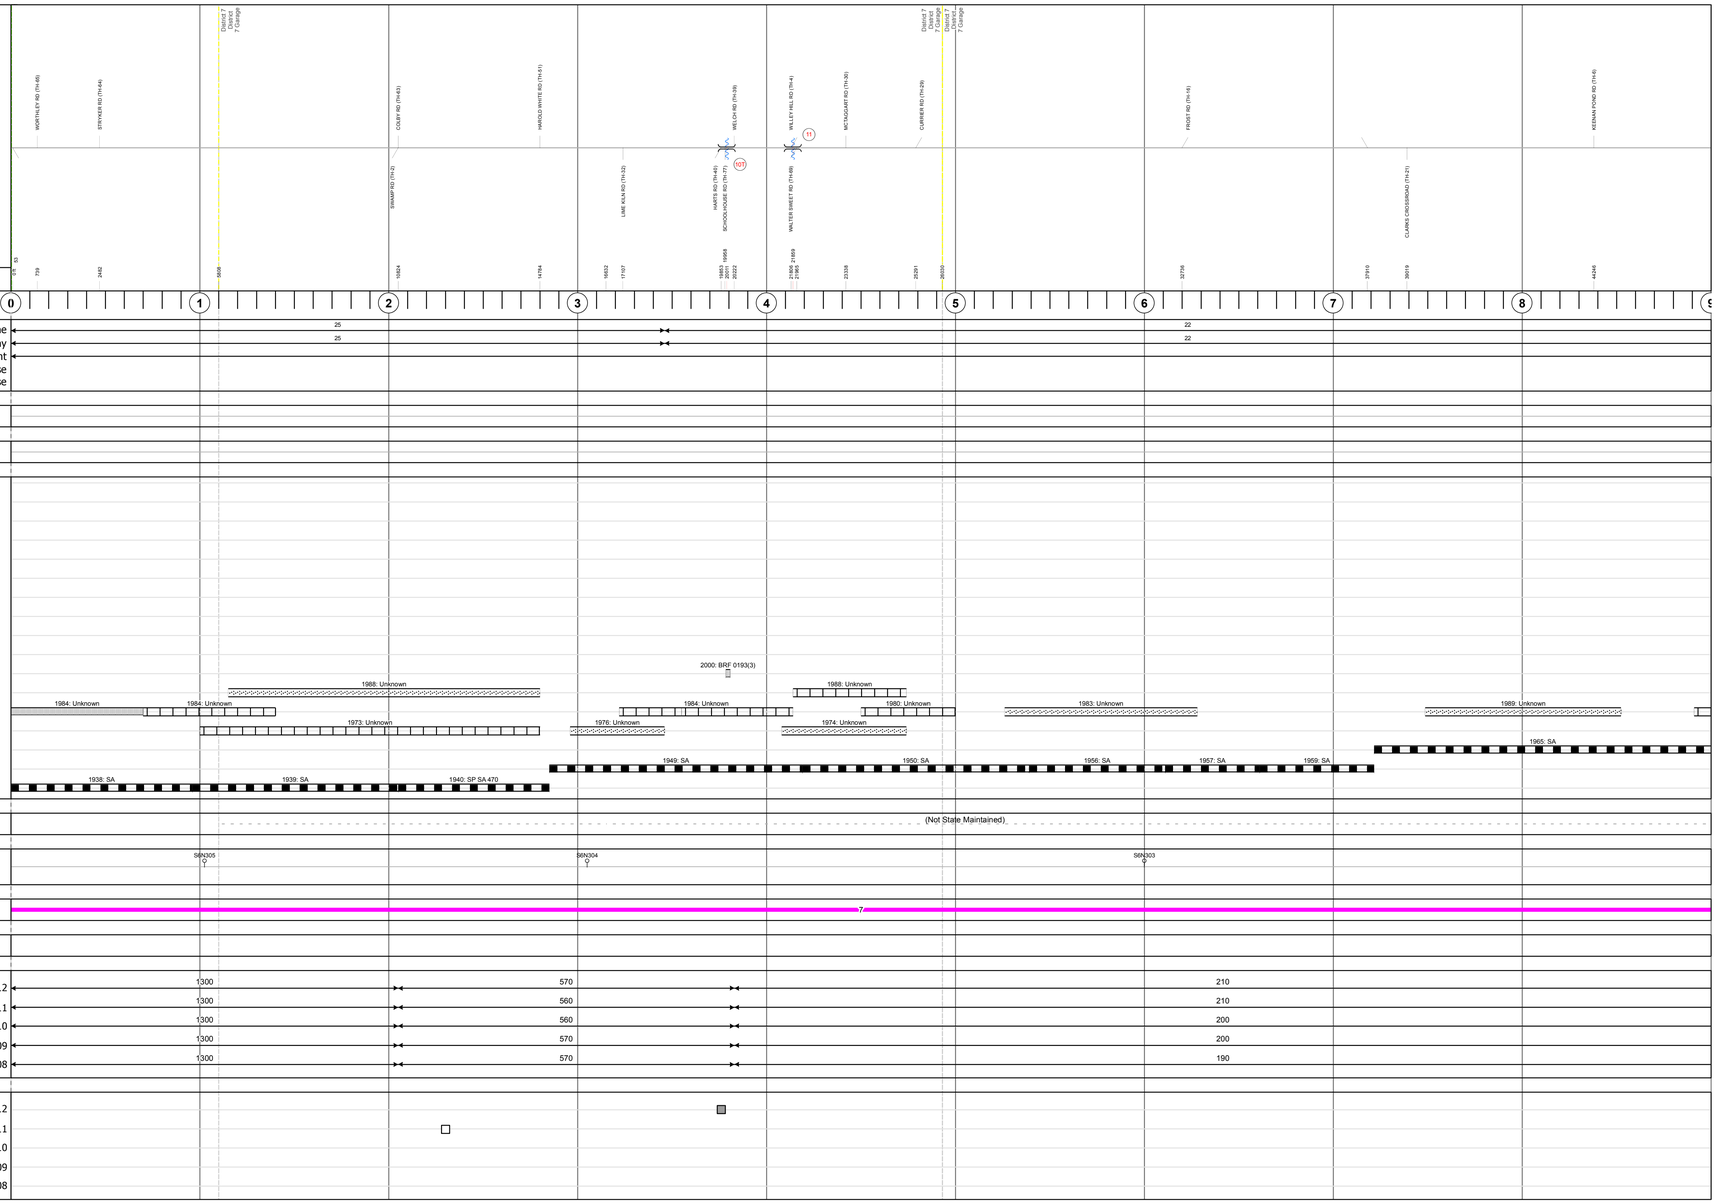

DESCRIPTION BLOCK

Bridge 10T:
Slab - 1999
Structure No. 200193010T09122
Length: 31'
Width: 25.3'
Facility Carried: TR 01 FAS 193
Bridge Type: CONCRETE SLAB
Features Intersected: TABOR BROOK
Surface: Bituminous
Maintenance/Ownership: Town

Bridge 11:
Tee Beam - 1919
Structure No. 200193001109122
Length: 28'
Width: 20.3'
Facility Carried: TR 01 FAS 193
Bridge Type: CONCRETE T-BEAM
Features Intersected: TABOR BROOK
Surface: Bituminous
Maintenance/Ownership: Town

Historic Projects

Retreatment
Resurface
Unknown
Bituminous Mix
Skinny Mix
Bituminous Seal
Bituminous Concrete
Bituminous Macadam
Cold Plane and Bituminous Concrete
Concrete
Gravel
Surface Treated Gravel
Plant Mix
Reclaimed Base and Bituminous Concrete

Functional Class

1 7 12 17
2 8 14 19
6 11 16

Speed Zones

SPEED LIMIT 25 30 35 40 45 50 55 60 65

Curves

curve left
curve right

Grades

grade up
grade down

Road Widths

(ft)

Traffic Counters

(counter ID)

AADT

(count)

Crash Locations

Fatal
Injury
Property Damage Only
Unknown Crash Type

Mileage by Functional Class By Sheet

0193	7 - Rural - Major Collector	9.000

Total Mileage: 9.000 mi

Mileage by Town By Sheet

TOPSHAM - S01930912		9.0 of 9.11

Total Mileage: 9.0 mi

DISTRICT	TOWN	Date: 11/14/13	ROUTE
7	TOPSHAM	1 of 2 TWN mileage: 0.0 to 9.0	Maj-0193 ETE mileage: 1.1 to 10.21

For More Information Contact - Vermont Agency of Transportation, Policy, Planning and Intermodal Development Division - Mapping Unit, 1 National Life Drive, Montpelier, VT 05633-5001 Telephone: 802-828-2600.