Route Log Progress Chart

DRAFT

Please Note: Errors and Omissions May Exist.
Contact the VTrans Mapping Unit with questions or concerns.

DISTRICT	TOWN	ROUTE
8	MONTGOMERY	Min-0812

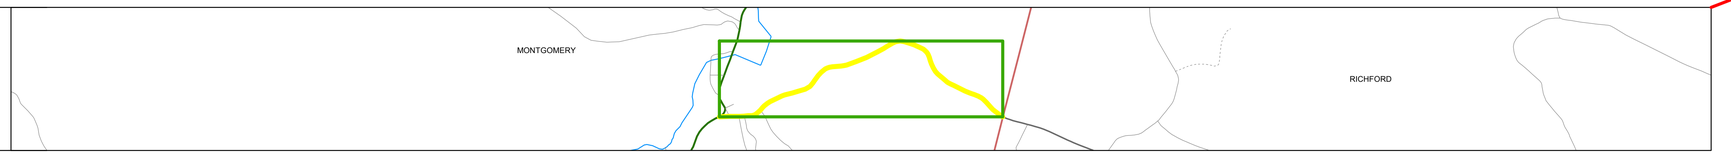

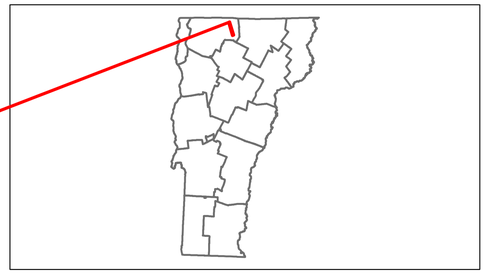

Stick Diagram

Primary Structures
Secondary Structures
Stations (Feet)
Railroad Crossings
Divided State Highway
State Highway
Divided Class 1 Town Highway
Class 1 Town Highway
Town Boundary
District Boundaries
State/Town Highway Change
Divided Highway Limits
Ghost Section Boundary
Streams

Scale:1in = 2000 FEET

Road Widths — Travellane / Roadway / Lane Count / Base / Subbase

Curves

Grades

Historic Projects

Maintenance Garage — (Not State Maintained)

Traffic Counters — S6F059, S6F347

Functional Class — 8

Speed Zone

AADT Counts — 2012, 2011, 2010, 2009, 2008

Crash Locations — 2012, 2011, 2010, 2009, 2008

DESCRIPTION BLOCK

Bridge 5:
Truss - thru - 1890
Structure No. 100610000506101
Length: 52'
Height: 8.67'
Width: 16.3'
Weight Limit: 03
Facility Carried: C2001
Bridge Type: TOWN LATTICE COV BR
Features Intersected: BLACK FALLS BROOK
1
Covered: BLACK FALLS BROOK
Surface: Timber
Maintenance/Ownership: Town

Historic Projects: Retreatment, Resurface, Unknown, Bituminous Mix, Skinny Mix, Bituminous Seal, Bituminous Concrete, Bituminous Macadam, Cold Plane and Bituminous Concrete, Concrete, Gravel, Surface Treated Gravel, Plant Mix, Reclaimed Base and Bituminous Concrete

Functional Class: 1, 2, 6, 7, 8, 11, 12, 14, 16, 17, 19

Speed Zones: SPEED LIMIT 25, 30, 35, 40, 45, 50, 55, 60, 65

Curves: curve left, curve right

Grades: grade up, grade down

Road Widths: (ft)

Traffic Counters: (counter ID)

AADT: (count)

Crash Locations: Fatal, Injury, Property Damage Only, Unknown Crash Type

Mileage by Functional Class By Sheet

0812	8 - Rural - Minor Collector	1.880

Total Mileage: 1.880 mi

Mileage by Town By Sheet

MONTGOMERY - S08120610	1.88 of 1.88	

Total Mileage: 1.88 mi

DISTRICT	TOWN	Date: 11/15/13	ROUTE
8	MONTGOMERY	1 of 1 TWN mileage: 0.0 to 1.88	Min-0812 ETE mileage: 0.0 to 1.88