# Route Log Progress Chart

**DRAFT**

Please Note: Errors and Omissions May Exist.
Contact the VTrans Mapping Unit with questions or concerns.

| DISTRICT | TOWN | ROUTE |
|---|---|---|
| 7 | MAIDSTONE | VT-102 |

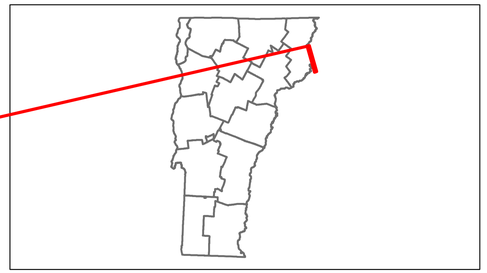

**Base Map**

1 in = 0.75 miles

**Stick Diagram**

Primary Structures
Secondary Structures
Stations (Feet)
Railroad Crossings
Divided State Highway
State Highway
Divided Class 1 Town Highway
Class 1 Town Highway
Town Boundary
District Boundaries
State/Town Highway Change
Divided Highway Limits
Ghost Section Boundary
Streams

Scale:1in = 2000 FEET

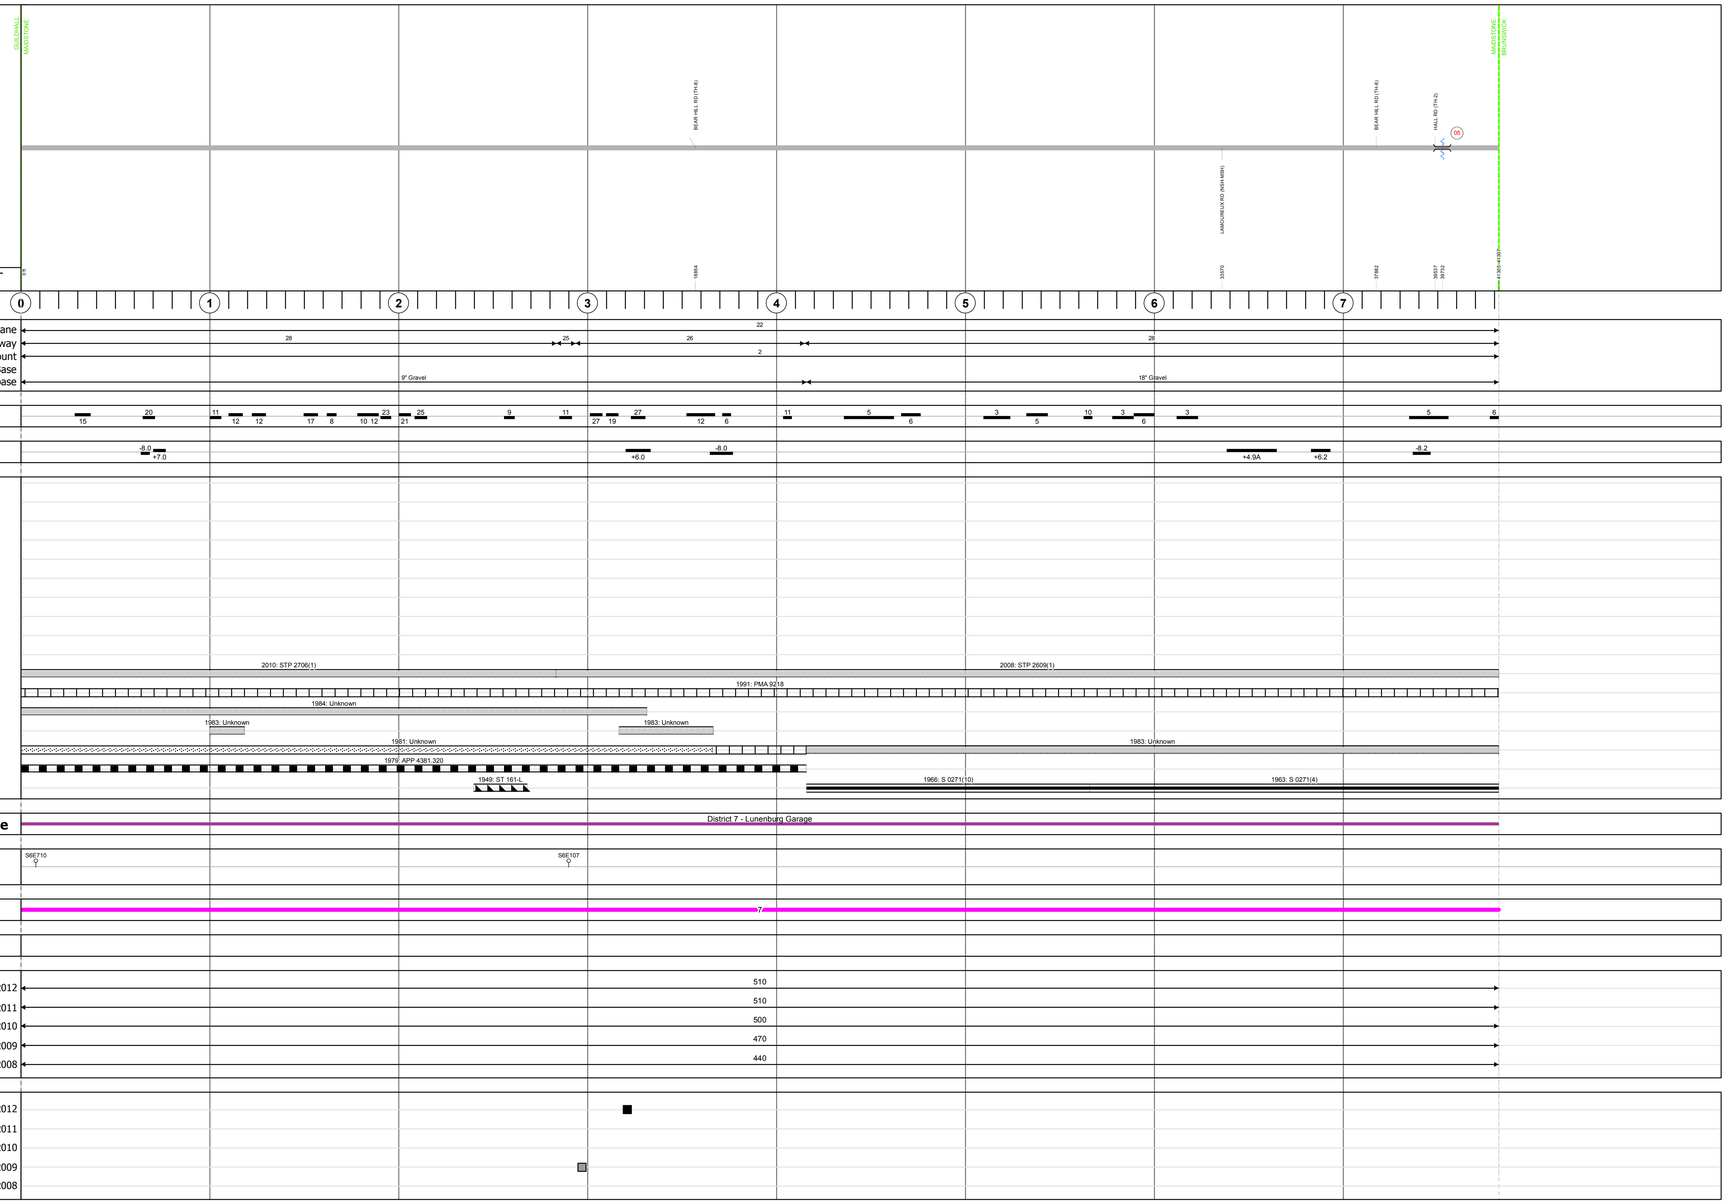


## DESCRIPTION BLOCK

Culvert 5:
Culvert - 1963
Structure No. 300271000505151
Length: 9'
Under Clearance: 10.0'
Facility Carried: VT102
Bridge Type: CGMPP
Features Intersected: TAYLOR BROOK
Maintenance: State

**Historic Projects**: Retreatment, Resurface, Unknown, Bituminous Mix, Skinny Mix, Bituminous Seal, Bituminous Concrete, Bituminous Macadam, Cold Plane and Bituminous Concrete, Concrete, Gravel, Surface Treated Gravel, Plant Mix, Reclaimed Base and Bituminous Concrete

**Functional Class**: 1, 2, 6, 7, 8, 11, 12, 14, 16, 17, 19

**Speed Zones**: 25, 30, 35, 40, 45, 50, 55, 60, 65

**Curves**: curve left, curve right

**Grades**: grade up, grade down

**Road Widths** (ft)

**Traffic Counters** (counter ID)

**AADT** (count)

**Crash Locations**: Fatal, Injury, Property Damage Only, Unknown Crash Type

**Mileage by Functional Class By Sheet**

| | | |
|---|---|---|
| 0271 | 7 - Rural - Major Collector | 7.823 |

Total Mileage: 7.823 mi

**Mileage by Town By Sheet**

| | | |
|---|---|---|
| MAIDSTONE - V102-0515 | | 7.823 of 7.823 |

Total Mileage: 7.823 mi

| DISTRICT | TOWN | Date: 11/15/13 | ROUTE |
|---|---|---|---|
| 7 | MAIDSTONE | 1 of 1<br>TWN mileage: 0.0 to 7.823 | VT-102<br>ETE mileage: 7.748 to 15.571 |