Route Log Progress Chart

DRAFT

Please Note: Errors and Omissions May Exist.
Contact the VTrans Mapping Unit with questions or concerns.

DISTRICT	TOWN	ROUTE
	ETE	I-89

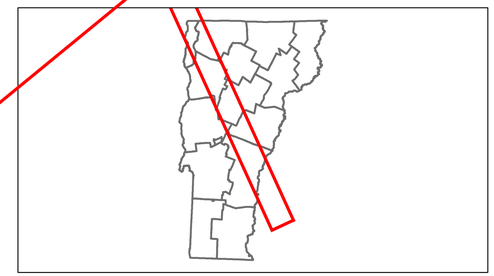

Base Map

1 in = 7.8 miles

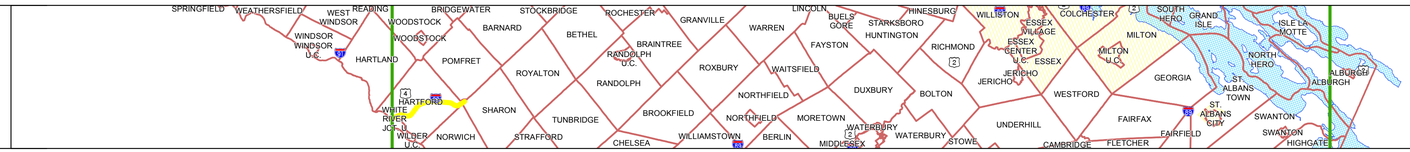

Stick Diagram

- Town Boundary
- Village/UC Boundaries
- District Boundaries
- State/Town Highway Change
- Divided Highway Limits
- Ghost Section Boundary
- FAU Limits
- Streams
- Town Center
- Primary Structures
- Secondary Structures
- Stations (Feet)
- Railroad Crossings
- Divided State Highway
- State Highway
- Divided Class 1 Town Highway
- Class 1 Town Highway

Scale: 1 INCH = 2000 FEET

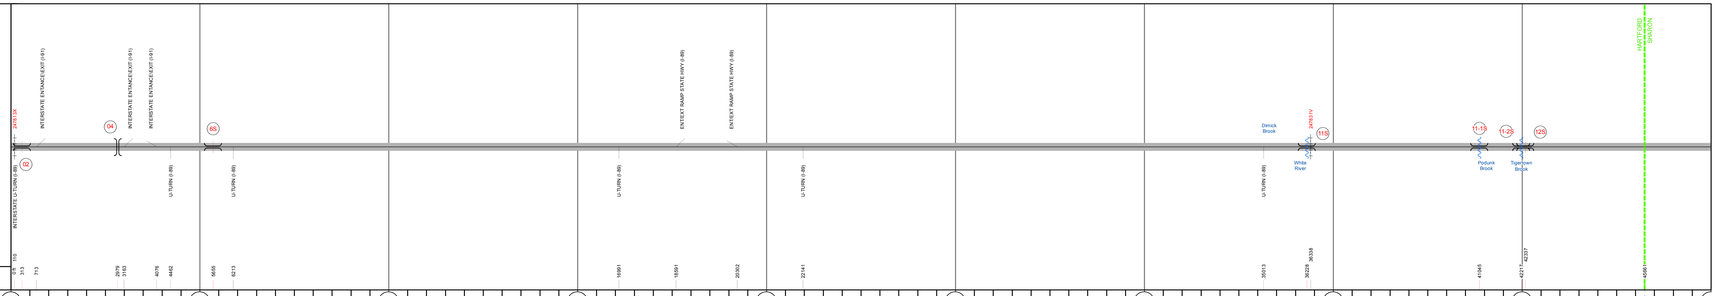

Road Widths

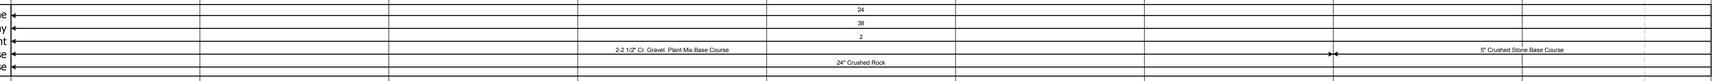

Curves

Grades

Historic Projects

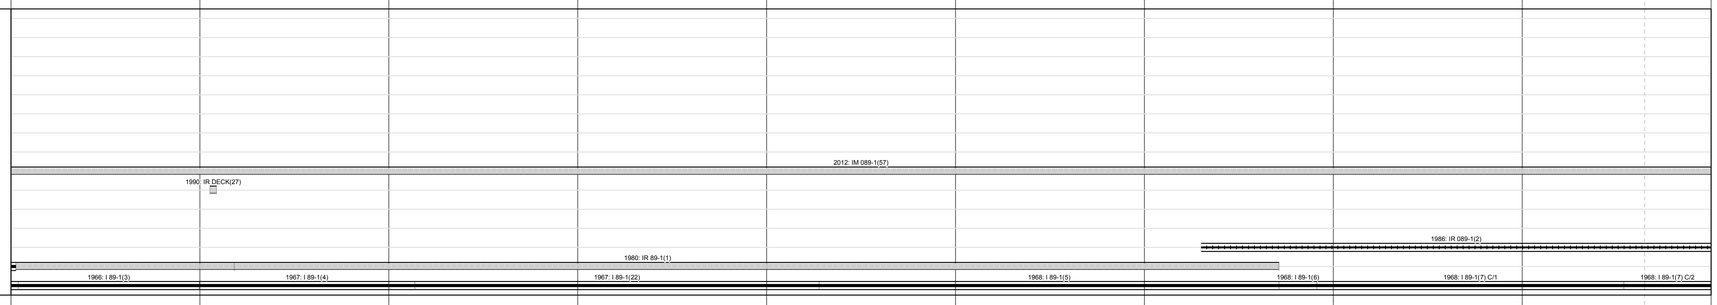

Maintenance Garage

Traffic Counters

Functional Class

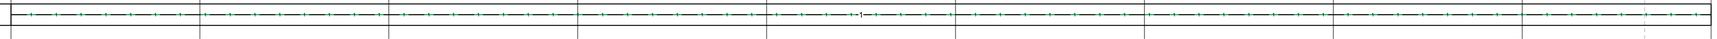

Speed Zone

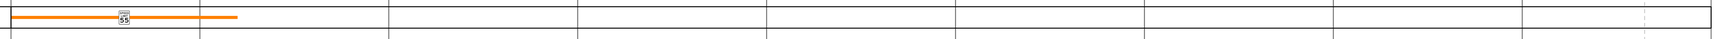

AADT Counts

Crash Locations

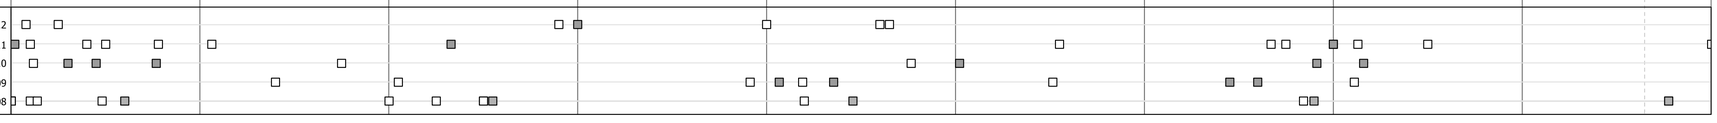

DESCRIPTION BLOCK

Culvert 2:
Culvert - 1965
Structure No. 200089000214082
Length: 21'
Facility Carried: I 00089 ML
Bridge Type: R C BOX
Features Intersected: I 89 OVER TH NO 78
Maintenance/Ownership: State

Bridge 4:
Stringer/multi-beam or girder - 1965
Structure No. 200091042N14082
Length: 346'
Height: 0.0'
Weight Limit: 0
Facility Carried: I 00091 ML
Bridge Type: 4 SP CONT ROLLED BM
Features Intersected: I 89 UNDER I 91NB

Bridge 6S:
Stringer/multi-beam or girder - 1966
Structure No. 200089006S14082
Length: 187'
Width: 38.0'
Under Clearance: 15.92'
Facility Carried: I 00089 ML
Bridge Type: 3 SP ROLLED BEAM
Features Intersected: I 89 OVER US 5
Surface: Bituminous
Maintenance/Ownership: State

Bridge 11S:
Stringer/multi-beam or girder - 1967
Structure No. 200089011S14082
Length: 1059'
Width: 32.0'
Under Clearance: 17.83'
Facility Carried: I 00089 ML
Bridge Type: 6 SP CONT GIRDERS
Features Intersected: I 89 OVER WR+NECR+14
Surface: Bituminous
Maintenance/Ownership: State

Culvert 11-1S:
Culvert - 1968
Structure No. 300089111S14081
Length: 10'
Under Clearance: 8.0'
Facility Carried: I89
Bridge Type: RC BOX
Features Intersected: PODUNK BROOK
Maintenance: State

Culvert 11-2S:
Culvert - 1968
Structure No. 300089112S14081
Length: 9'
Under Clearance: 9.0'
Facility Carried: I89
Bridge Type: CGMPP
Features Intersected: TIGERTOWN BROOK
Maintenance: State

Culvert 12S:
Culvert - 1968
Structure No. 200089012S14082
Length: 21'
Under Clearance: 14.08'
Facility Carried: I 00089 ML
Bridge Type: REF CONC BOX
Features Intersected: I 89 OVER TH NO 13
Maintenance/Ownership: State

Historic Projects
Retreatment; Resurface; Unknown; Bituminous Mix; Skinny Mix; Bituminous Seal; Bituminous Concrete; Bituminous Macadam; Cold Plane and Bituminous Concrete; Concrete; Gravel; Surface Treated Gravel; Plant Mix; Reclaimed Base and Bituminous Concrete

Functional Class
1 Rural - Principal Arterial - Interstate; 2 Rural - Principal Arterial - Other; 6 Rural - Minor Arterial; 7 Rural - Major Collector; 8 Rural - Minor Collector; 11 Rural - Local; 12 Urban - Principal Arterial - Interstate; 14 Urban - Principal Arterial - Other; 16 Urban - Minor Arterial; 17 Urban - Collector; 19 Urban - Local

Speed Zones
SPEED 25; SPEED 30; SPEED 35; SPEED 40; SPEED 45; SPEED 50; SPEED 55; SPEED 60; SPEED 65

Curves: Left; Right

Grades: grade up; grade down

Road Widths (ft)

Traffic Counters (counter ID)

AADT (count)

Crash Locations: Fatal; Injury; Property Damage Only; Unknown Crash Type

Mileage by Functional Class By Sheet

89-1	1 - Rural - Principal Arterial - Interstate	9.000

Total Mileage: 9.000 mi

Mileage by Town By Sheet

ETE - I089-0000S		9.0 of 130.254

Total Mileage: 9.0 mi

DISTRICT	TOWN	Date: 05/21/14	ROUTE
	ETE	1 of 15 TWN mileage: 0.0 to 9.0	I-89 ETE mileage: 0.0 to 9.0

For More Information Contact - Vermont Agency of Transportation, Policy, Planning and Intermodal Development Division - Mapping Unit, 1 National Life Drive, Montpelier, VT 05633-5001 Telephone: 802-828-2600.