Route Log Progress Chart

DRAFT

Please Note: Errors and Omissions May Exist.
Contact the VTrans Mapping Unit with questions or concerns.

DISTRICT	TOWN	ROUTE
	ETE	I-91

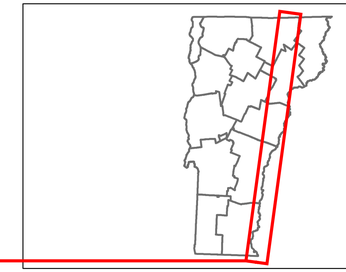

Base Map

1 in = 7 miles

Stick Diagram

- Town Boundary
- Village/UC Boundaries
- District Boundaries
- State/Town Highway Change
- Divided Highway Limits
- Ghost Section Boundary
- FAU Limits
- Streams
- Town Center
- Primary Structures
- Secondary Structures
- Stations (Feet)
- Railroad Crossings
- Divided State Highway
- State Highway
- Divided Class 1 Town Highway
- Class 1 Town Highway

Scale: 1 INCH = 2000 FEET

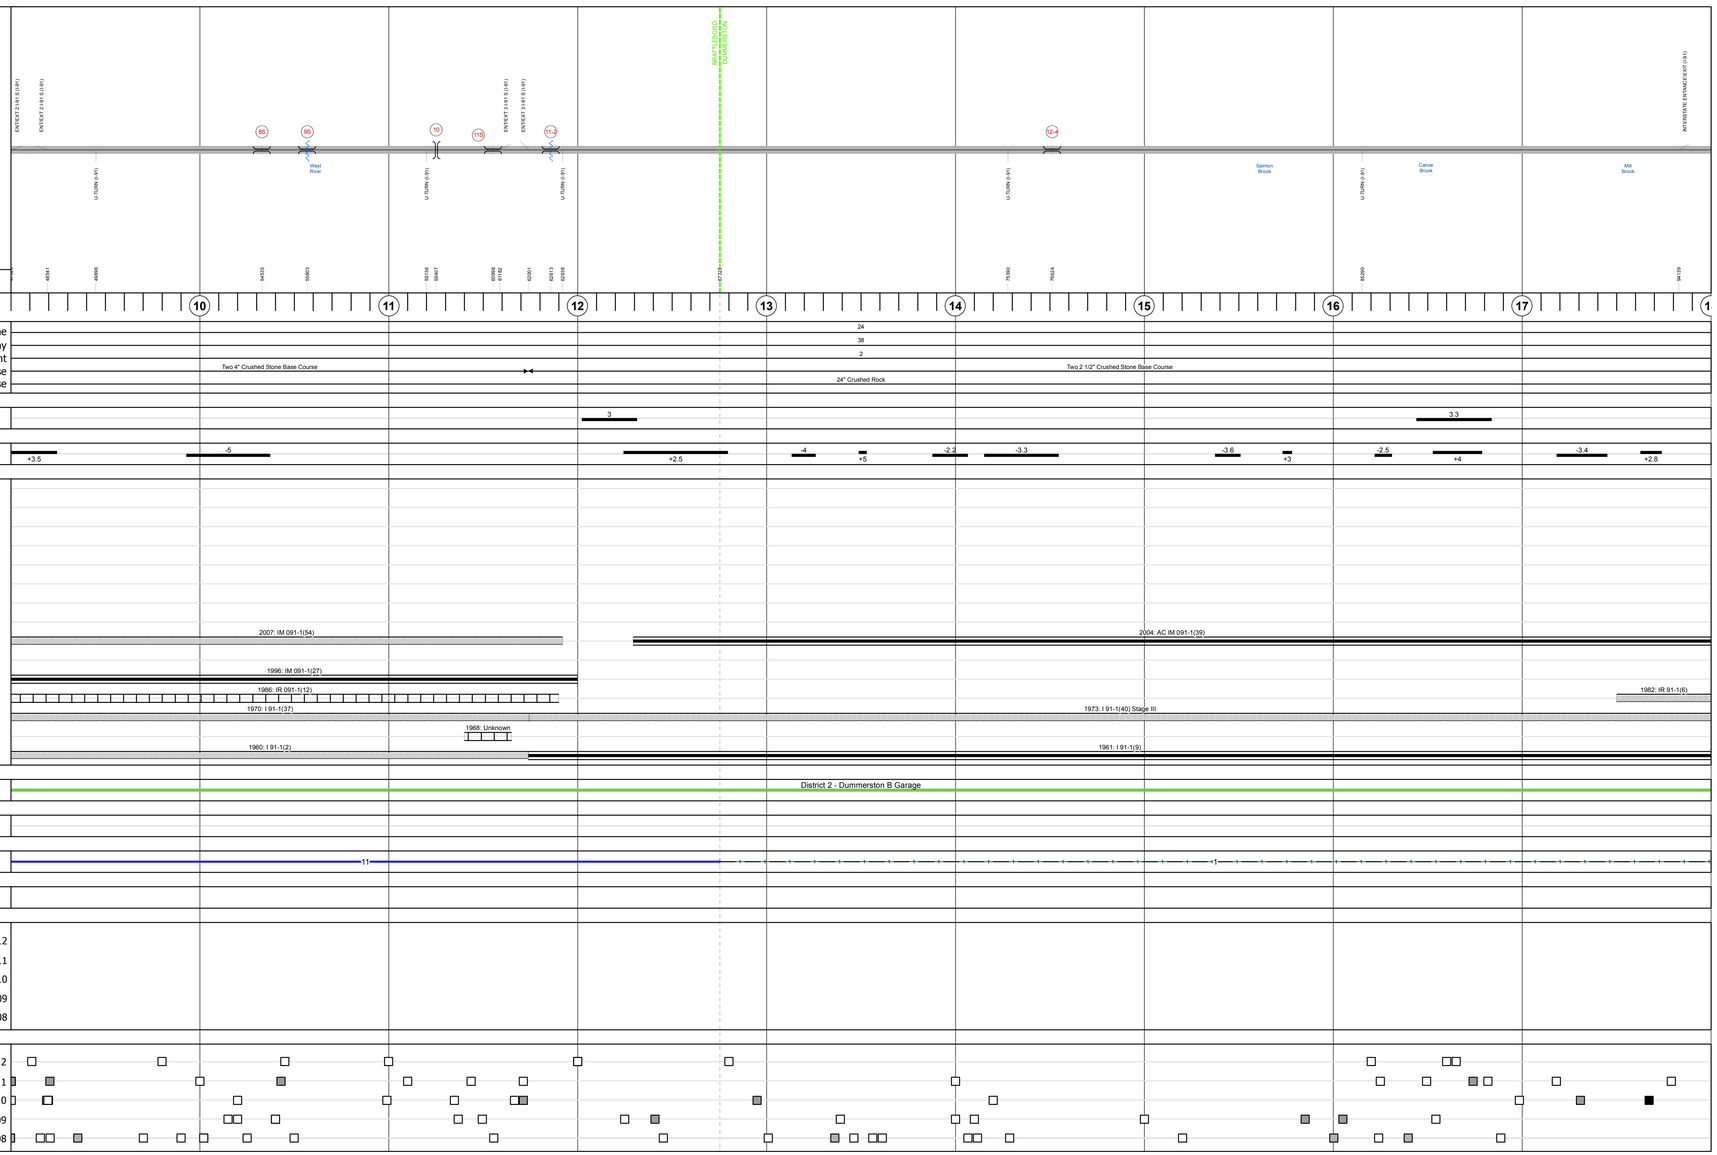

Road Widths

Travellane
Roadway
Lane Count
Base
Subbase

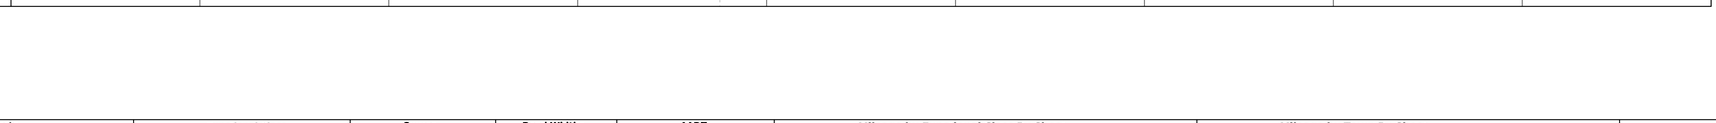

Curves

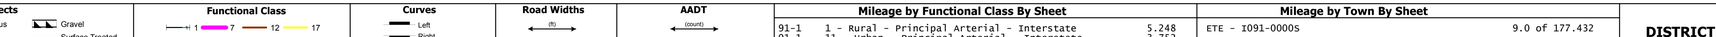

Grades

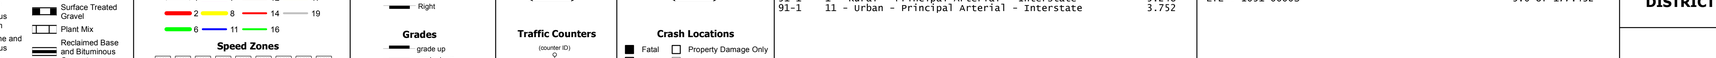

Historic Projects

Maintenance Garage

Traffic Counters

Functional Class

Speed Zone

AADT Counts

2012
2011
2010
2009
2008

Crash Locations

DESCRIPTION BLOCK

Bridge 8S:
Stringer/multi-beam or girder - 1960
Structure No. 200091008S13022
Length: 137'
Width: 42.0'
Under Clearance: 15.25'
Facility Carried: I 00091 ML
Bridge Type: 3 SPAN ROLLED BEAM
Features Intersected: I 91 OVER TH NO 5
Surface: Bituminous
Maintenance/Ownership: State

Bridge 9S:
Truss - deck - 1960
Structure No. 200091009S13022
Length: 1016'
Width: 30.0'
Under Clearance: 40.0'
Facility Carried: I 00091 ML
Bridge Type: HAUNCHED STL DK TRUS
Features Intersected: I 91 OVER VT 30 WESTR
Surface: Bituminous
Maintenance/Ownership: State

Bridge 10:
Stringer/multi-beam or girder - 1960
Structure No. 2013020D1013021
Length: 226'
Height: 0.0'
Weight Limit: 0
Facility Carried: TR 00036
Bridge Type: 4 SPAN ROLLED BEAM
Features Intersected: I 91 UNDER TH NO 36

Bridge 11S:
Stringer/multi-beam or girder - 1960
Structure No. 200091011S13022
Length: 142'
Width: 42.0'
Under Clearance: 14.0'
Facility Carried: I 00091 ML
Bridge Type: 3 SPAN ROLLED BEAM
Features Intersected: I 91 OVER BRATT.SH
Surface: Bituminous
Maintenance/Ownership: State

Culvert 11-2:
Culvert - 1961
Structure No. 20009111-213022
Length: 20'
Facility Carried: I 00091 ML
Bridge Type: REINFORCED CONC. BOX
Features Intersected: BROOK
Maintenance/Ownership: State

Culvert 12-4:
Culvert - 1961
Structure No. 30009112-413051
Length: 14'
Under Clearance: 12.0'
Facility Carried: I91
Bridge Type: RC BOX
Features Intersected: LAND ACCESS ROAD
Maintenance: State

Historic Projects

Retreatment
Resurface
Unknown
Bituminous Mix
Skinny Mix
Bituminous Seal
Bituminous Concrete
Bituminous Macadam
Cold Plane and Bituminous Concrete
Concrete
Gravel
Surface Treated Gravel
Plant Mix
Reclaimed Base and Bituminous Concrete

Functional Class

1 7 12 17
2 8 14 19
6 11 16

Speed Zones

25 30 35 40 45 50 55 60 65

Curves

Left
Right

Grades

grade up
grade down

Road Widths

(ft)

Traffic Counters

(counter ID)

AADT

(count)

Crash Locations

Fatal
Injury
Property Damage Only
Unknown Crash Type

Mileage by Functional Class By Sheet

91-1	1 - Rural - Principal Arterial - Interstate	5.248
91-1	11 - Urban - Principal Arterial - Interstate	3.752

Total Mileage: 9.000 mi

Mileage by Town By Sheet

ETE - I091-0000S	9.0 of 177.432

Total Mileage: 9.0 mi

DISTRICT	TOWN	Date: 05/21/14	ROUTE
	ETE	2 of 20 TWN mileage: 9.0 to 18.0	I-91 ETE mileage: 9.0 to 18.0